




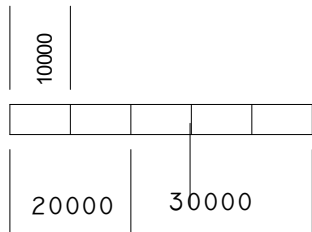

LOCATION PLAN
SCALE 1:1250

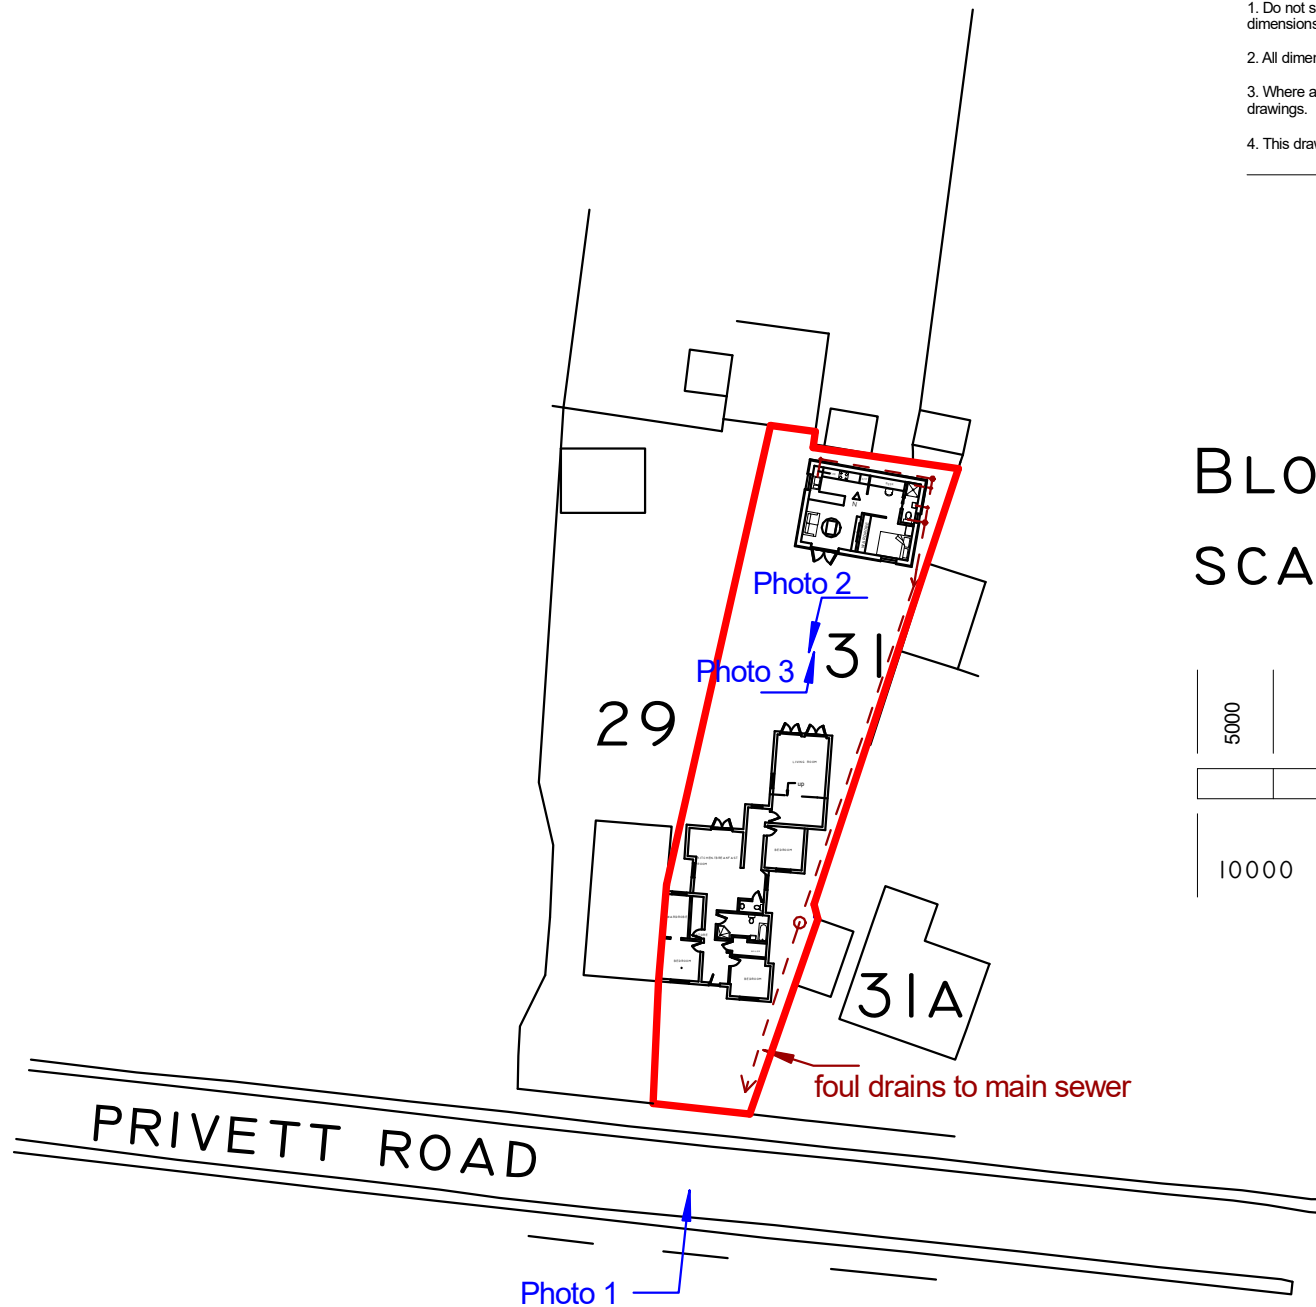


SCALE 1:1250

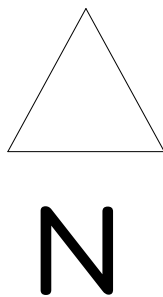

1. Do not scale from this drawing, except for planning purposes. Use figured dimensions only.
2. All dimensions must be checked on site prior to commencement of work.
3. Where applicable this drawing is to be read in conjunction with other consultant's drawings.
4. This drawing is the copyright of Innovative Options Ltd.

PROJECT SPECIFIC NOTES

BLOCK PLAN SCALE 1:500

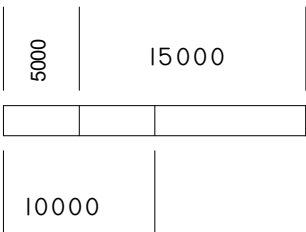

SCALE 1:500

innovative
Options Ltd

49 FONTWELL ROAD, SELSEY
WEST SUSSEX PO20 0PL
TELEPHONE: 07837 094171
GEOFF-GALLOWAY@BTCONNECT.COM

CLIENT
Mr Warren Sutch

PROJECT TITLE
NEW ONE BEDROOM BUNGALOW
(ANNEXE TO MAIN BUILDING)

PROJECT ADDRESS
31 Privett Road
Waterlooville
PO7 5HT

DRAWING TITLE
LOCATION AND SITE PLAN
WITH PHOTOGRAPH DIRECTIONS

SCALE
1:100 (unless stated) at A3

DATE
May 2023

DRAWING REFERENCE
202395-01

REVISION
-

PURPOSE