



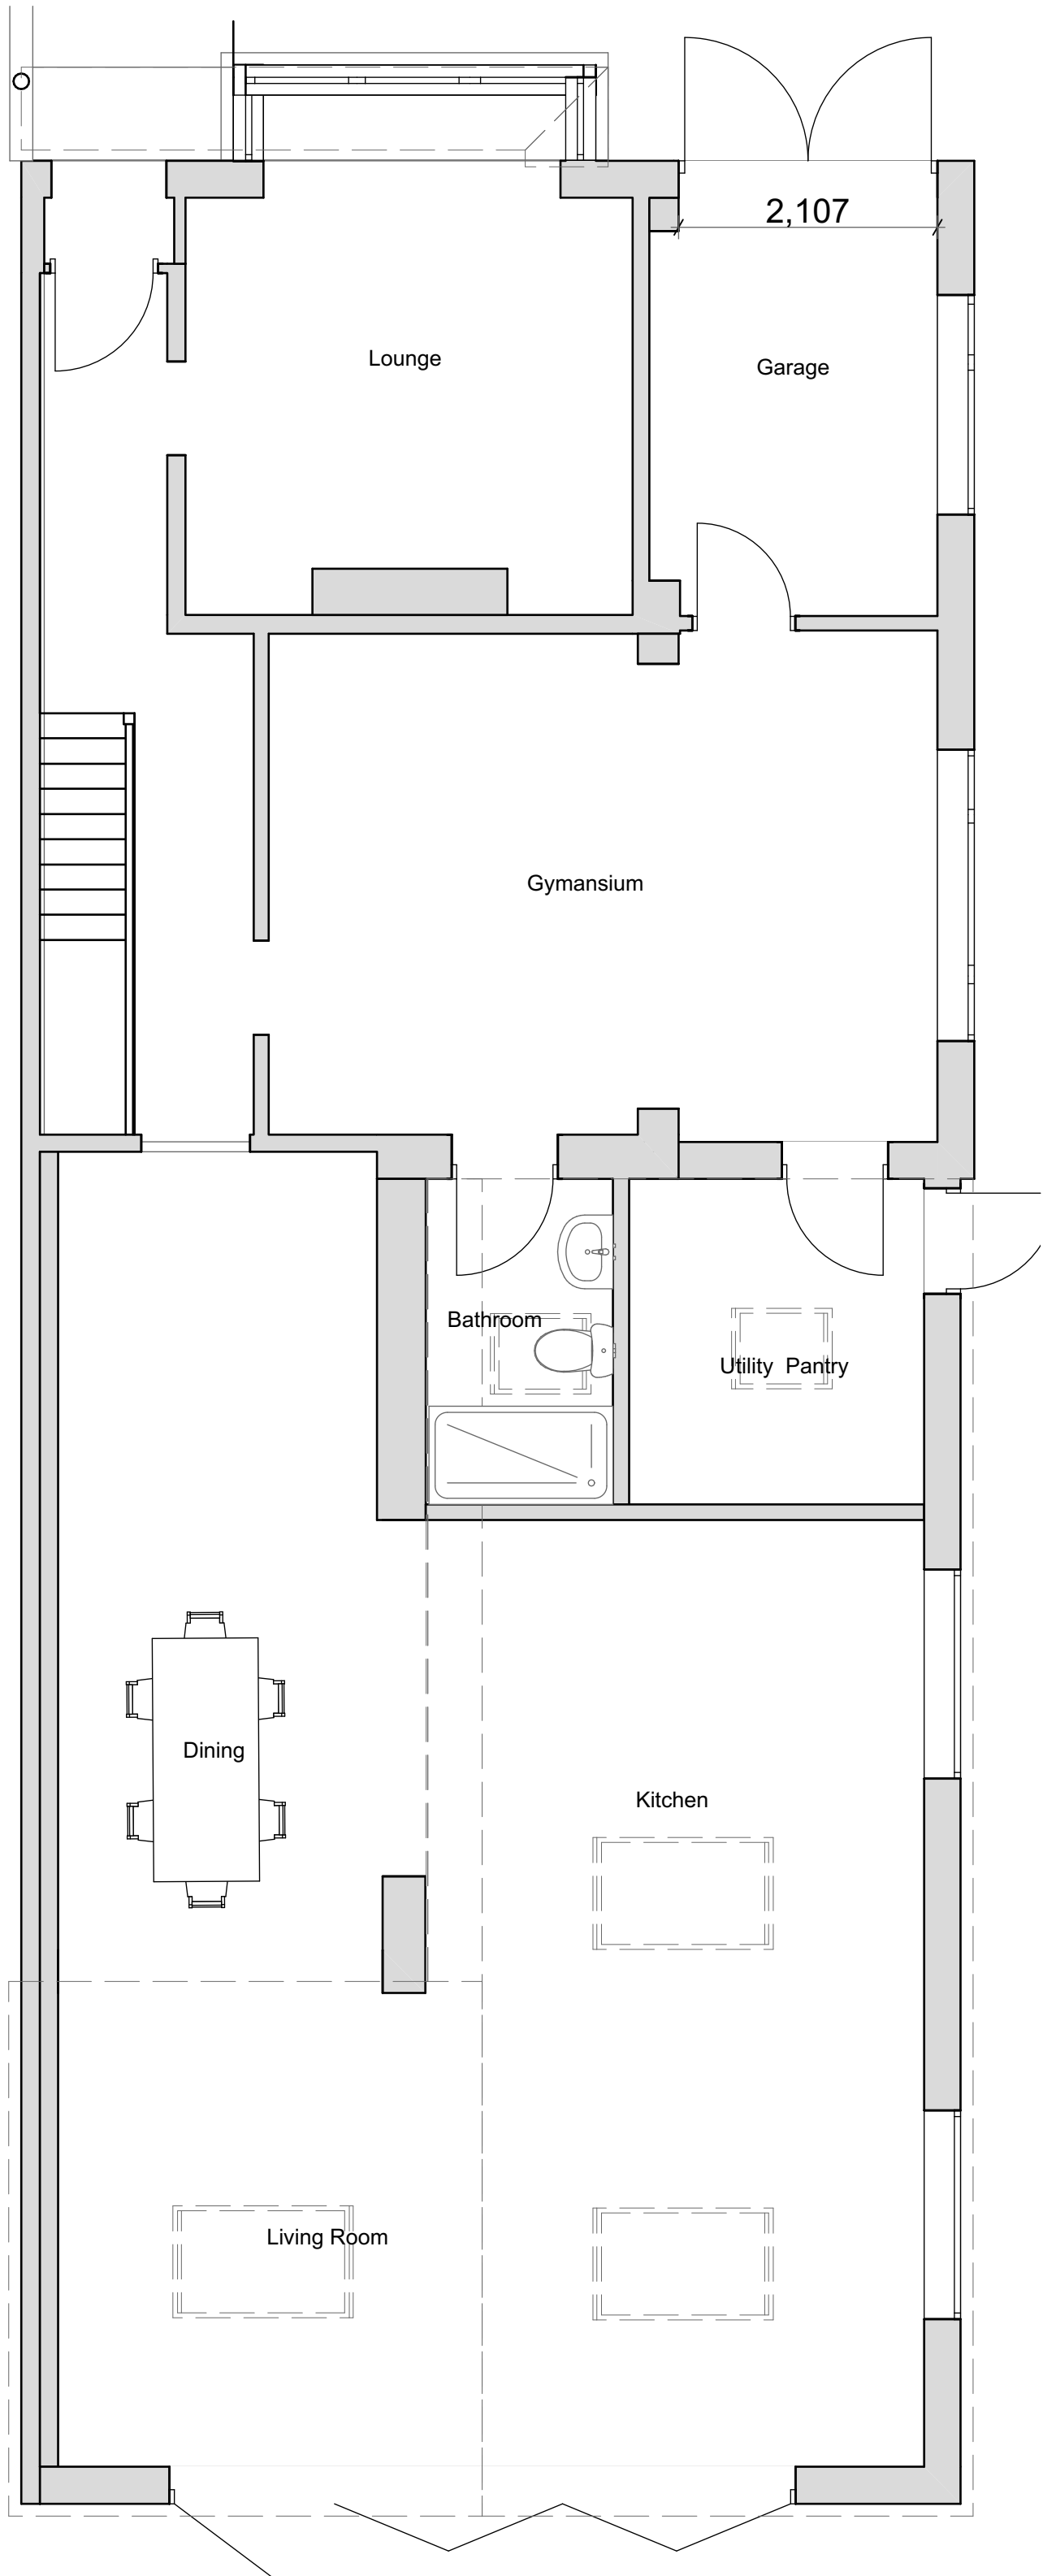


1

Ground Floor Plan  
1:50

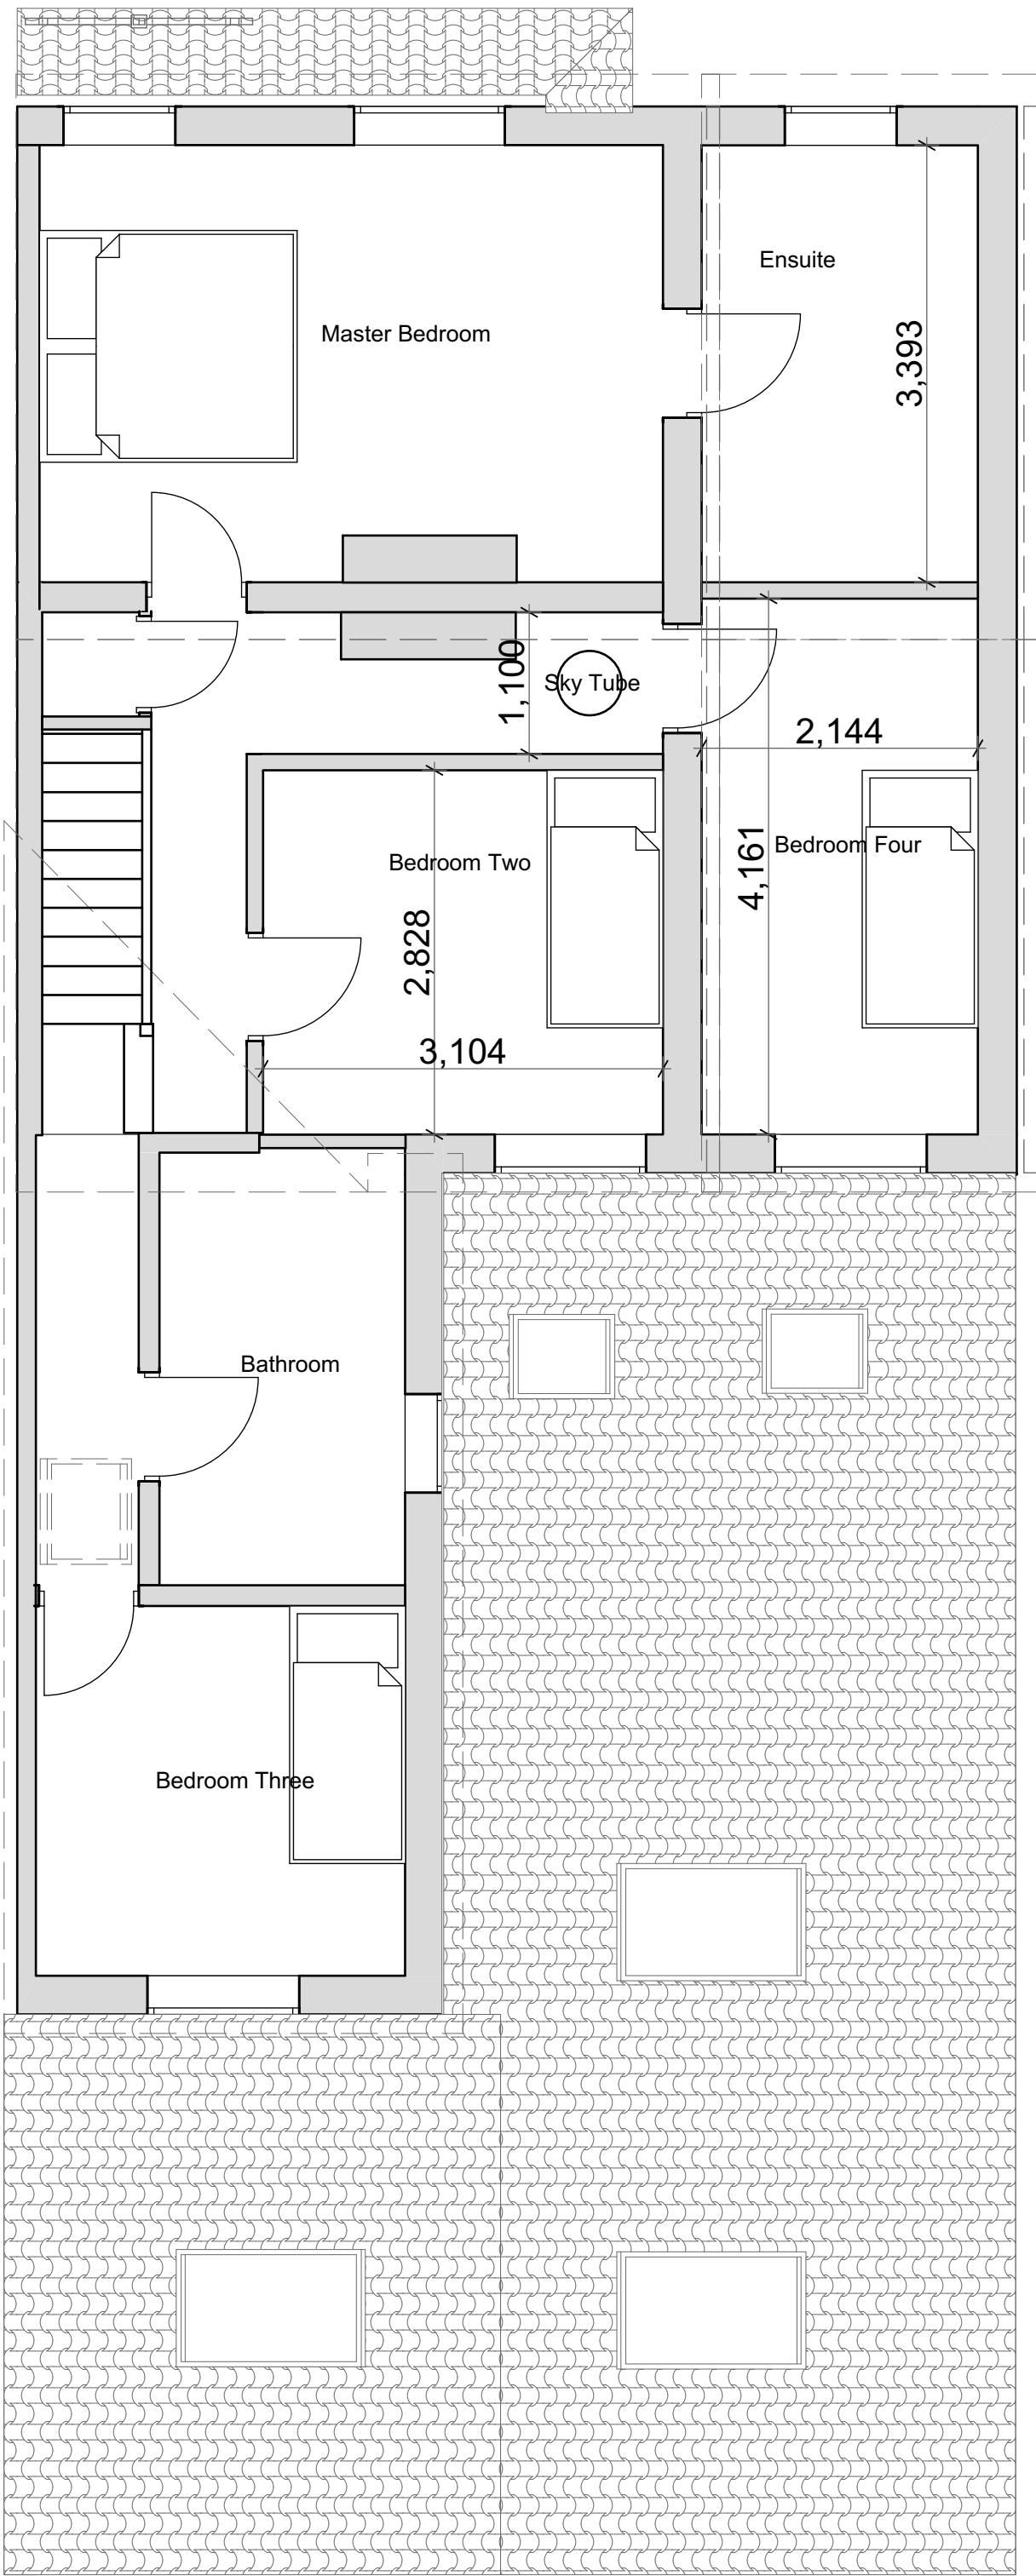

2

First Floor Plan  
1:50

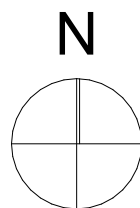

0

100mm @A1

Note: All dimensions to be checked on site by the contractor before fabrication and erection. Figured dimensions to be taken in preference to scaled dimensions. This drawing is the copyright of the architects and must not be reproduced or used without their express consent, except for the purposes of a planning application. Electronic issue of this drawing to be confirmed by paper hard copy only.

revisions & notes:

| RevID | CHD   | Change Name         | Date       |
|-------|-------|---------------------|------------|
| A     | Ch-01 | Initial Publication | 15/03/2023 |

Drawing:

Drawing name: **Proposed Plans**  
Date: 15 March 2023  
Scale: 1:50  
Drawn: SAB

Project:

Site address: **19 Avondale road  
Waterlooville**

Client: **Urban Building Facilities**  
Company:

Project description: House Extension



61 South Street, Havant, Hampshire PO9 1BZ  
t: 023 9248 2494 f: 023 9248 1152  
e: design@pwp-architects.com w: www.pwp-architects.com

Project No. **5934**

drawing No. **1000** rev **A**