



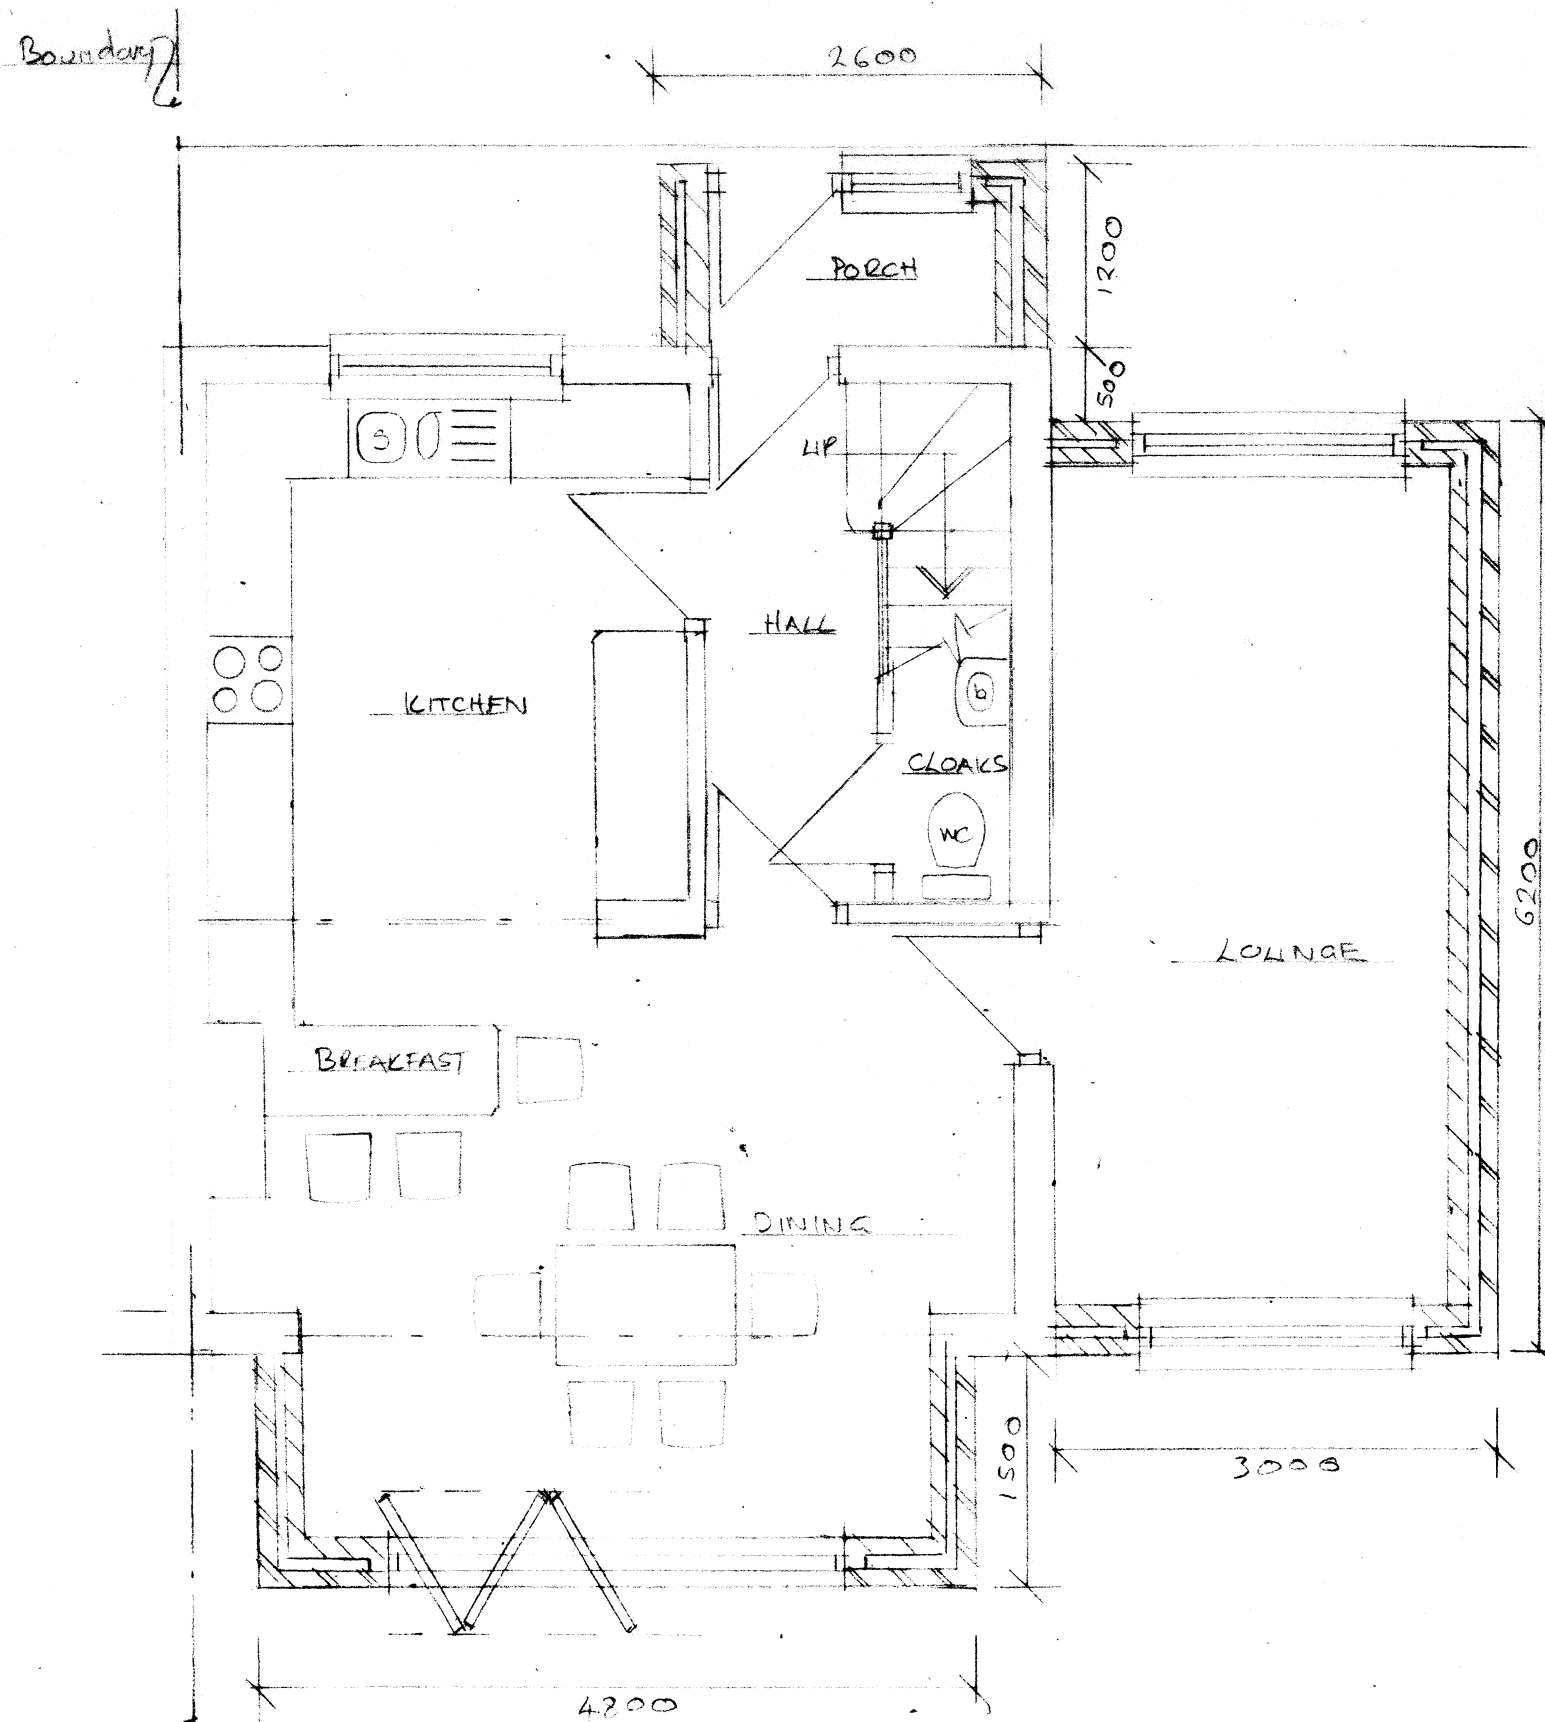

GROUND FLOOR PLAN

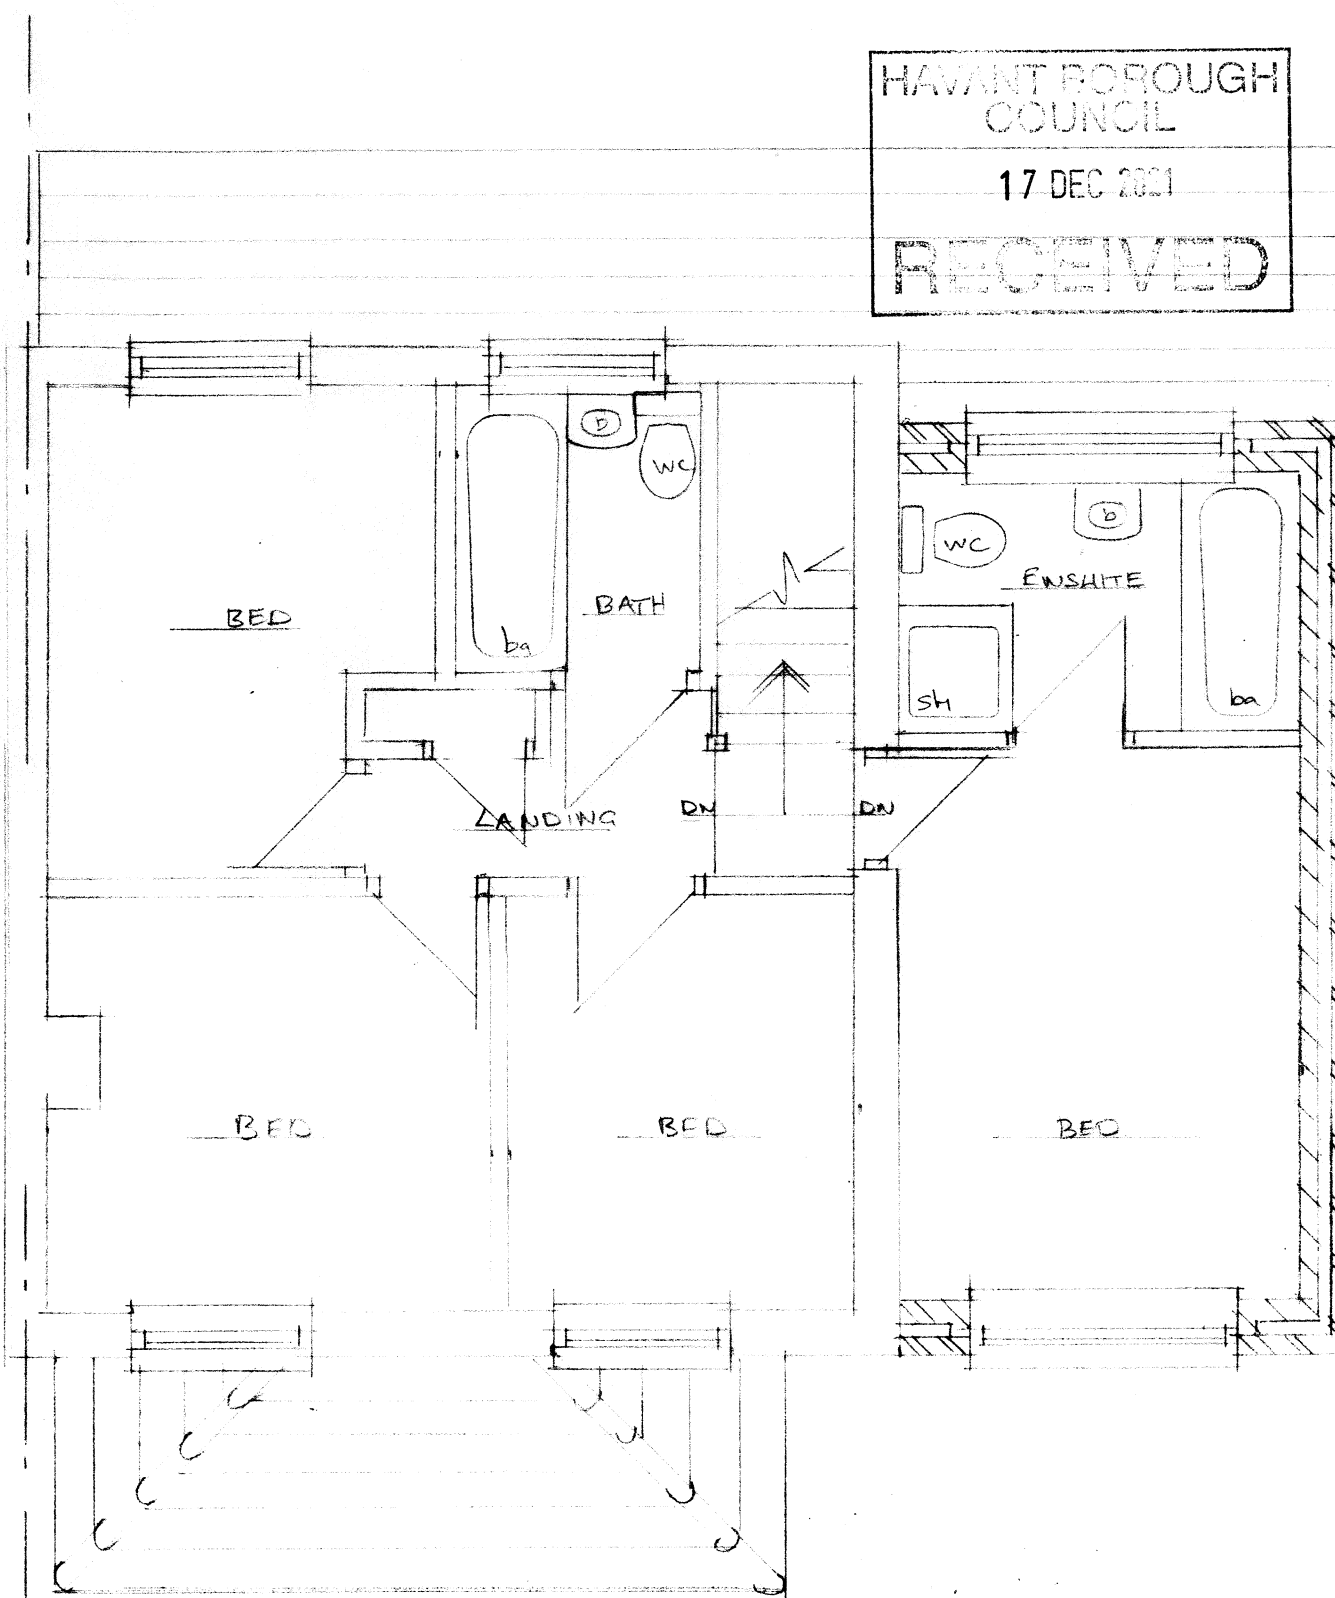

FIRST FLOOR PLAN

PROPOSED DOUBLE STOREY SIDE, SINGLE STOREY REAR EXTENSIONS
16 BONDEFIELD'S CRESCENT, LEIGH PARK. PO9 5EP.

PROPOSED PLANS, SCALE 1:500 A3

HAVANT BOROUGH COUNCIL
17 DEC 2021
RECEIVED