



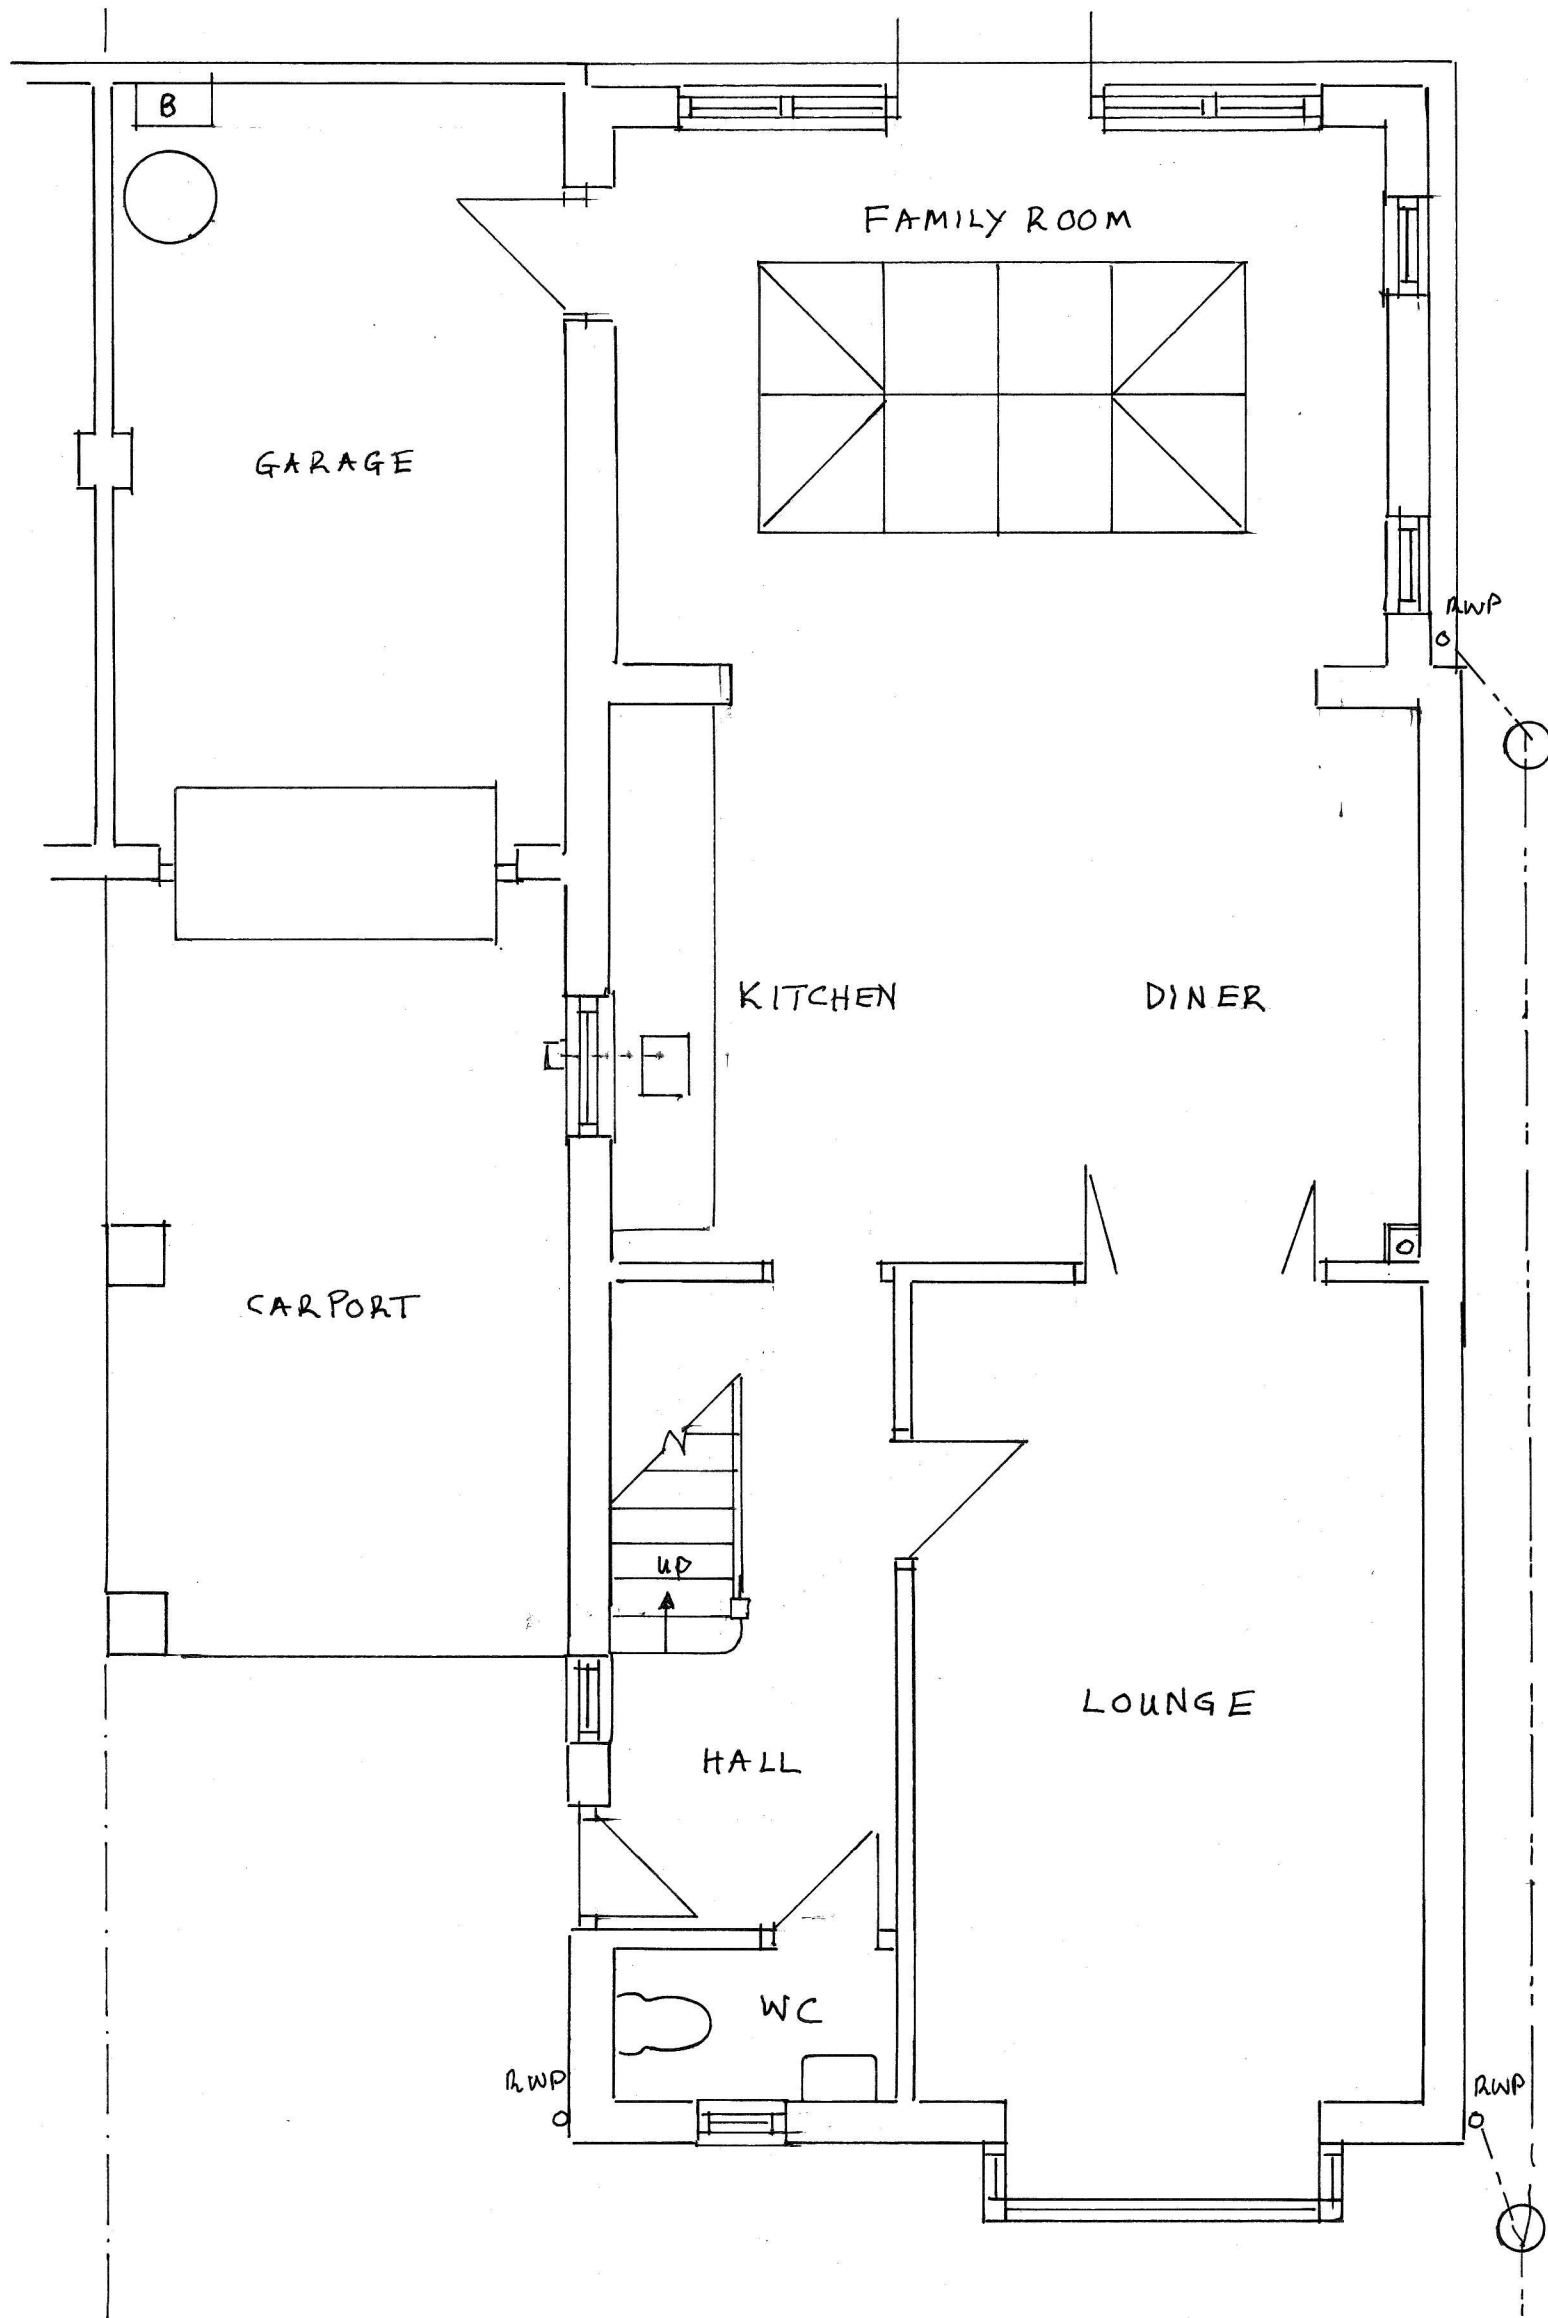

GROUND FLOOR

1.5m
3.2m

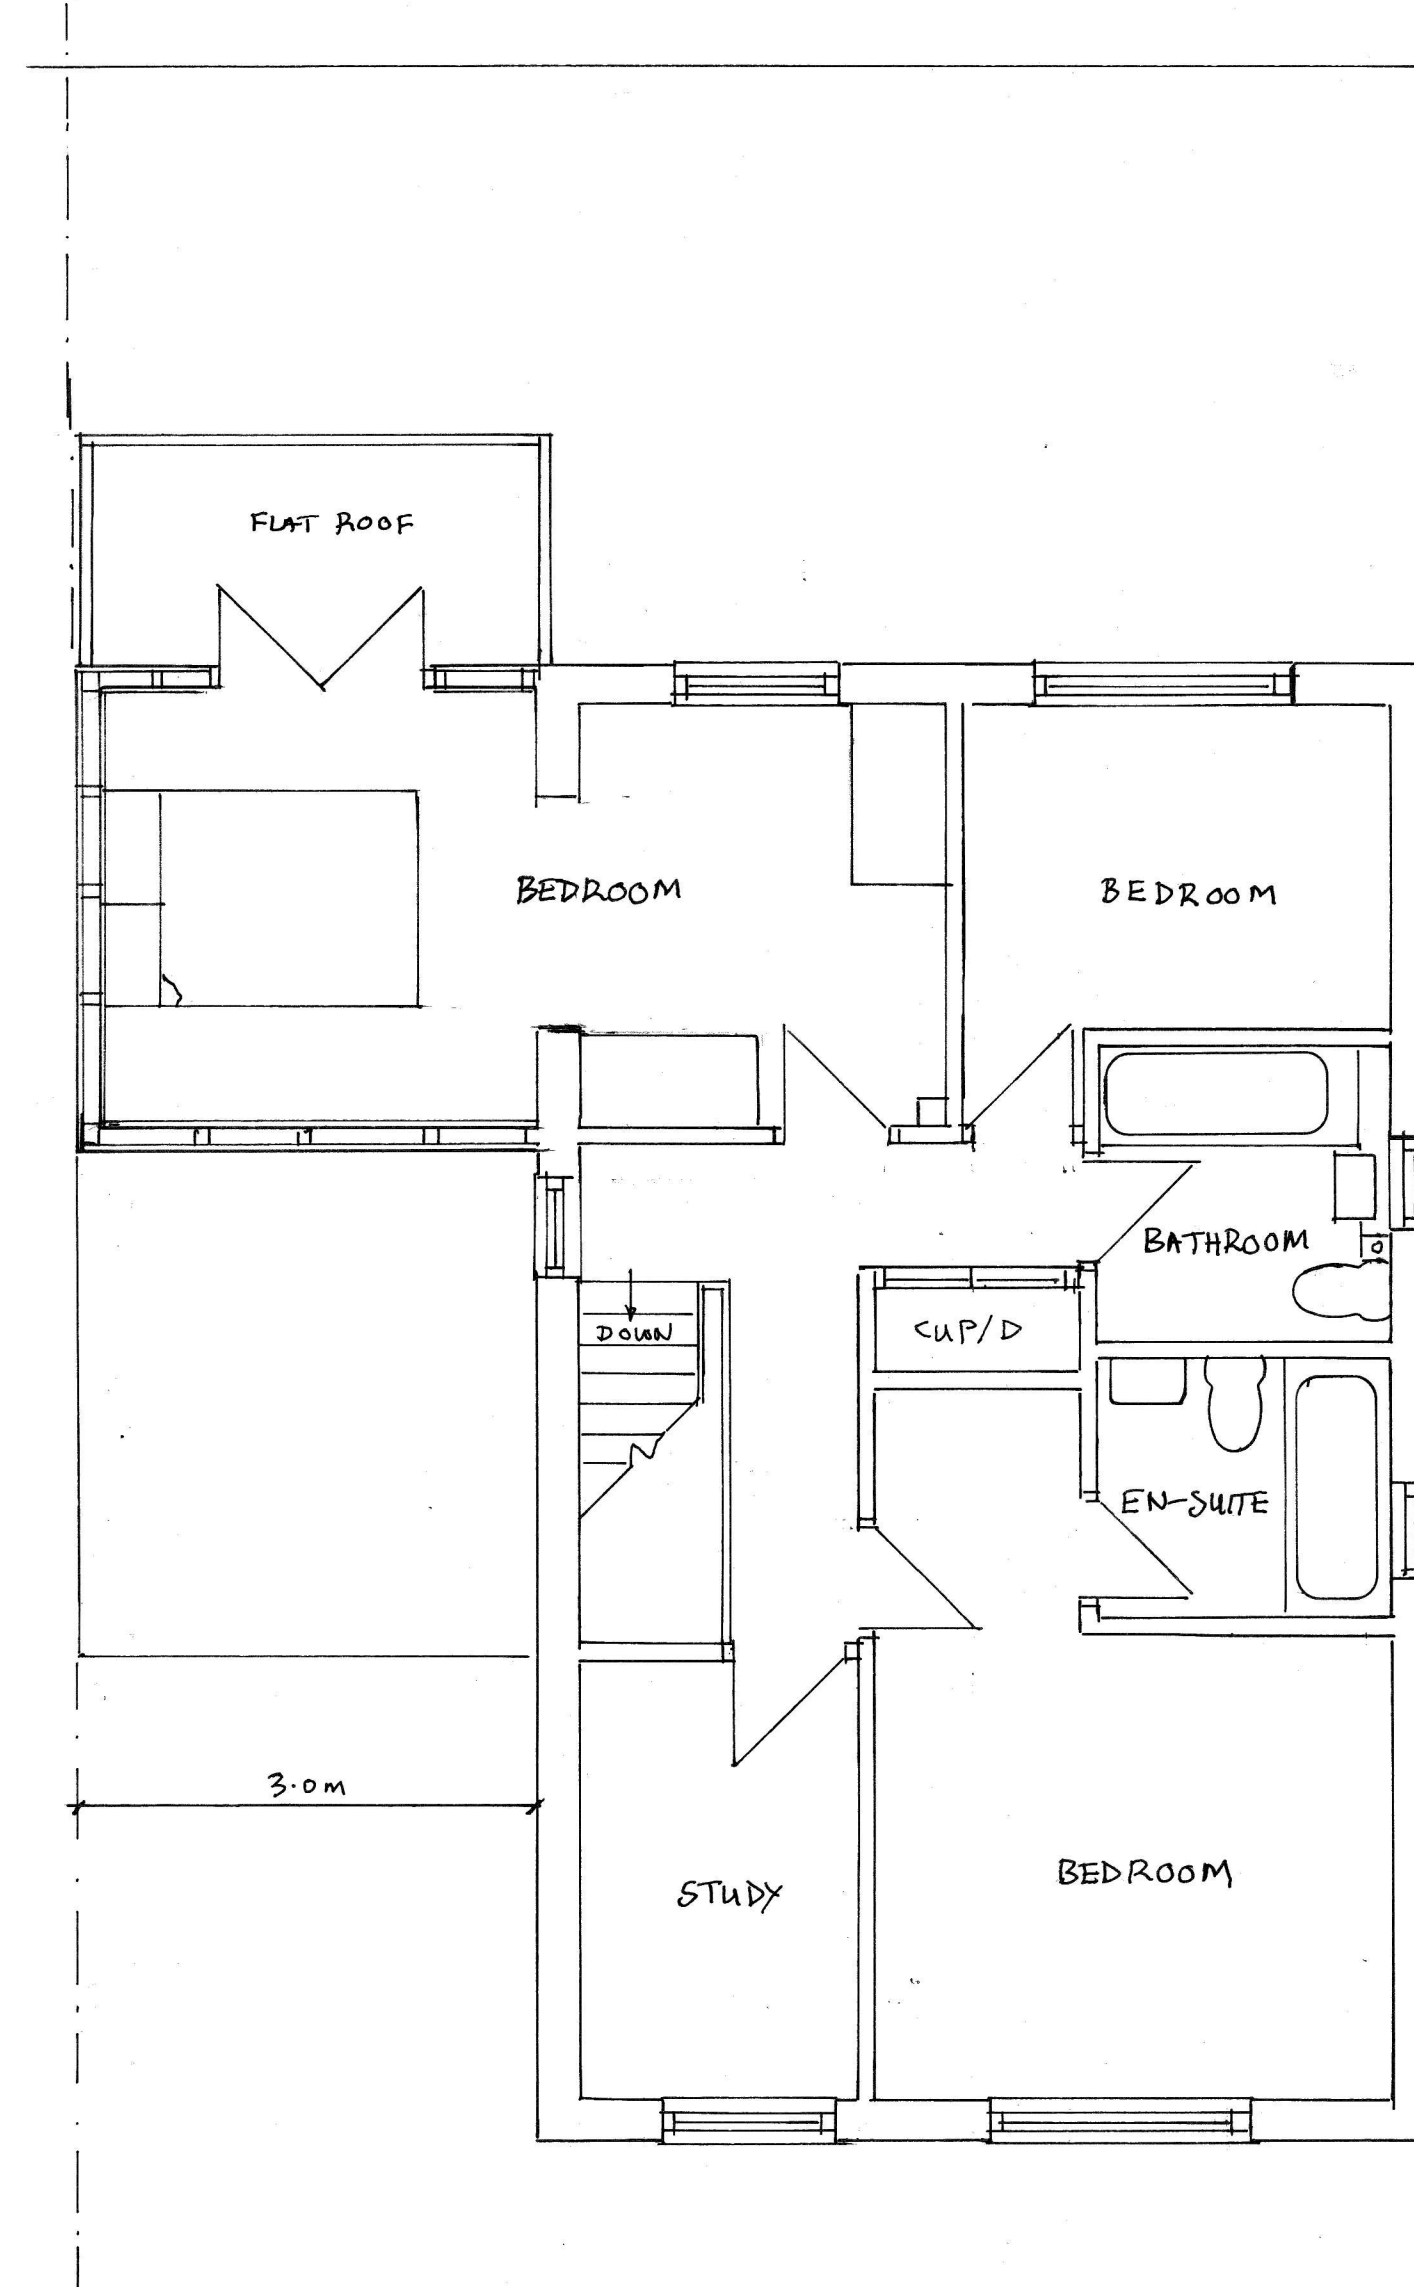

FRIST FLOOR

PROPOSED FLOOR PLANS

SCALE 1:50 @ A2

Title:	PROPOSED FIRST FLOOR SIDE EXTENSION (Proposed Floor Plans)
Address:	5 BRYONY WAY WATERLOOVILLE HANTS PO7 8HQ
Client:	Mr Cristian Focsan
	Tele: 07943917969
Scale:	1:50
	Date: 24/06/2023