

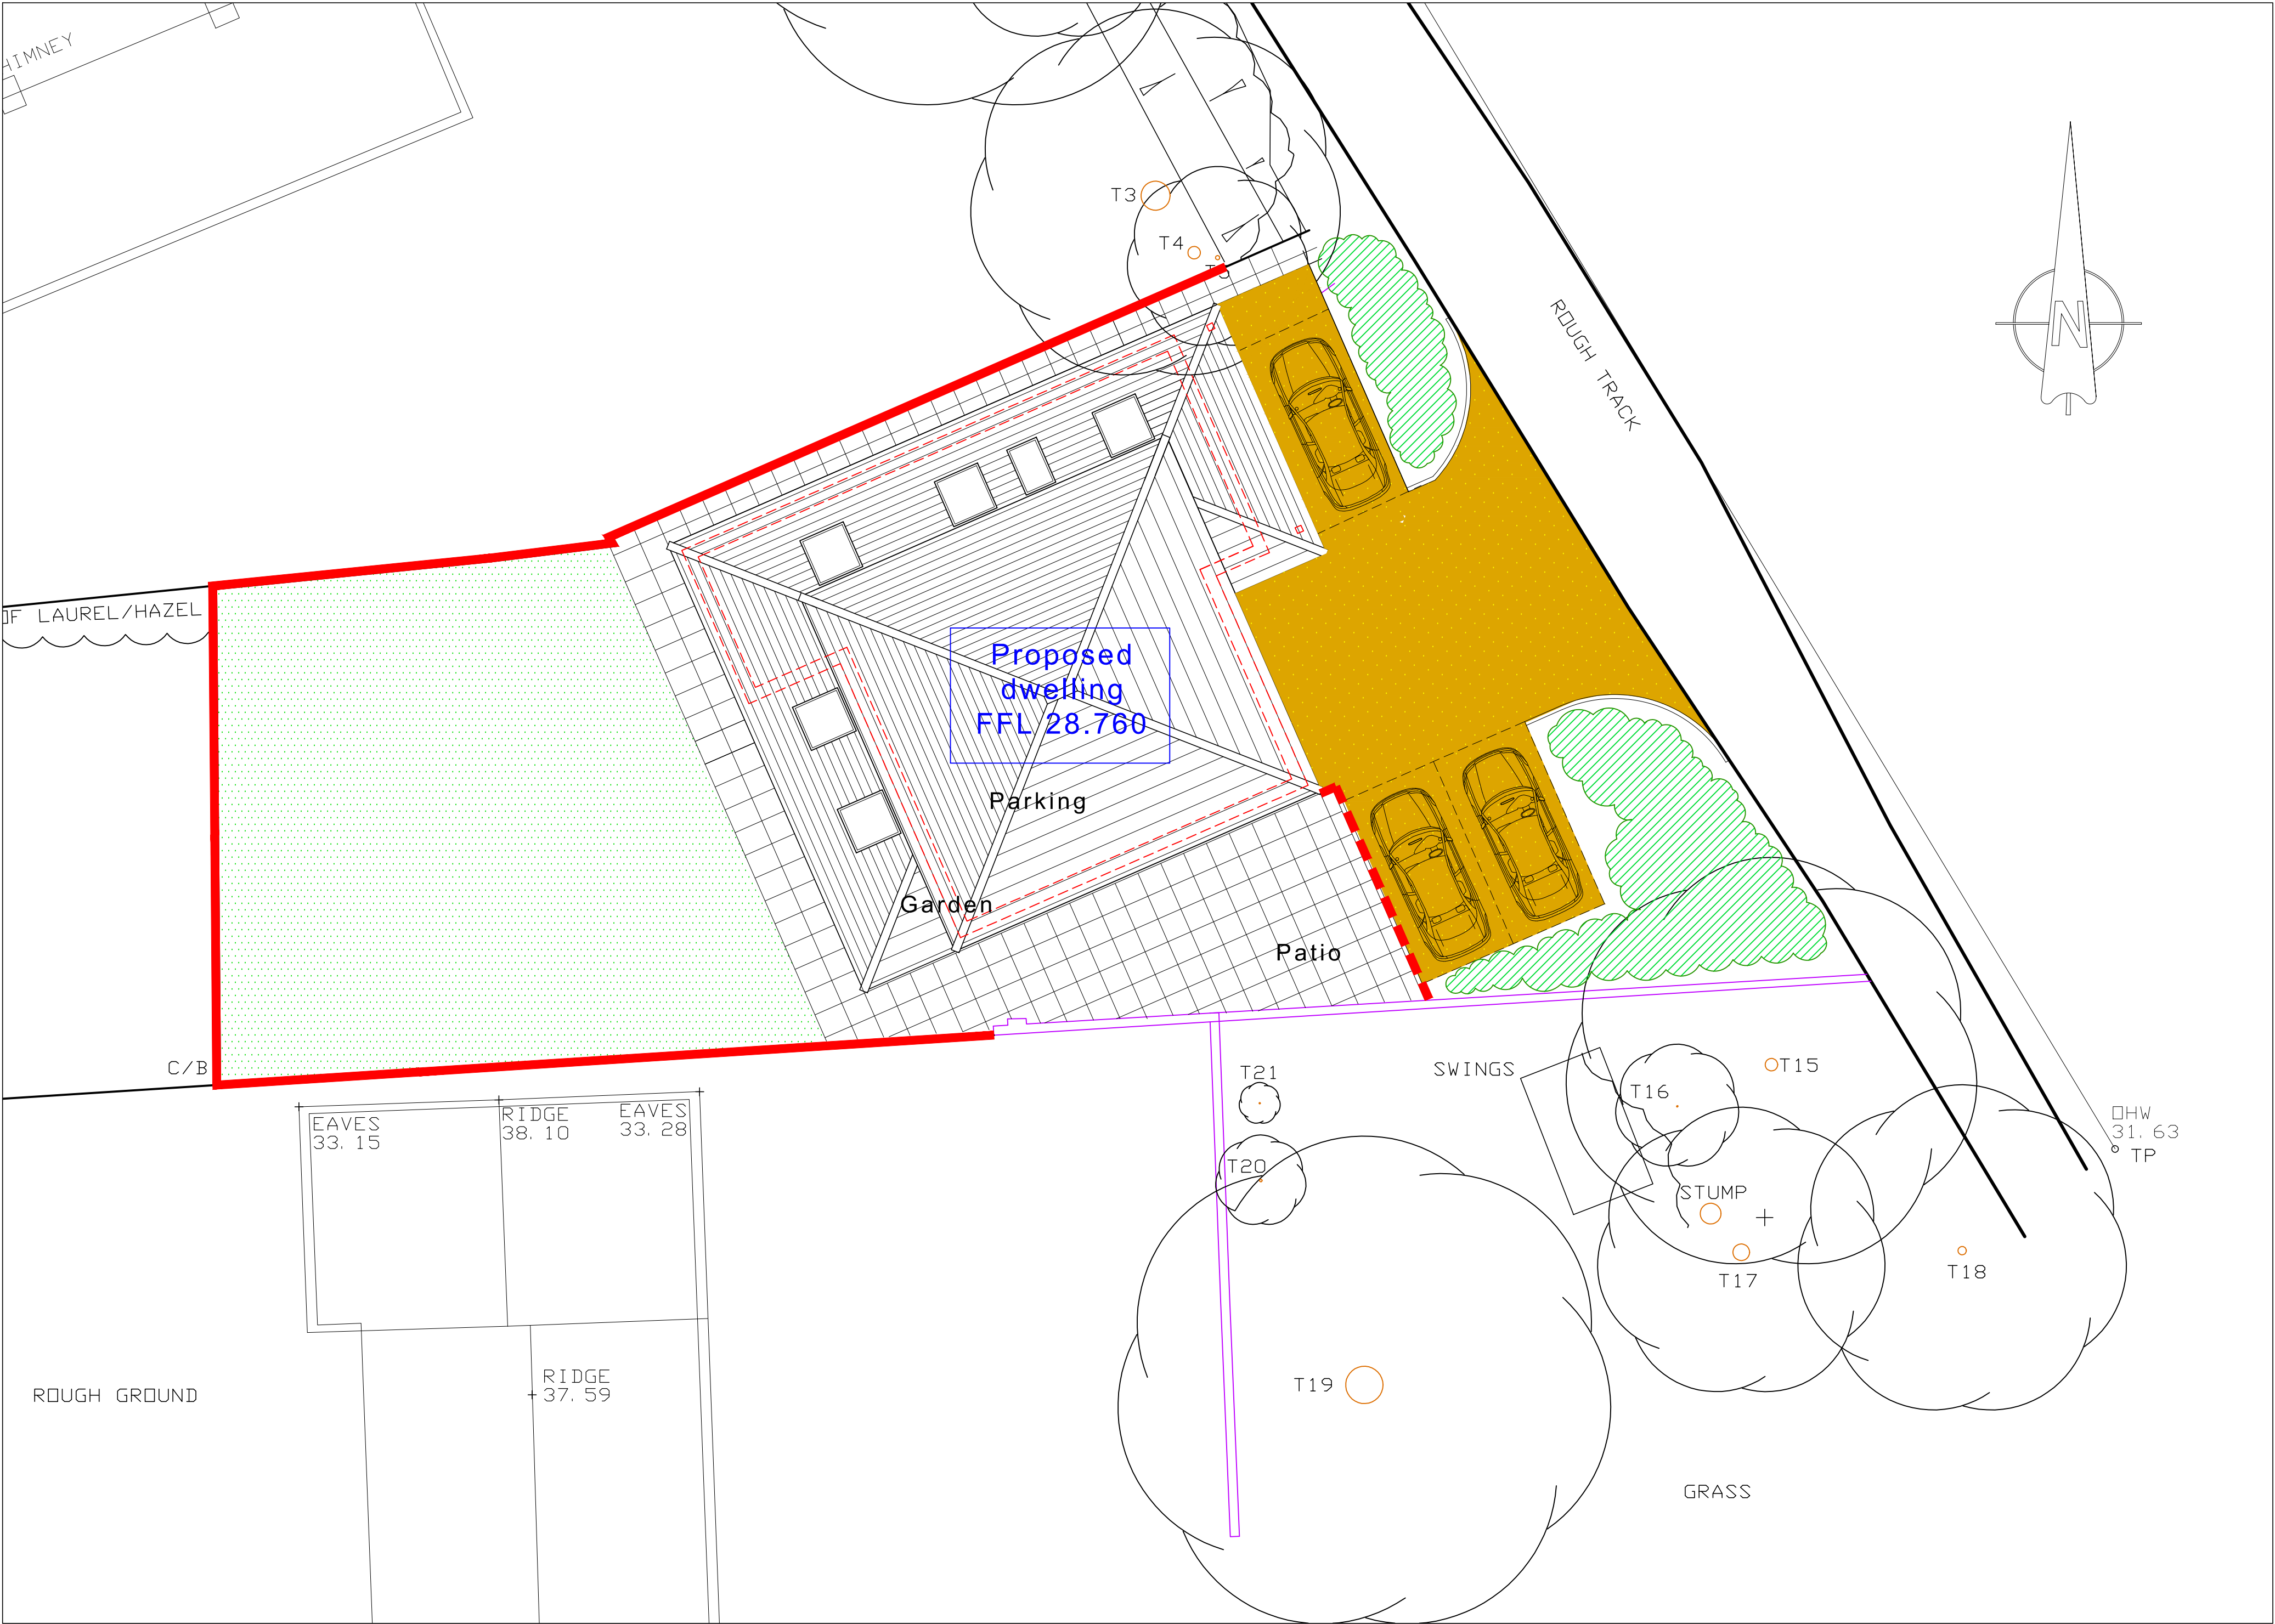


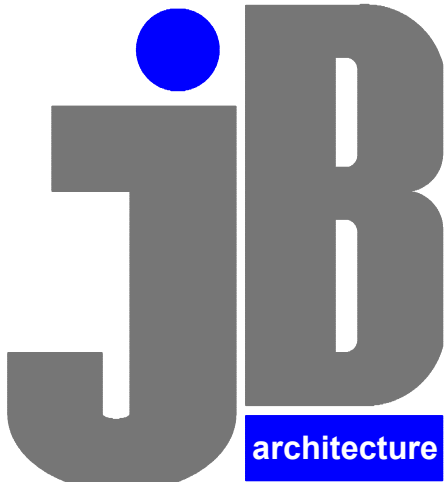

- External paving slabs
<https://nustone.co.uk/product/kandla-greyoutdoor-porcelain-paving-tiles-600x600/>
- Resin driveway -
<https://www.advancedsealingsolutions.co.uk/Bound-Stone-Overlay-Resin-Packs.html>
- Rye lawn turf
- Existing 1.8m high feather board fencing retained
- New 1.8m high feather board fencing - to match existing
- Cherry Laurel hedging

Proposed site plan scale 1:100

 

JB ARCHITECTURE
E: admin@jb-architecturedesign.com
W: www.jb-architecturedesign.com
T: 01243 933732

rev:	note:	date:
------	-------	-------

For
MR & MRS REHILL

Project
**PROPOSED 4 BED DWELLING
AT LAND NORTH OF
61 HOLLYBANK LANE
HANTS**

Title
**PROPOSED LANDSCAPE /
BOUNDARY PLAN**

Date	Drawn	Scale	Checked
March 2023	JB	1:100 @ A1	-
Job Number	Drawing Number	Revision	
BR.279.21	-17	-	