



FRONT ELEVATION
* OBSCURE GLAZED WINDOW




SIDE ELEVATION
* OBSCURE GLAZED WINDOW




REAR ELEVATION




SIDE ELEVATION

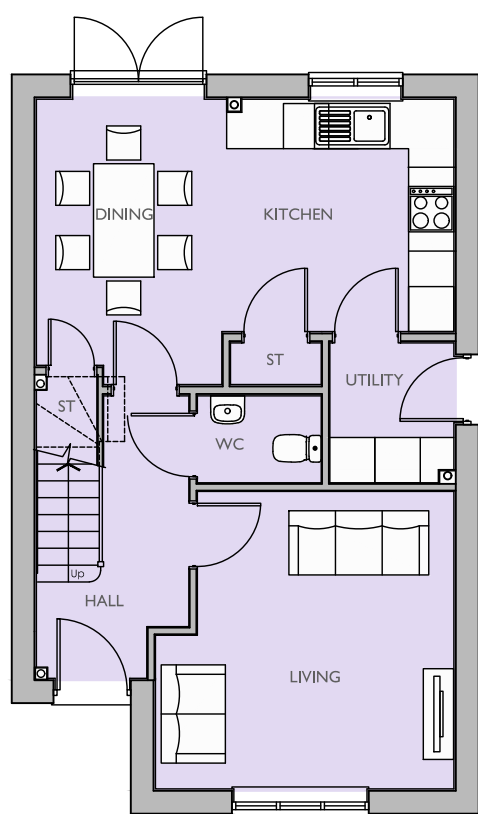


GROUND FLOOR PLAN

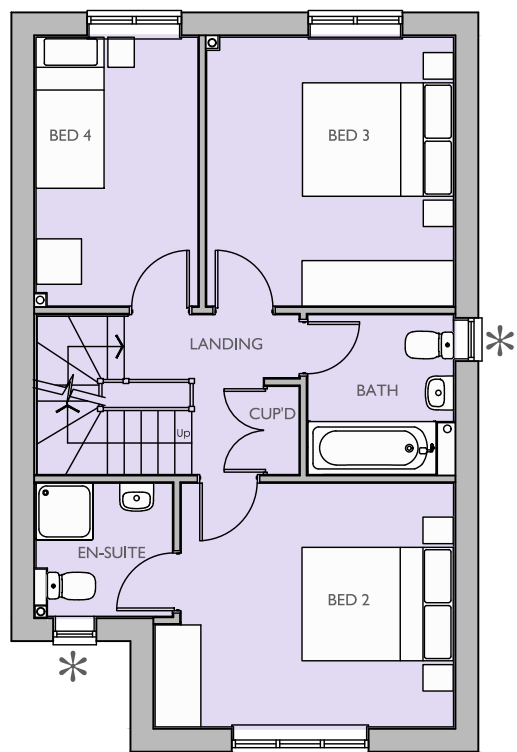

FIRST FLOOR PLAN
* OBSCURE GLAZED WINDOW

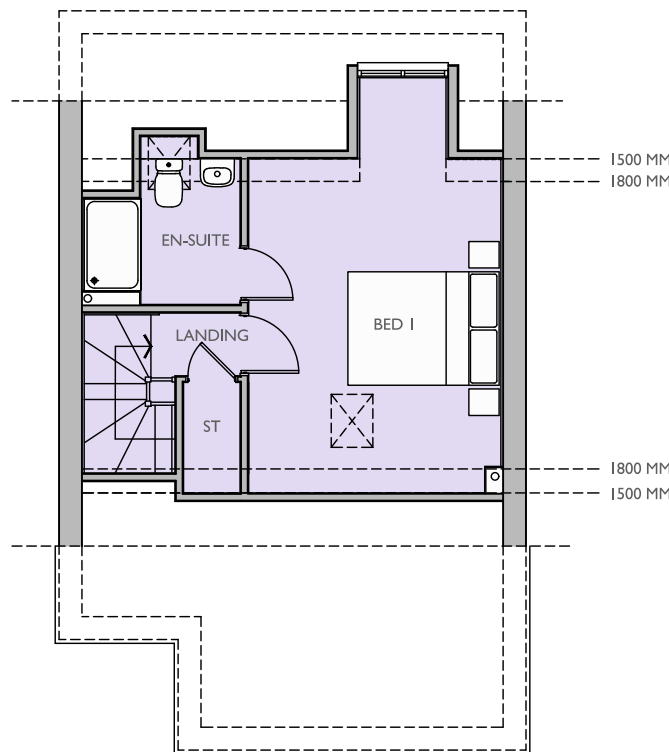

SECOND FLOOR PLAN

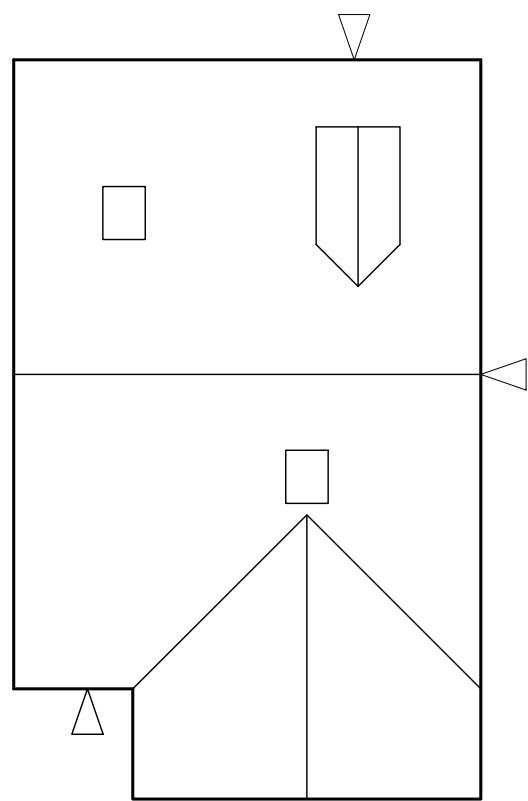

ROOF PLAN

Housetype Name:		ASHLEY	
Occupancy:		4 BED / 7 PERSON	
Gross Area ft²:	Gross Area m²:	Net Area ft²:	Net Area m²:
		1302	121.00

For Colours of Material See External Finishes Layout (CB_62_265_008)	
Primary Material:	STRETCHER BOND MASONRY BRICKWORK.
Feature Material:	FEATURE BRICK
Architectural Detail:	PROJECTING STRING STRETCHER COURSE WITH 15 MM OVERHANG.
Window & Door Frames:	GREY UPVC CASEMENT WINDOW. COMPOSITE FRONT DOOR. GREY UPVC FRENCH DOOR.
Fascia, Soffit & Bargeboard:	GREY UPVC BOXED EAVES ROOFING SYSTEM.
Architectural Ornaments:	
Guttering & Drainage:	BLACK UPVC DRAINAGE SYSTEM.

Plot Numbers:
123 (OPP), 131 (OPP), 138 (AS), 139 (OPP), 153 (AS), 158 (AS)



Location Plan (Not to Scale)

Scale @ A1:			
0 1 2 3 4 5m			
Scale 1:100			
Rev	Date	Drawn	Checked

Project:	CAMPDOWN, PURBROOK, PORTSMOUTH
Title:	ASHLEY FLOOR PLANS & ELEVATIONS
Client:	dandara

Date: MAY 2023	
Drawn by : KL	Checked by : BB
Dwg No: CB_62_265_CDH_ASH_03	Rev:

Cooper Baillie Limited - Connaught House, 24 Guildford Road, Bagshot, Surrey GU19 5JN - Telephone 01276 450019 - www.cooperbaillie.co.uk
This drawing and the works depicted on it are the copyright of Cooper Baillie Ltd, and may not be reproduced or altered, except by the copyright owner, without the written consent of the copyright owner.

