

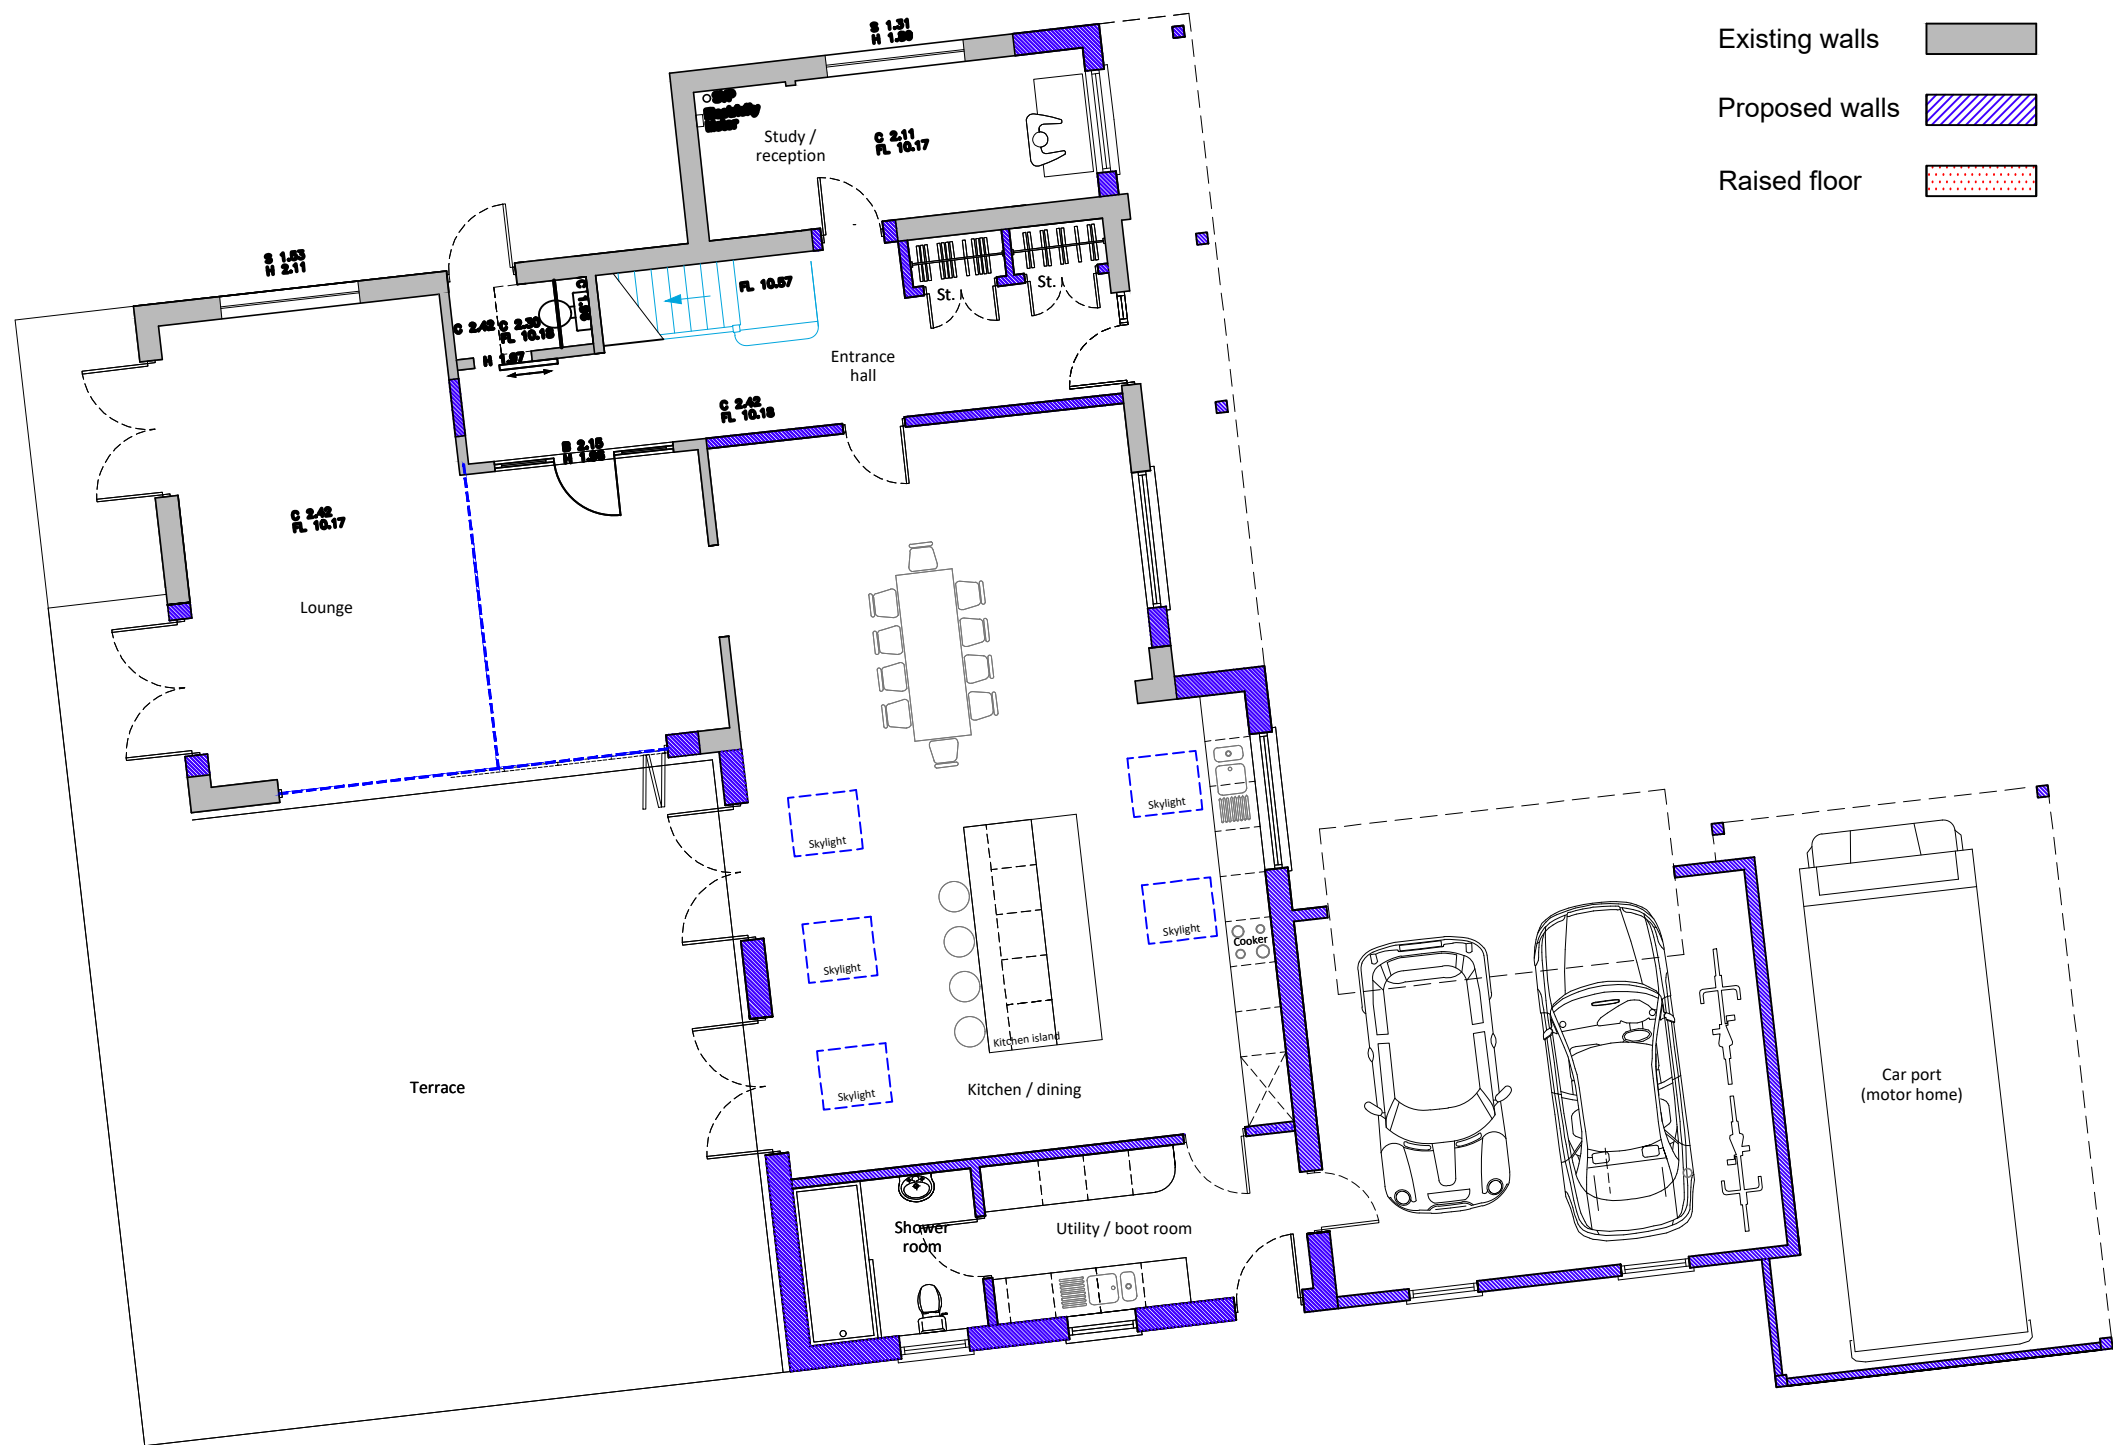


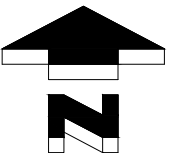

- Existing walls 
- Proposed walls 
- Raised floor 

Proposed ground floor plan scale 1:100

 

For MR & MRS HAMMOND		Title PROPOSED GROUND FLOOR PLAN		Office Tel: 01243 933732	
Project PROPOSED EXTENSION BLUE BELLS, WOODLANDS AVENUE, EMSWORTH, PO10 7QE		Date MAY 2023	Drawn JB	Scale 1:100 @ A3	Checked -
Job Number PL 706.23		Drawing Number -02		Revision C	Web: www.jb-architecturedesign.com

