



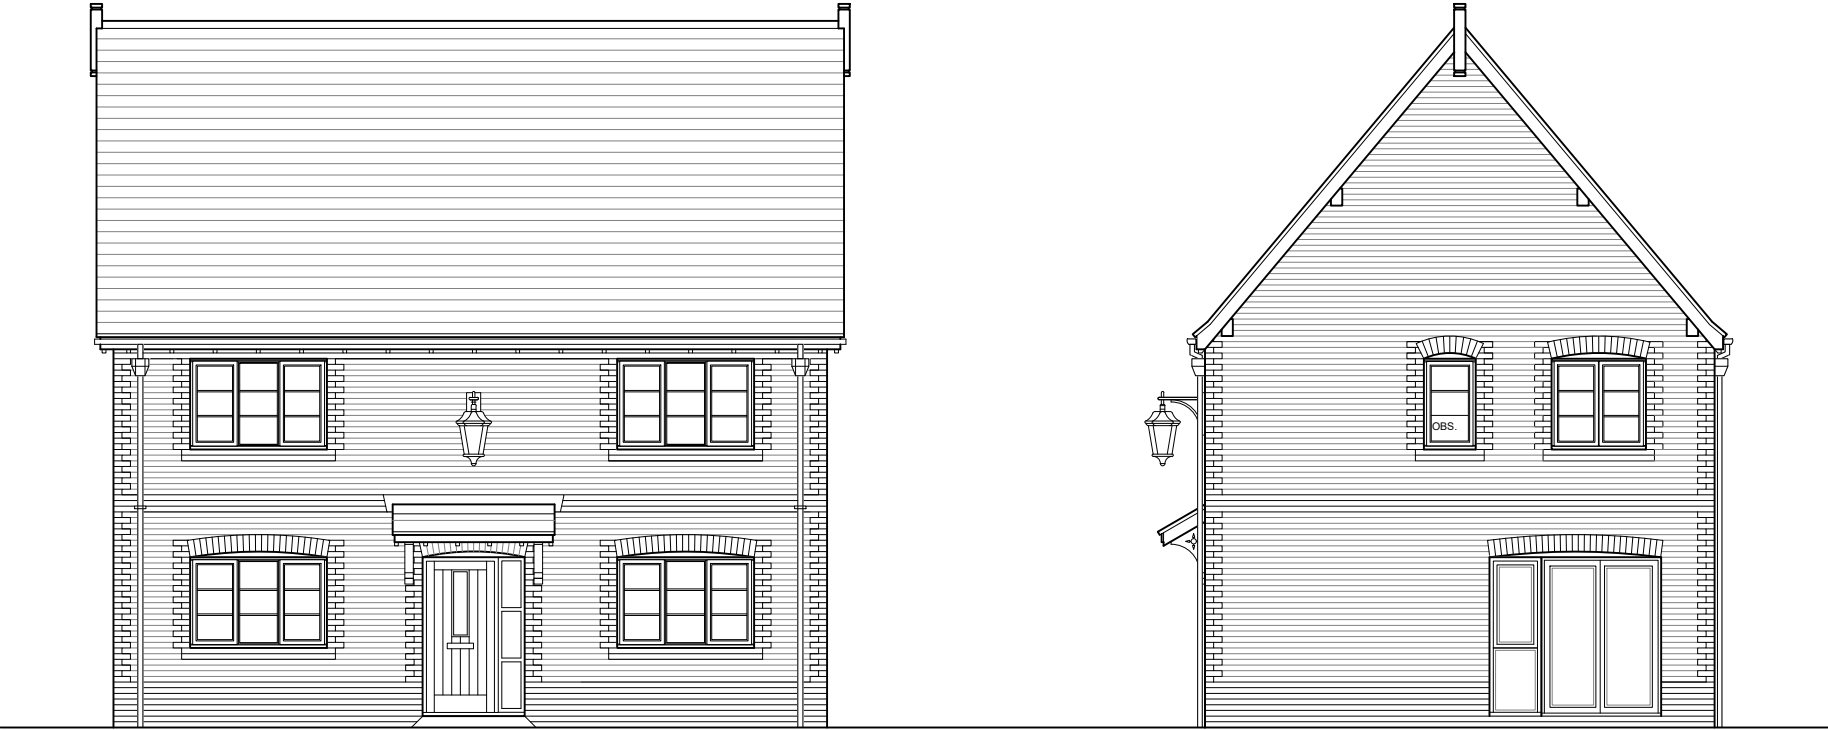

Front Elevation

Side Elevation

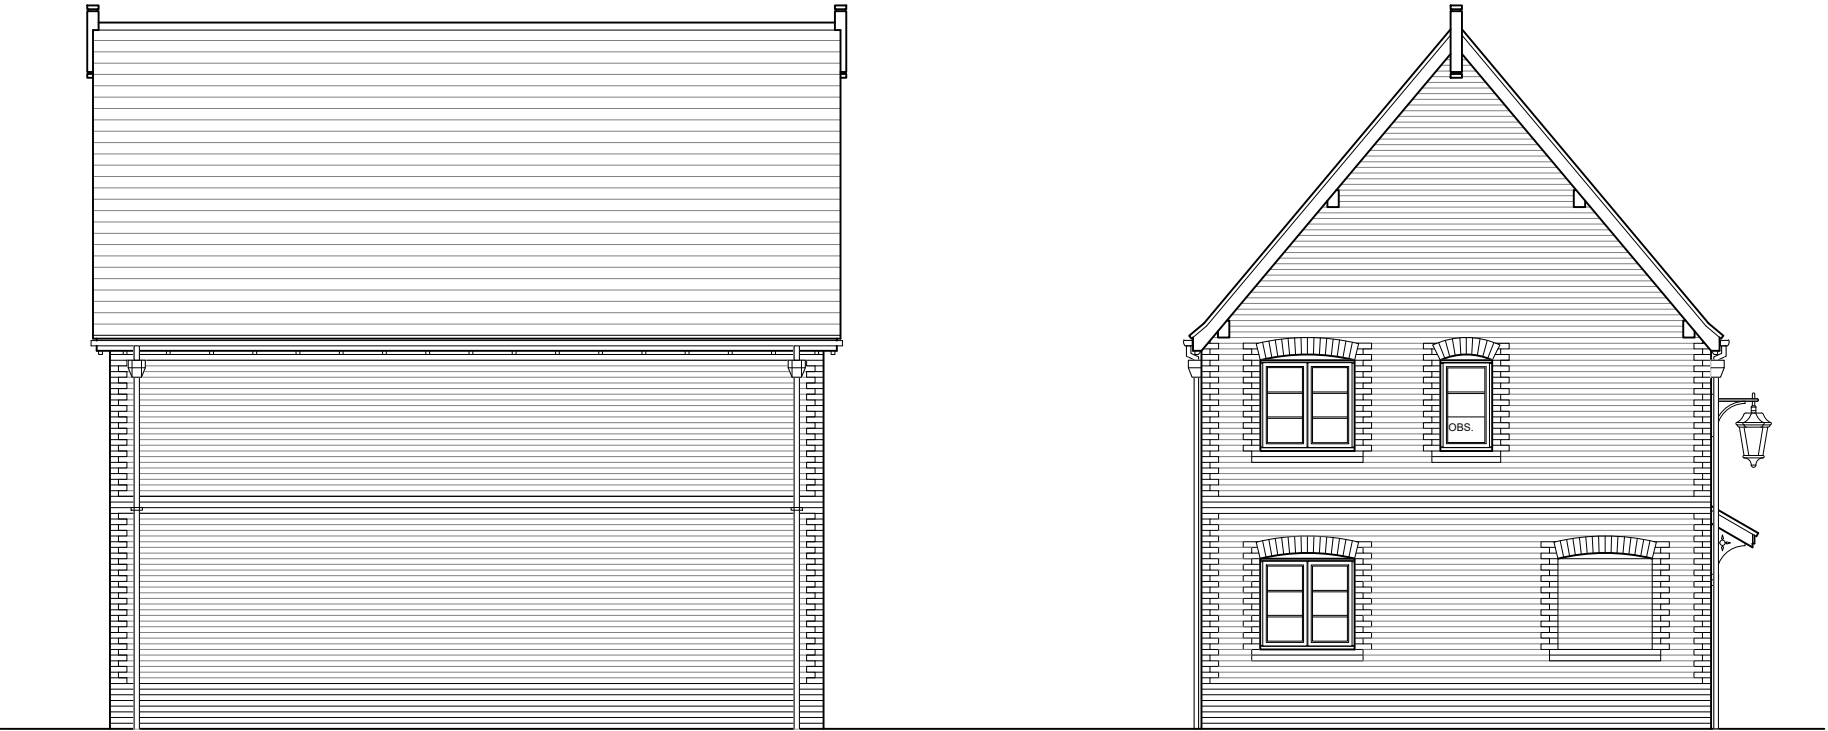

Rear Elevation

Side Elevation

PLOT No.
As Drawn - 15



Romsey Office Building 300, The Grange, Romsey Road, Michelmersh, Romsey, Hampshire, SO51 0AE T:01794 367703 F:01794 367276	Portishead Office Unit 5, Middle Bridge Business Park, Bristol Road, Portishead, Bristol, BS20 6PN T:01275 407000 F:01794 367276	Rev	Description	Date	Au	Ch
		A	Planning issue.	20.09.23	MWP	CMI

www.thrivearchitects.co.uk
This drawing is the copyright of Thrive Architects Ltd ©. All rights reserved. Ordnance Survey Data © Crown Copyright. All rights reserved. Licence No. 100007359. DO NOT scale from this drawing. Contractors, Sub-Contractors and Suppliers are to check all relevant dimensions and levels of the site and building before commencing any shop drawings or building work. Any discrepancies should be recorded to the Architect. Where applicable this drawing is to be read in conjunction with the Consultants' drawings.

Project	Southleigh Park, Havant		
Drawing	House Type 4B.2 Elevations		
Client	Bargate Homes		
Job no.	BARG230130	Date	August'23
Dwg no.	HT.4B.2.e	Rev.	A
Author	MS	Checker	CMI
Status	PLANNING	Scale	1:100 at A3
Client ref.		Office	Romsey