




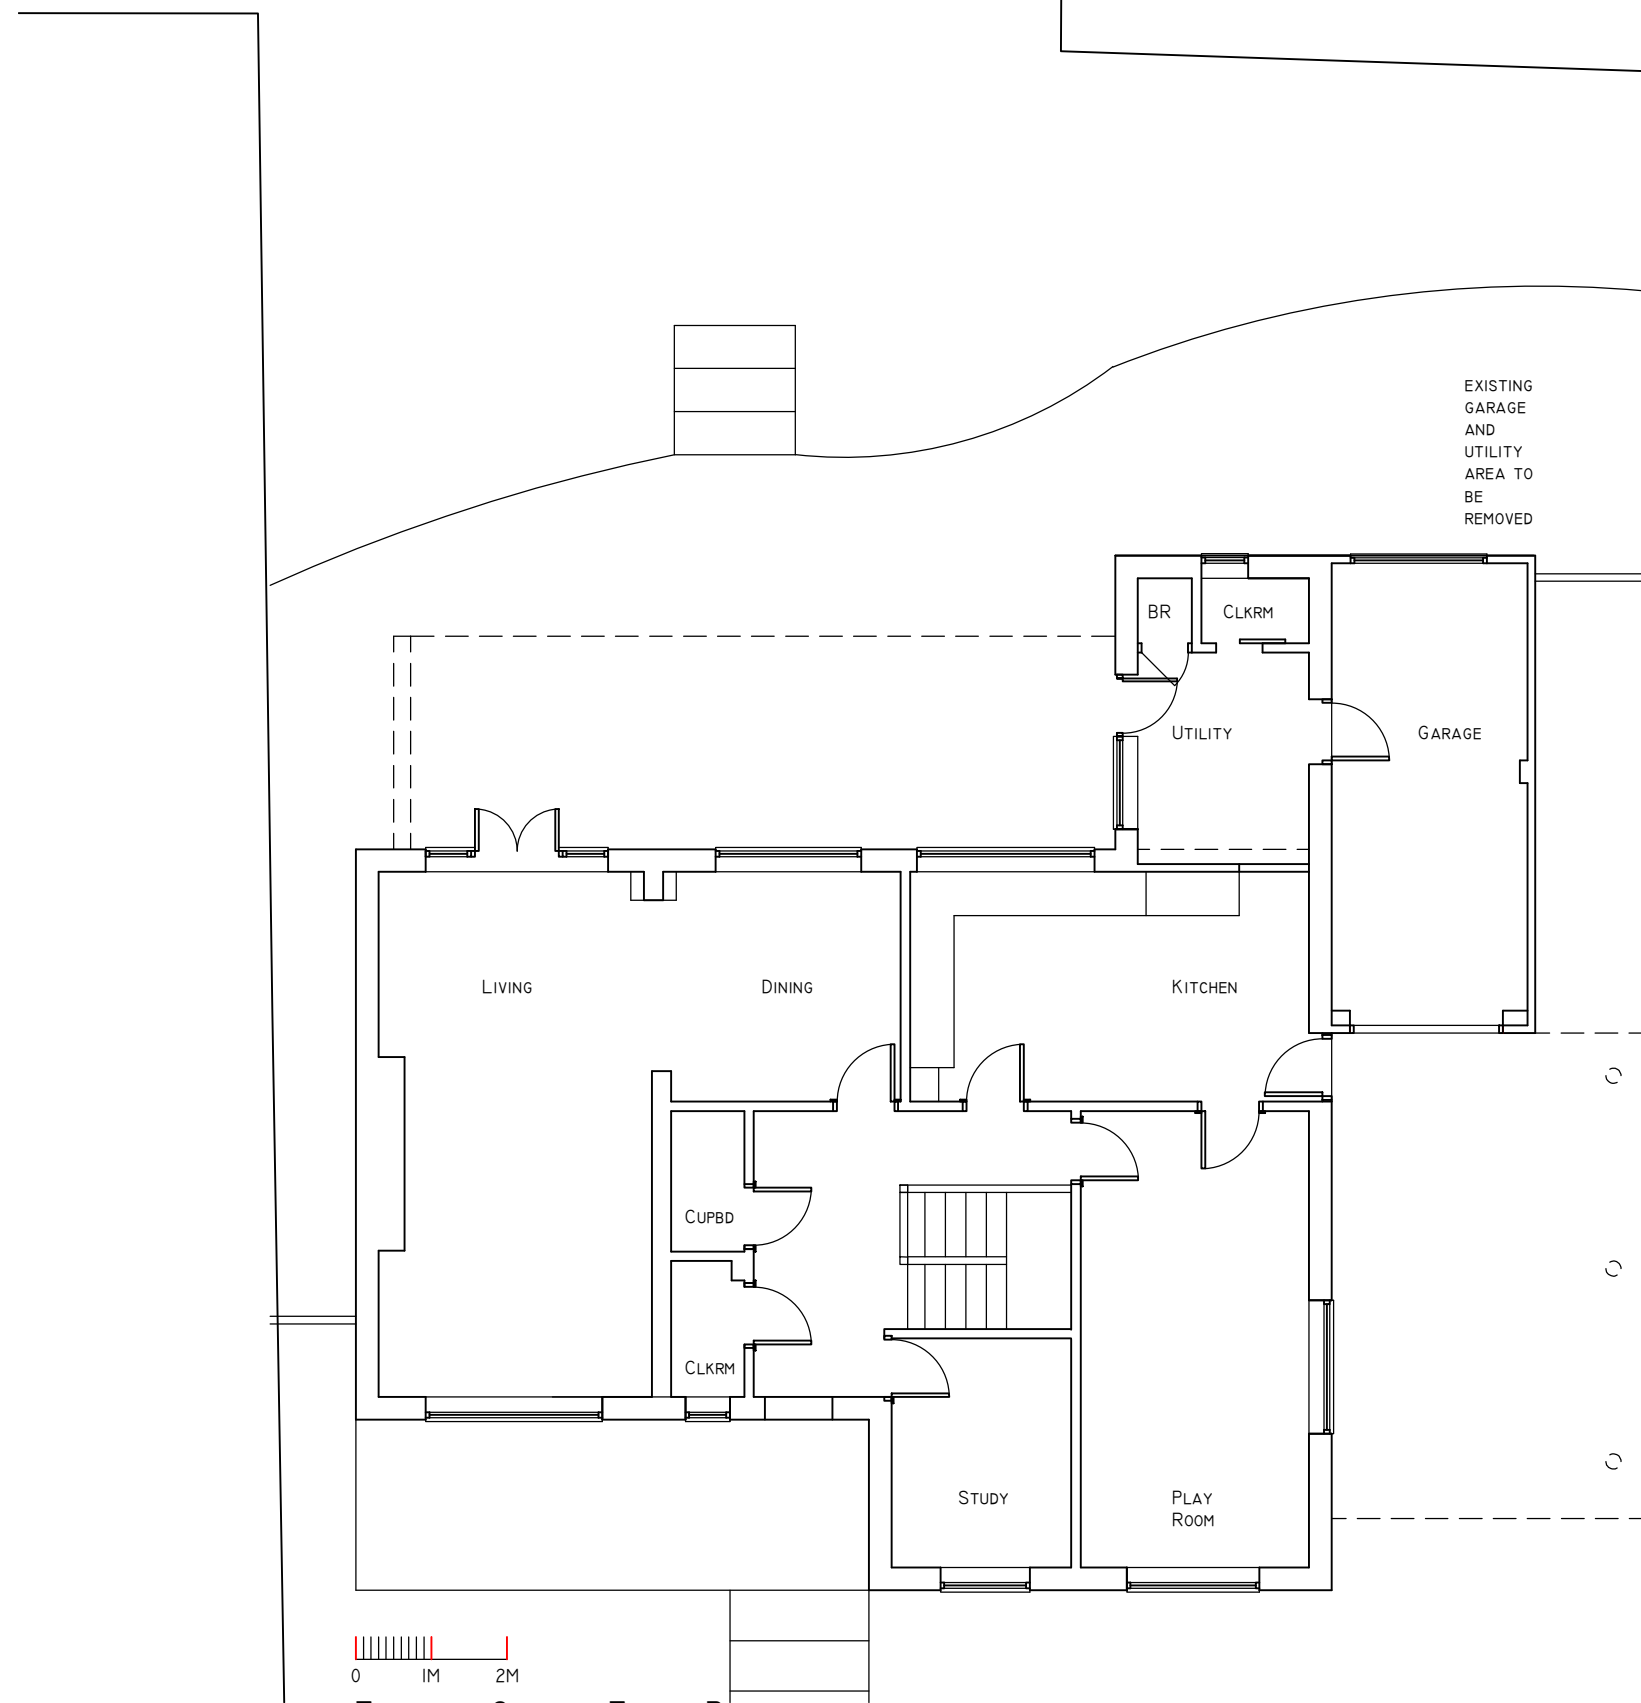


EXISTING GROUND FLOOR PLAN
SCALE 1:100 @ A1

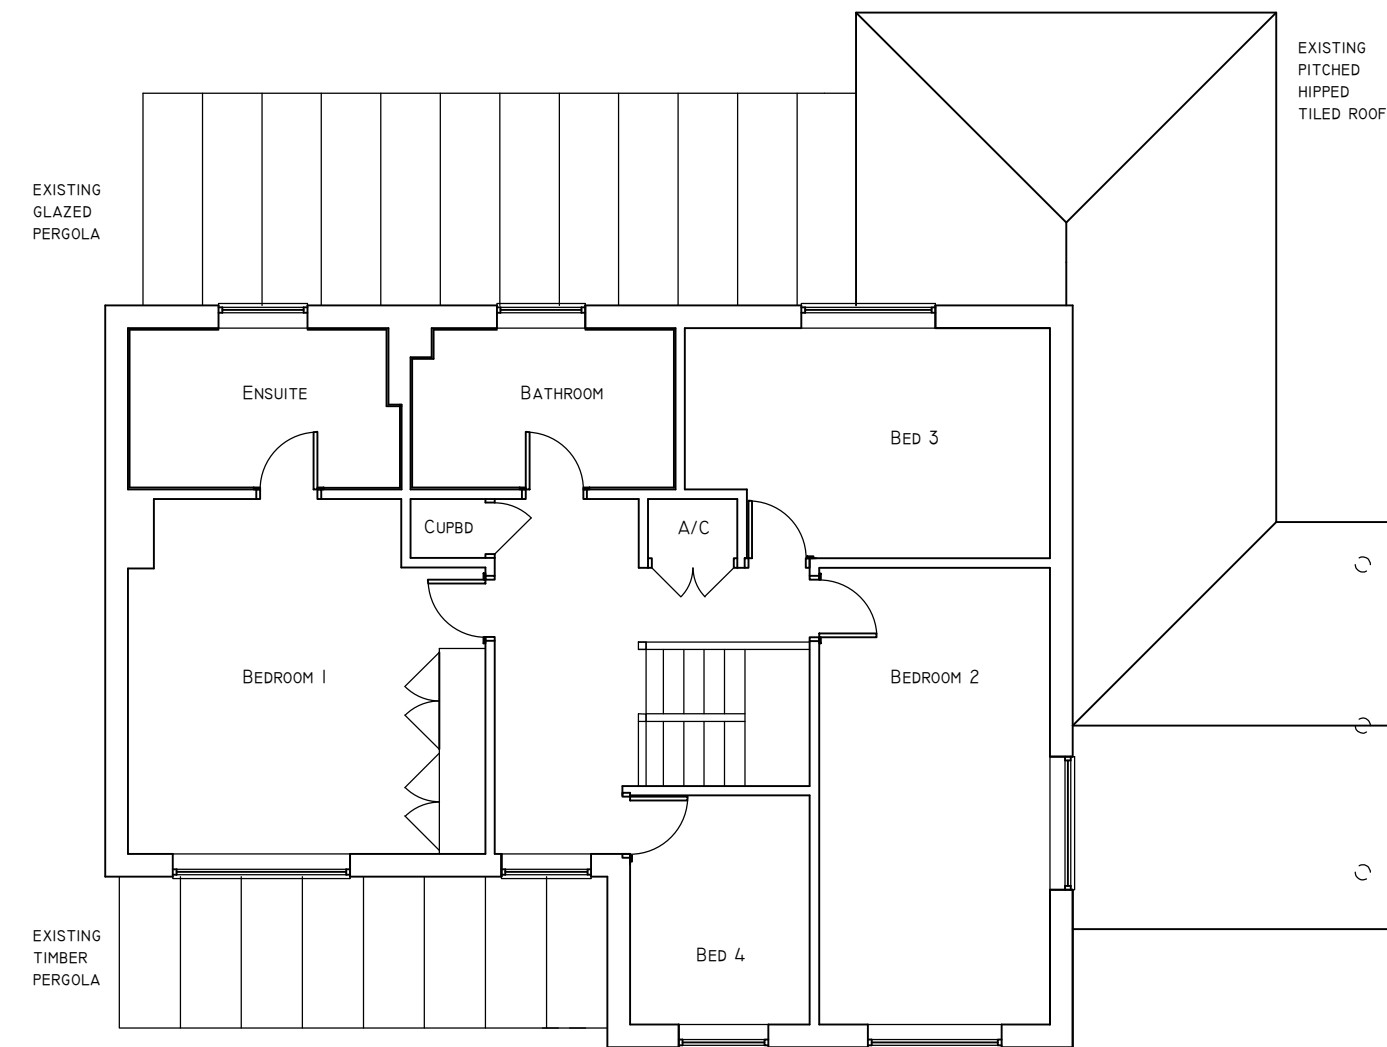


EXISTING FIRST FLOOR PLAN
SCALE 1:100 @ A1

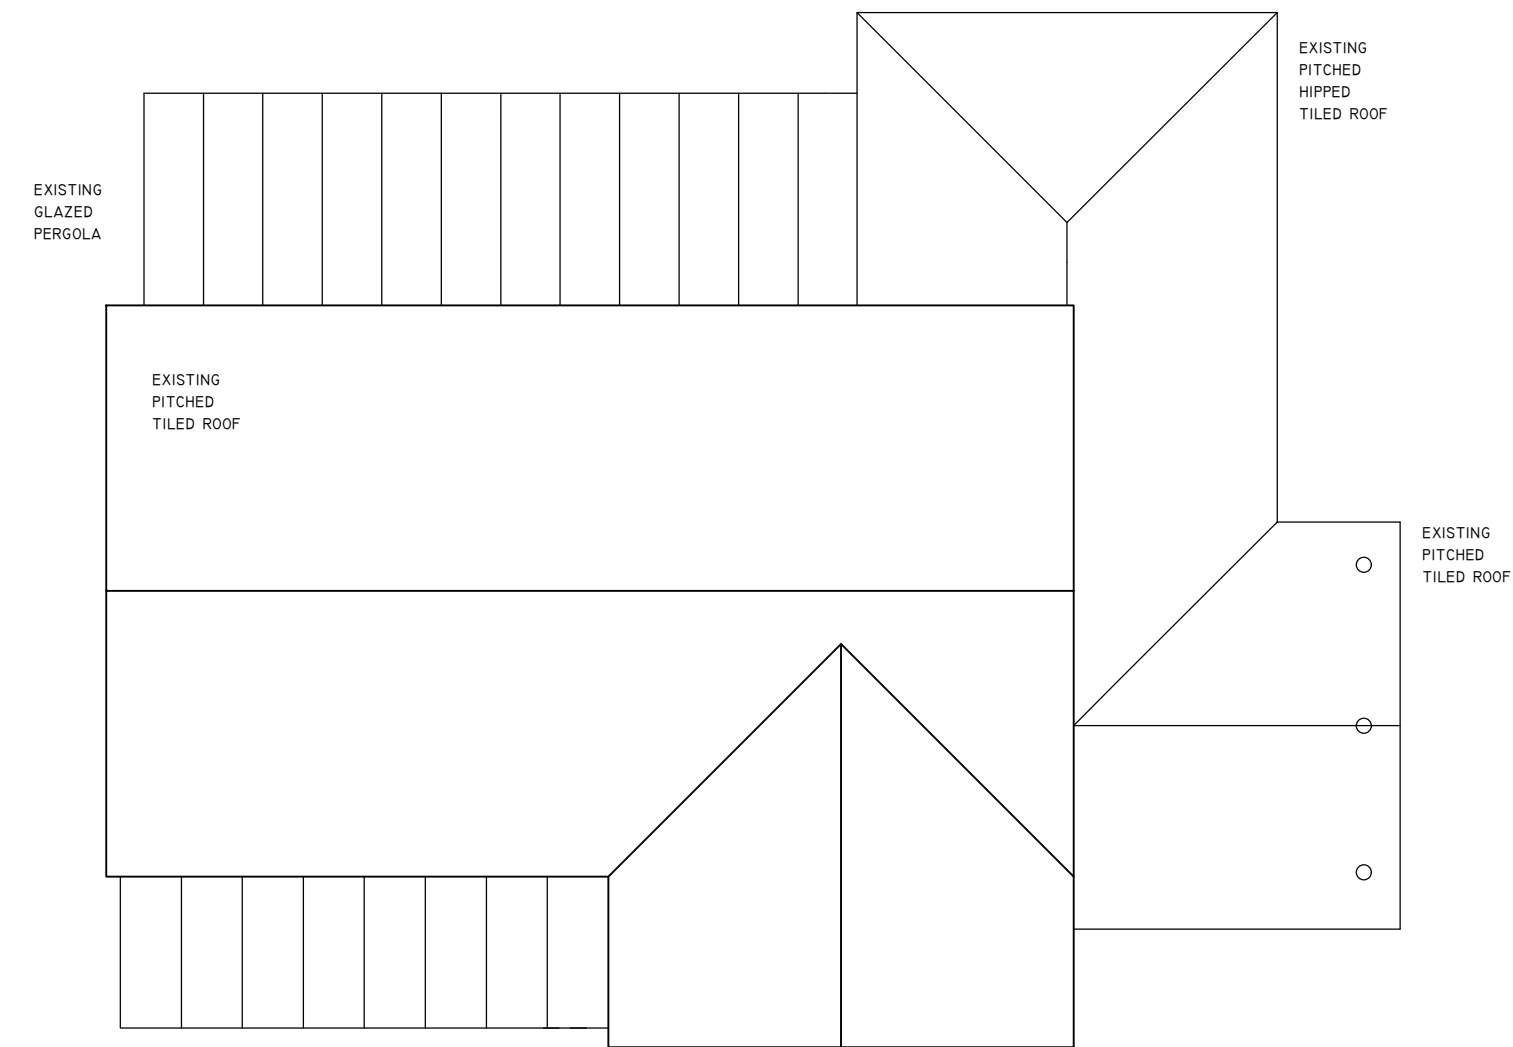


EXISTING ROOF PLAN
SCALE 1:100 @ A1

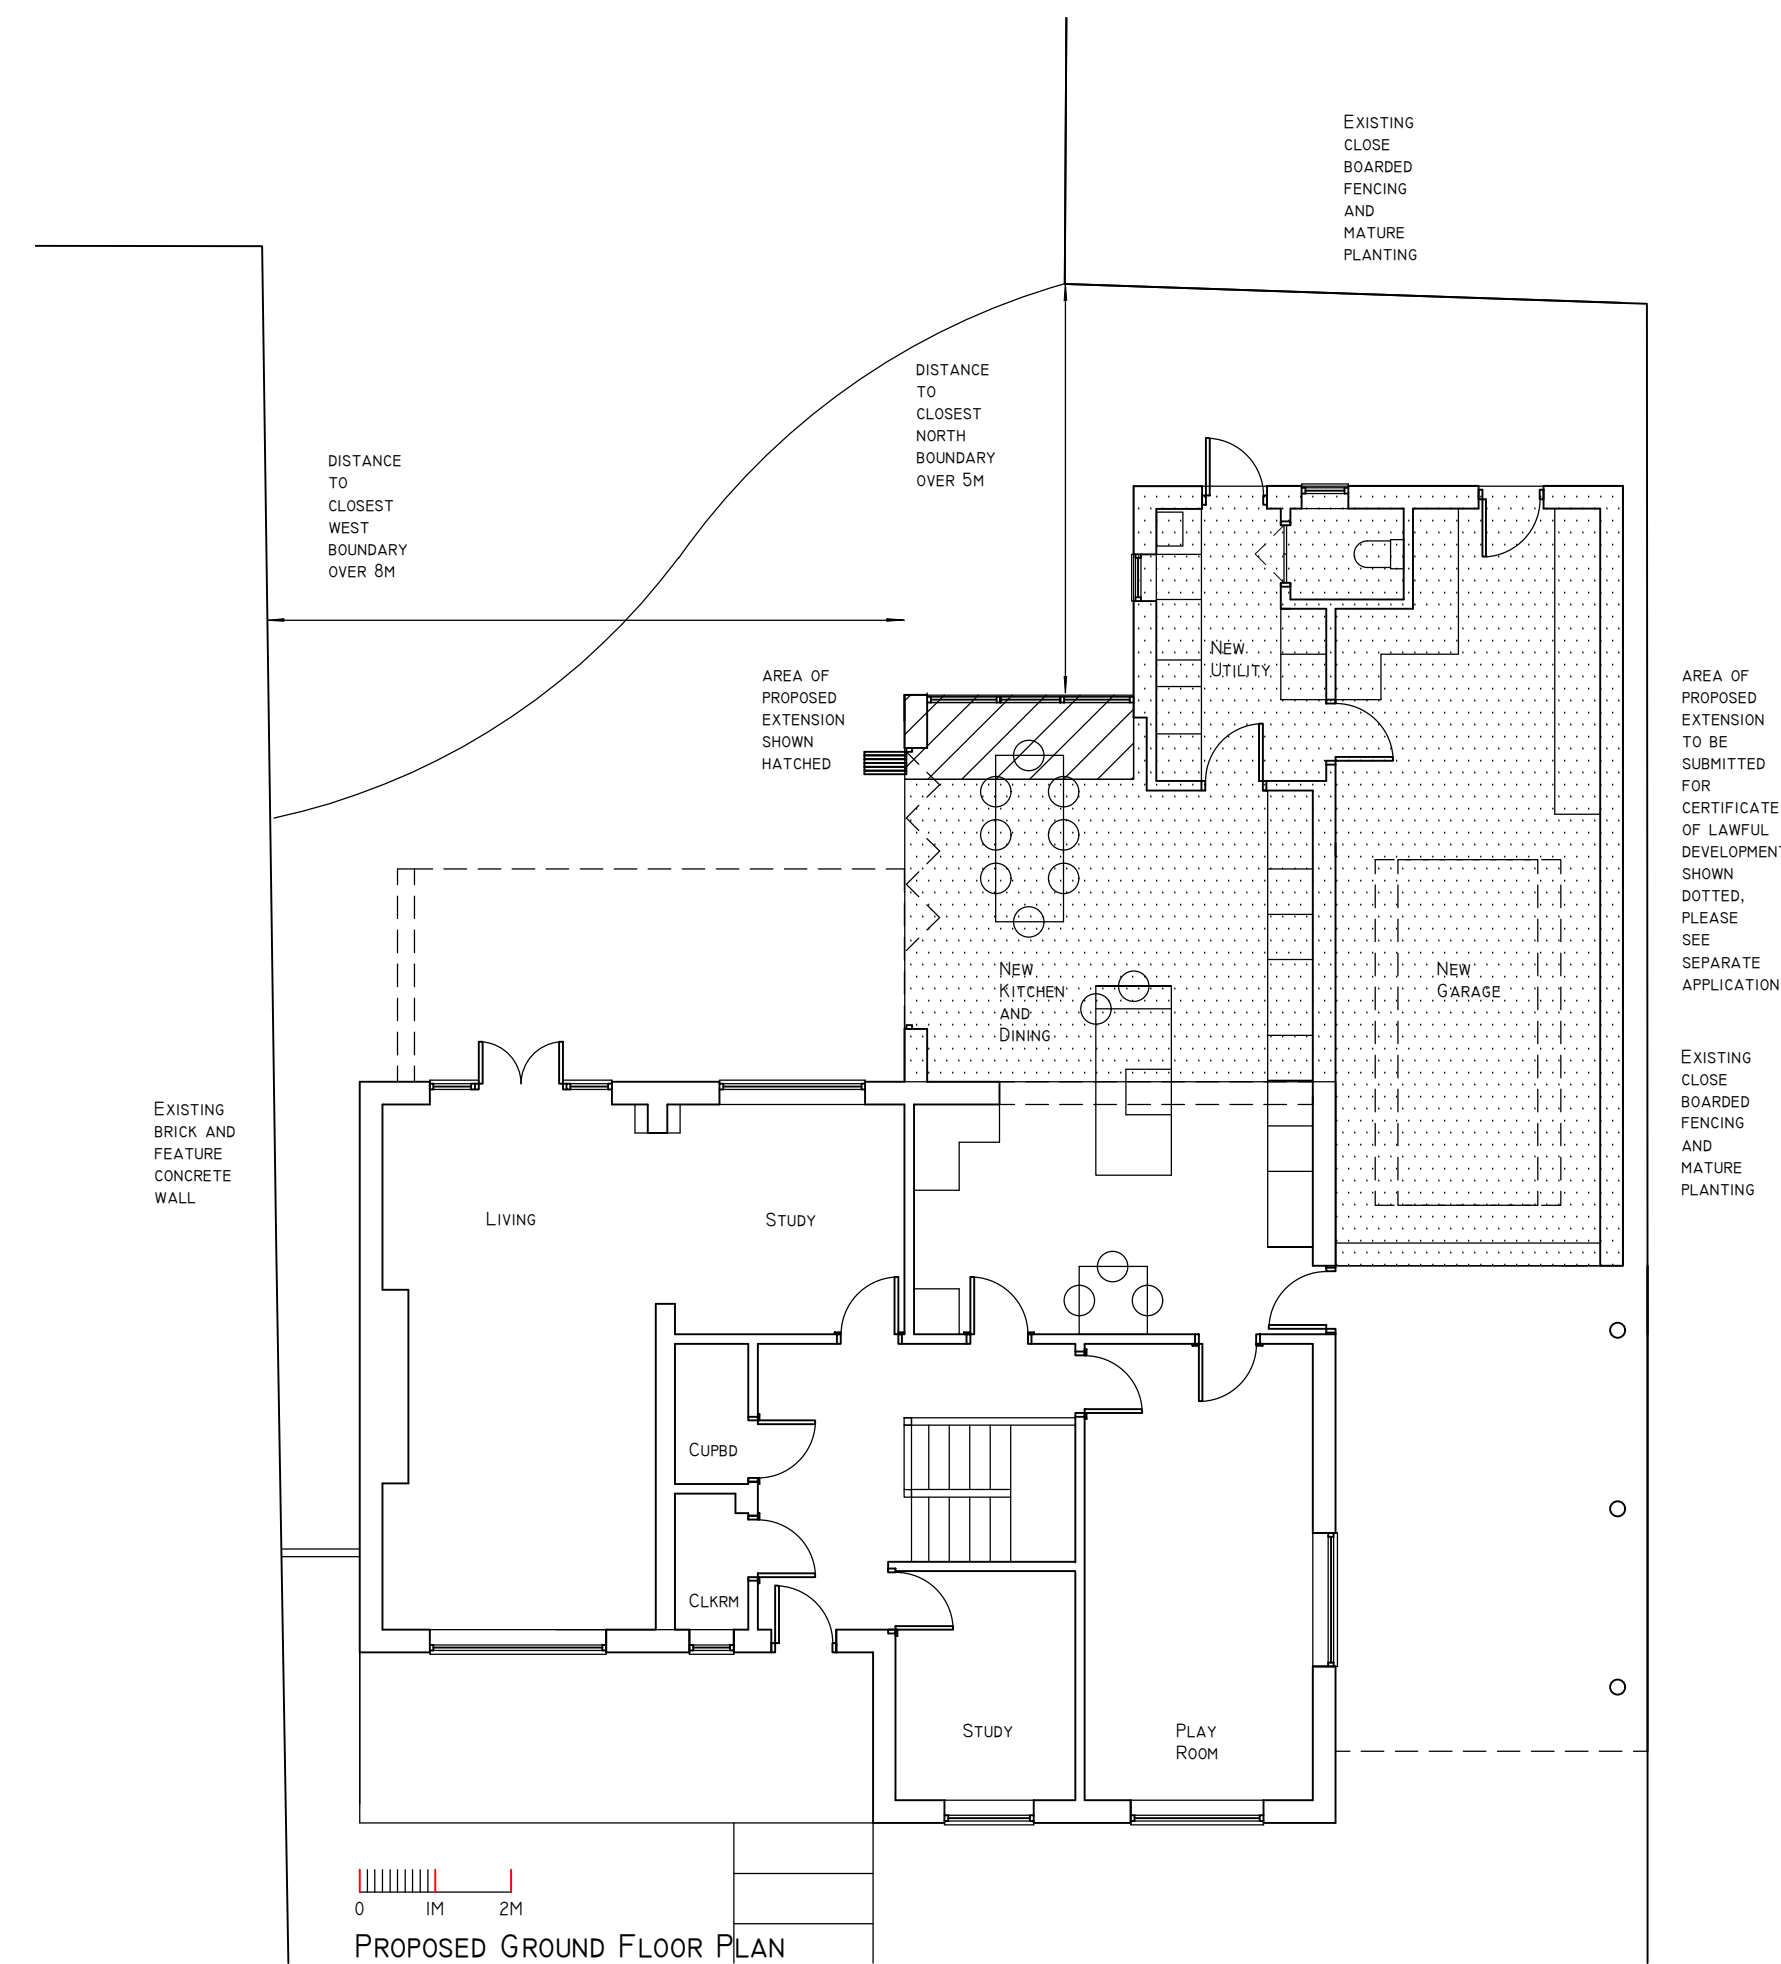

PROPOSED GROUND FLOOR PLAN
SCALE 1:100 @ A1

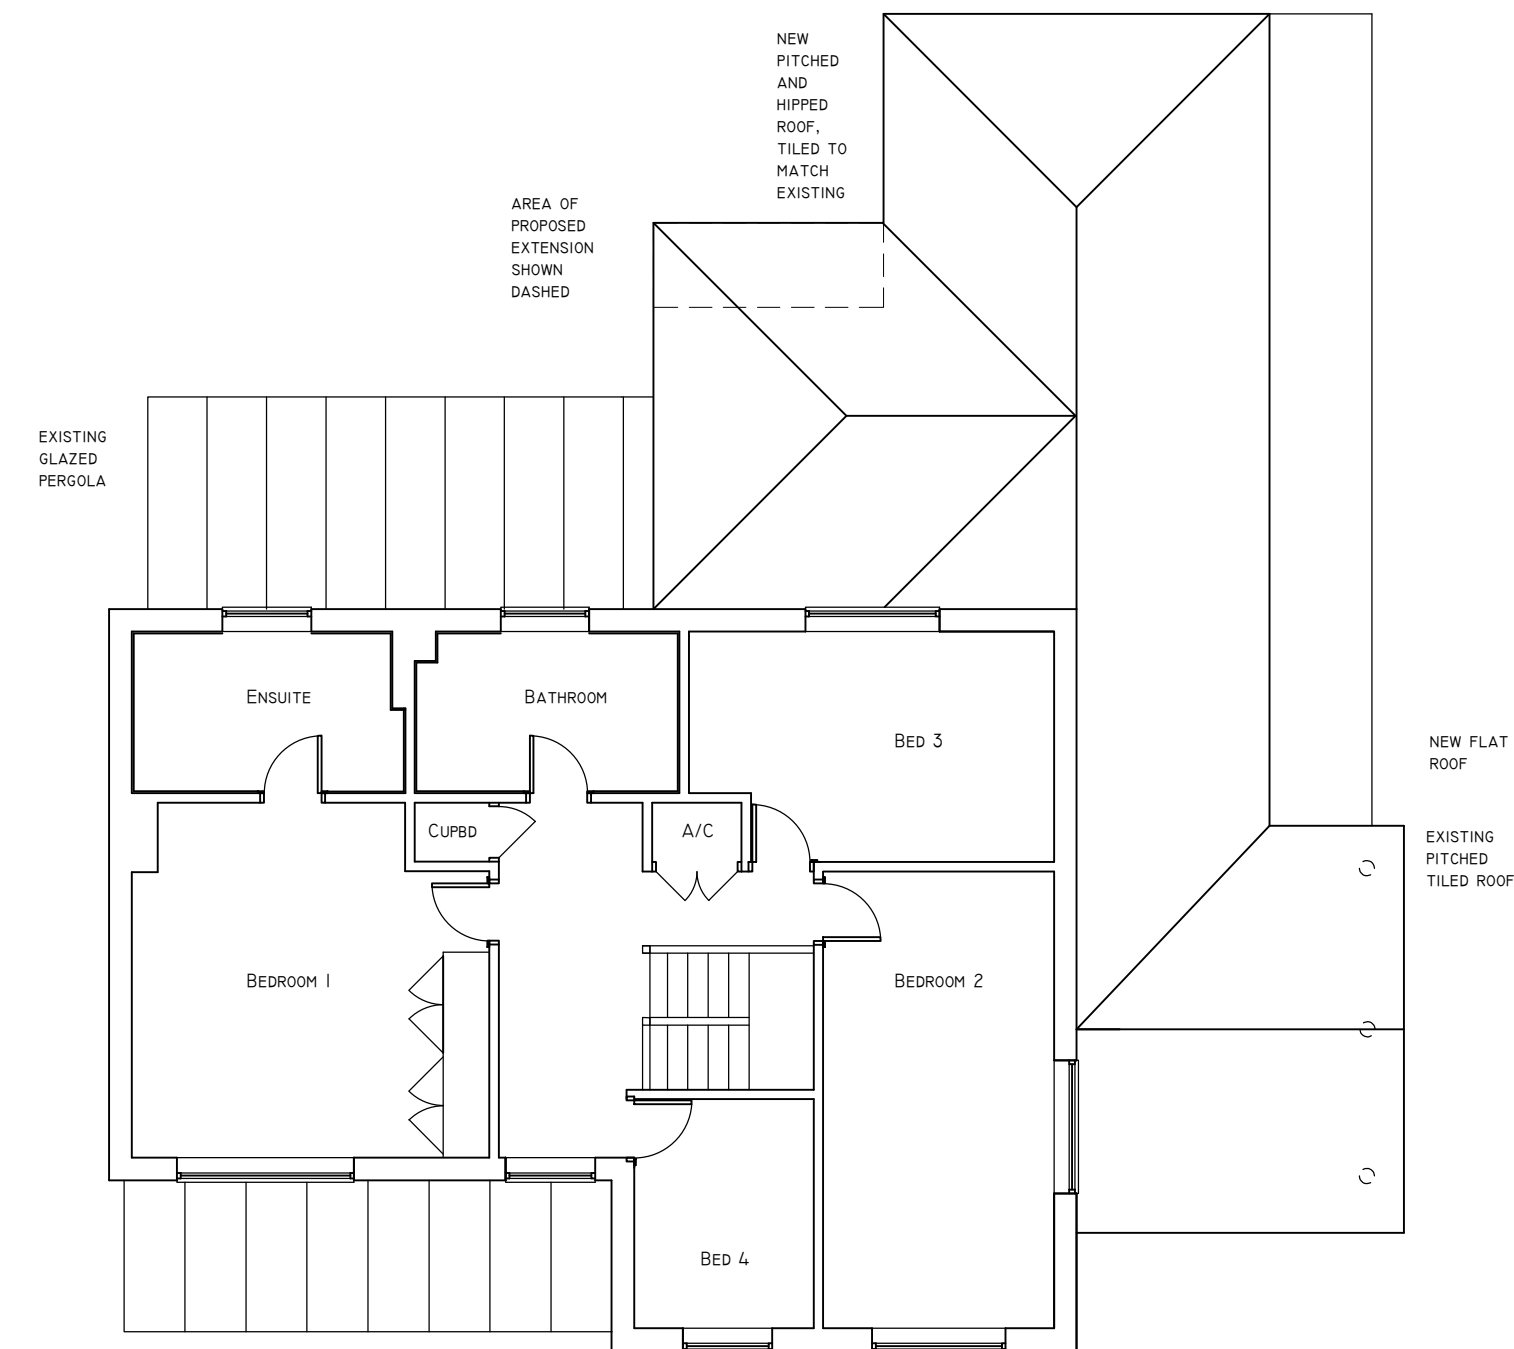

PROPOSED FIRST FLOOR PLAN
SCALE 1:100 @ A1

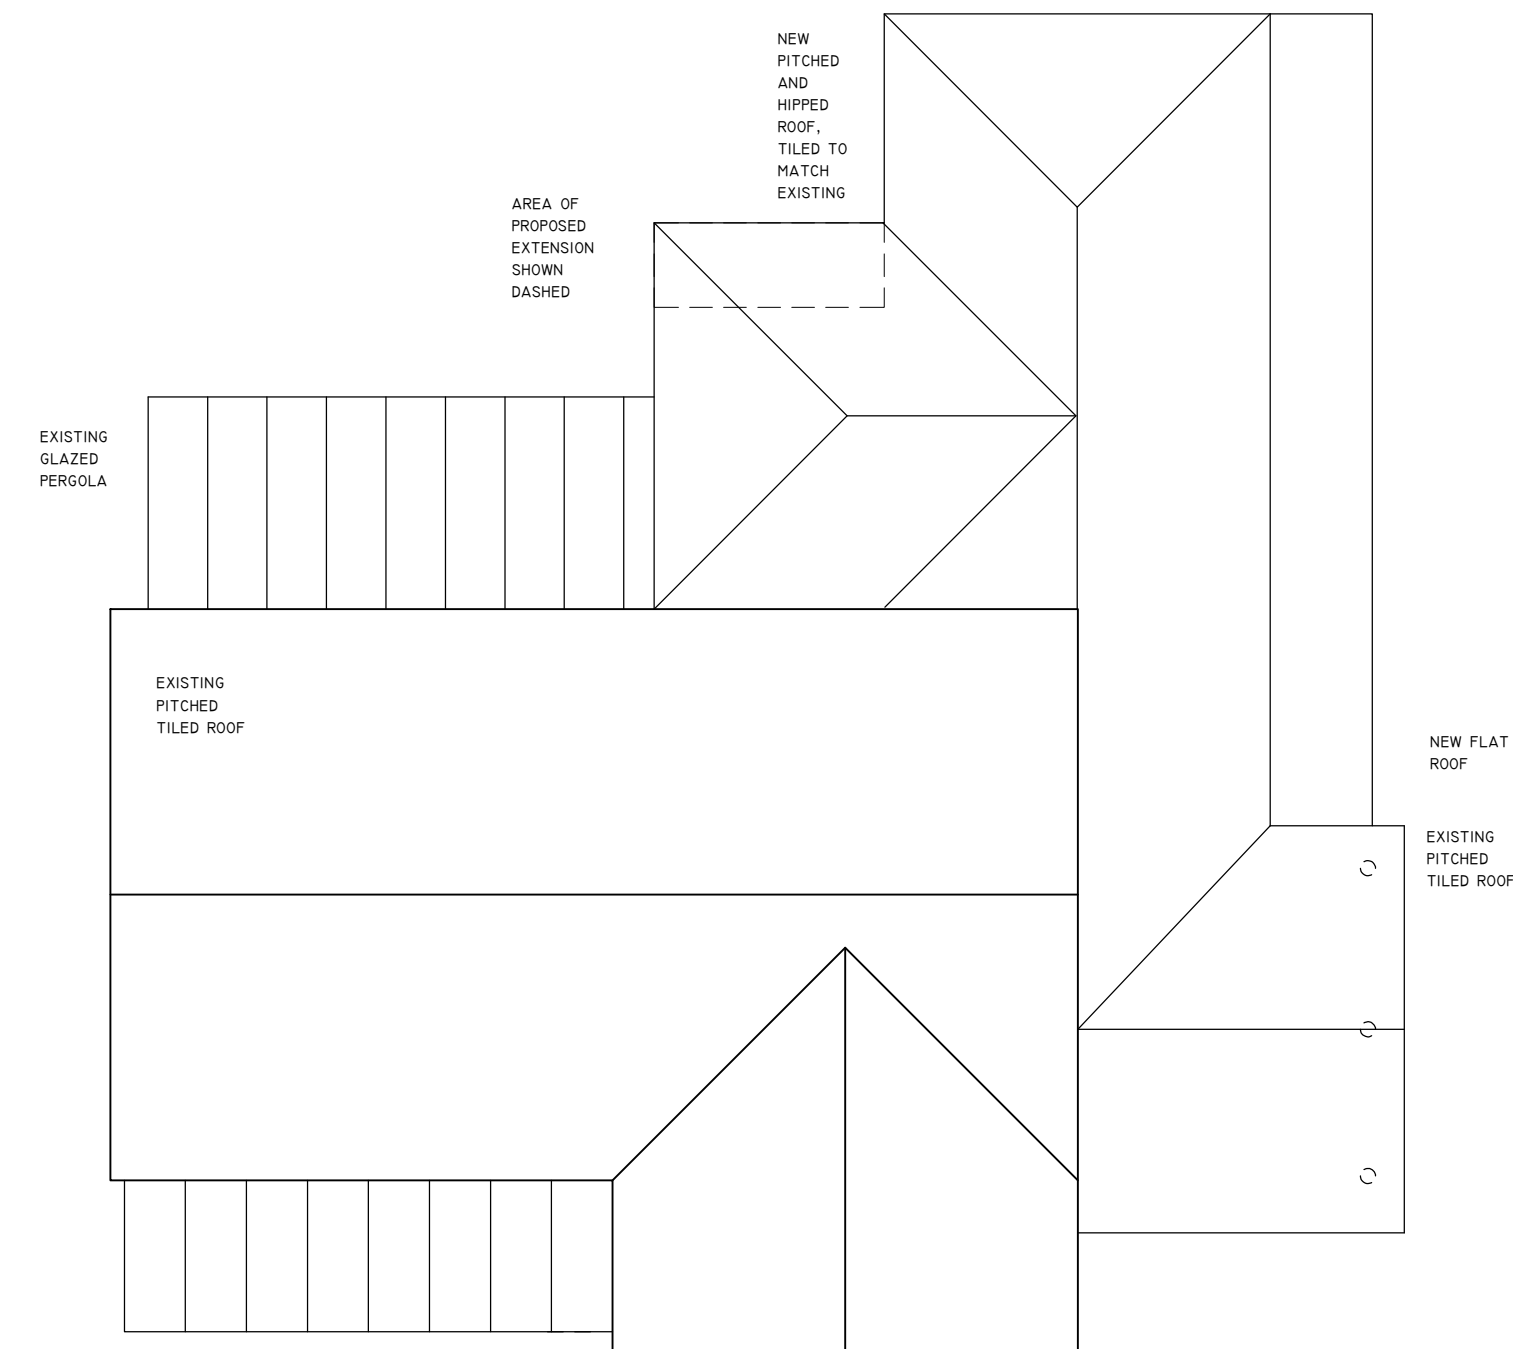

PROPOSED ROOF PLAN
SCALE 1:100 @ A1



Pope Stevens Architecture Ltd.
Crossways | 2 Beech Avenue
Chichester | West Sussex | PO19 3DR
Telephone: 01243 782 796
Email: pope.stevens@btinternet.com



Project
Hollyhill House, Hollybank Lane, Emsworth
Proposed rear single storey extension

Drawing
Existing and proposed plans
and elevations
plans

Date July 2022	Drawn by EMP	Scale as shown @ A1
Drawing No. DPA-02	Revision a	