




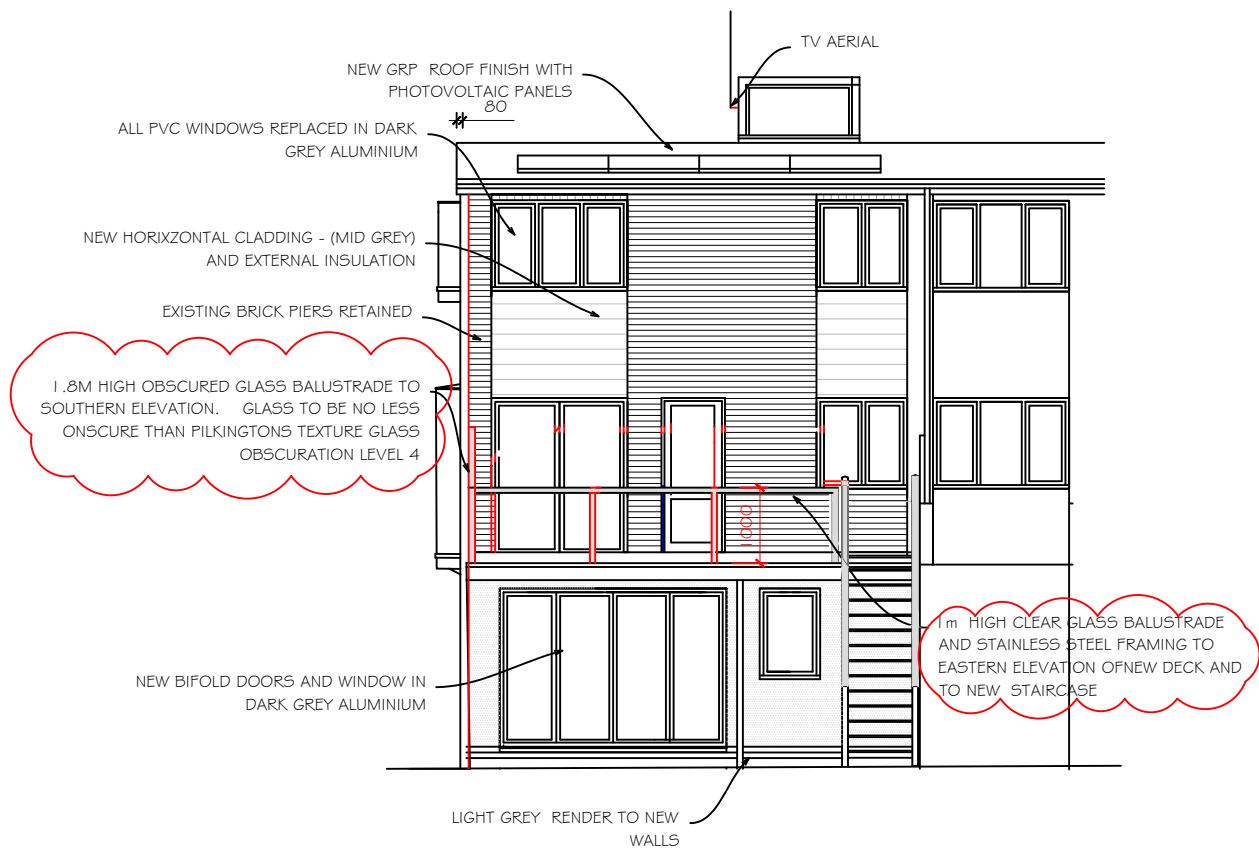

REAR ELEVATION

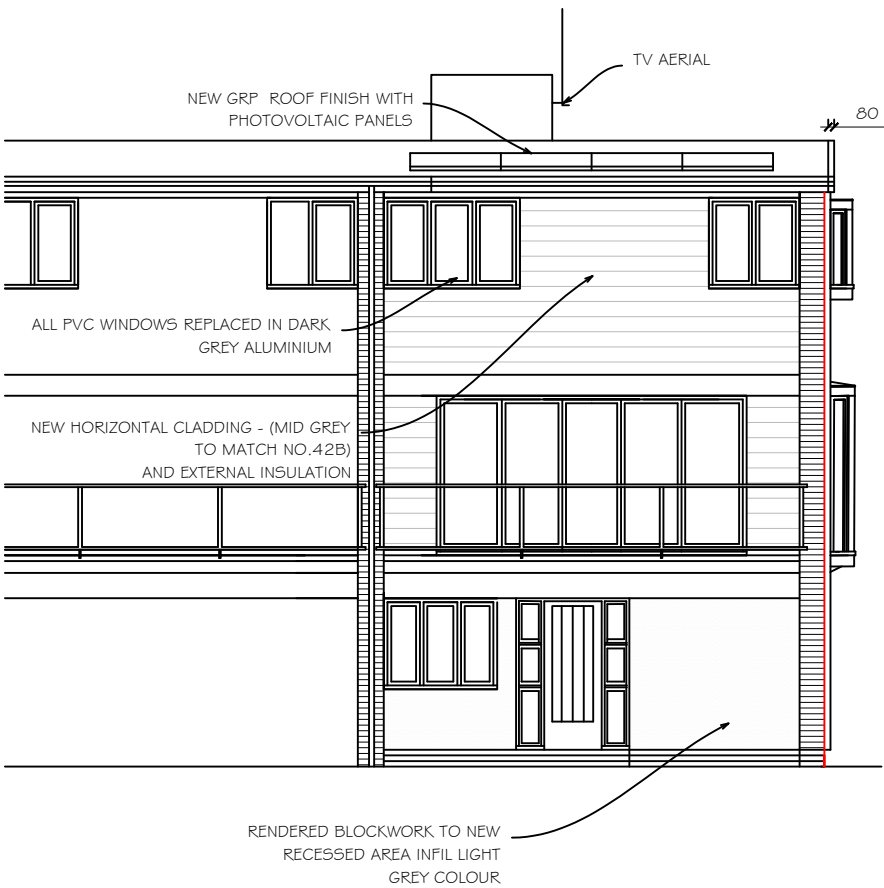

FRONT ELEVATION

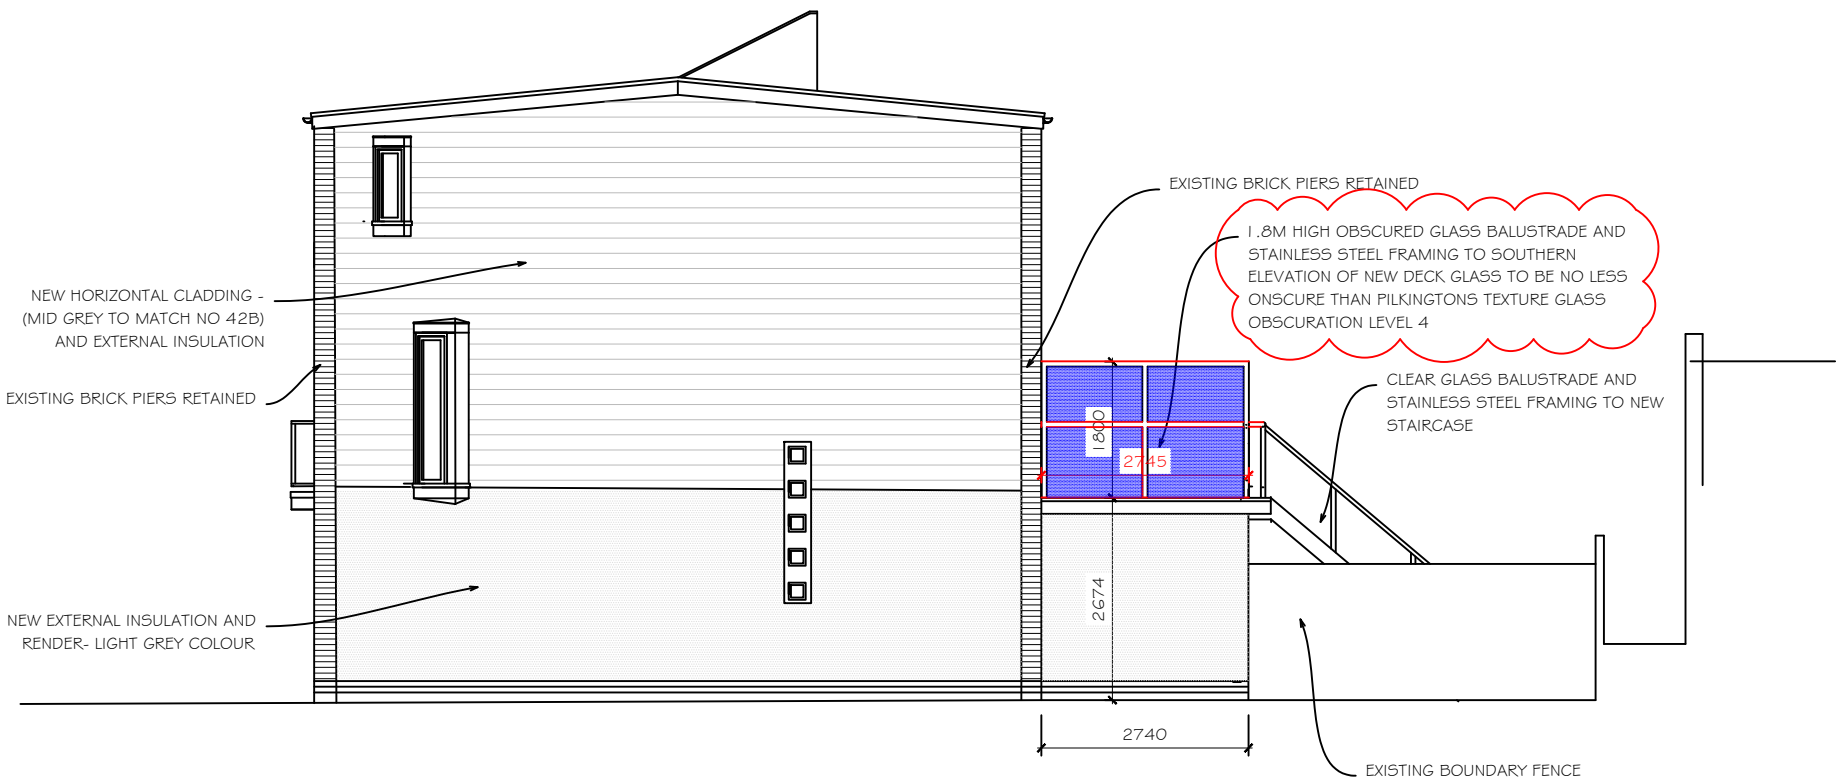

SIDE ELEVATION

7.11.2022	A	EXTERNAL CLADDING & RENDERING REDUCED IN LENGTH TO ALLOW RETENTION OF BRICKWORK TO PIERS AND END OF WALLS	Drawn LB	Project	42c Bridgefoot Path Emsworth PO10 7EB	Purpose Of Issue
25.4.2023	B	COLOURS OF CLADDING AND RENDERING SPECIFIED	Checked			
		GLASS BALUSTRADES TO REAR AND SIDE ELEVATIONS AMENDED AS SHOWN REVISION CLOUDS	Scale 1:100 AT A3	Drawing	ELEVATIONS AS PROPOSED	Drawing No 2306-P02
Date	Rev	Revisions	Date			Rev B

/Users/lewisharker/Desktop/.bmp

Lewis Barker & Associates
Chartered Architects
20 Church Street
Twickenham TW1 3NJ
T : 020 8617 3318
M : 07590 074 590
E : lewisbarker1@mac.com
W : lewisbarker.net