





IMAGE SHOWING EXISTING GARAGE. THE LINE OF GARAGE IS THE NEW LINE OF THE PROPOSED EXTENSION. THIS SHOWS THAT THE GARAGE WILL BE WHOLLY ON THE LAND OF 67 PARK LANE. A STANDARD SECTION DETAIL HAS BEEN PROVIDED TO SHOW HOW THE GUTTER AND FOUNDATIONS WILL WORK ALONG THE BOUNDARY EDGE.

— — — — — EXISTING GARAGE BOUNDARY
— — — — — EXISTING BOUNDARY LINE

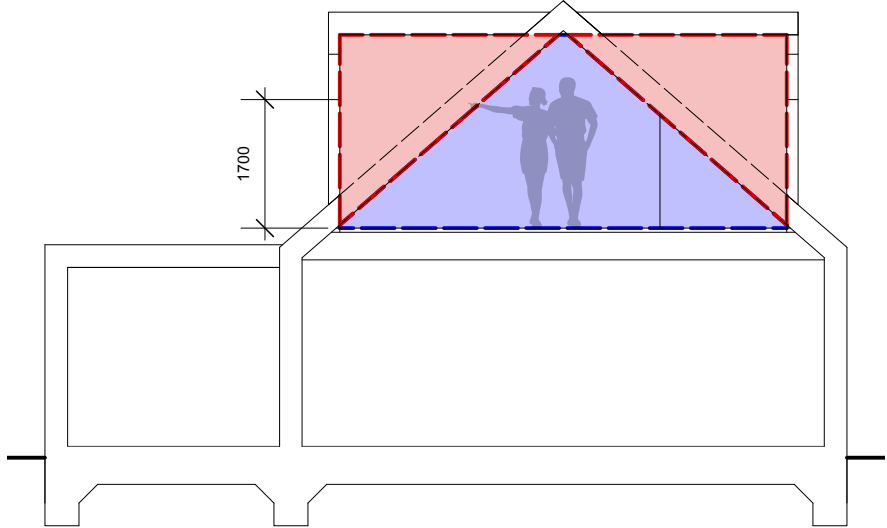


PROPOSED SECTION 1:100
— — — — — EXISTING ROOF AREA
— — — — — DORMER AREA

Scale 100
0 2m 4m 6m 8m 10m

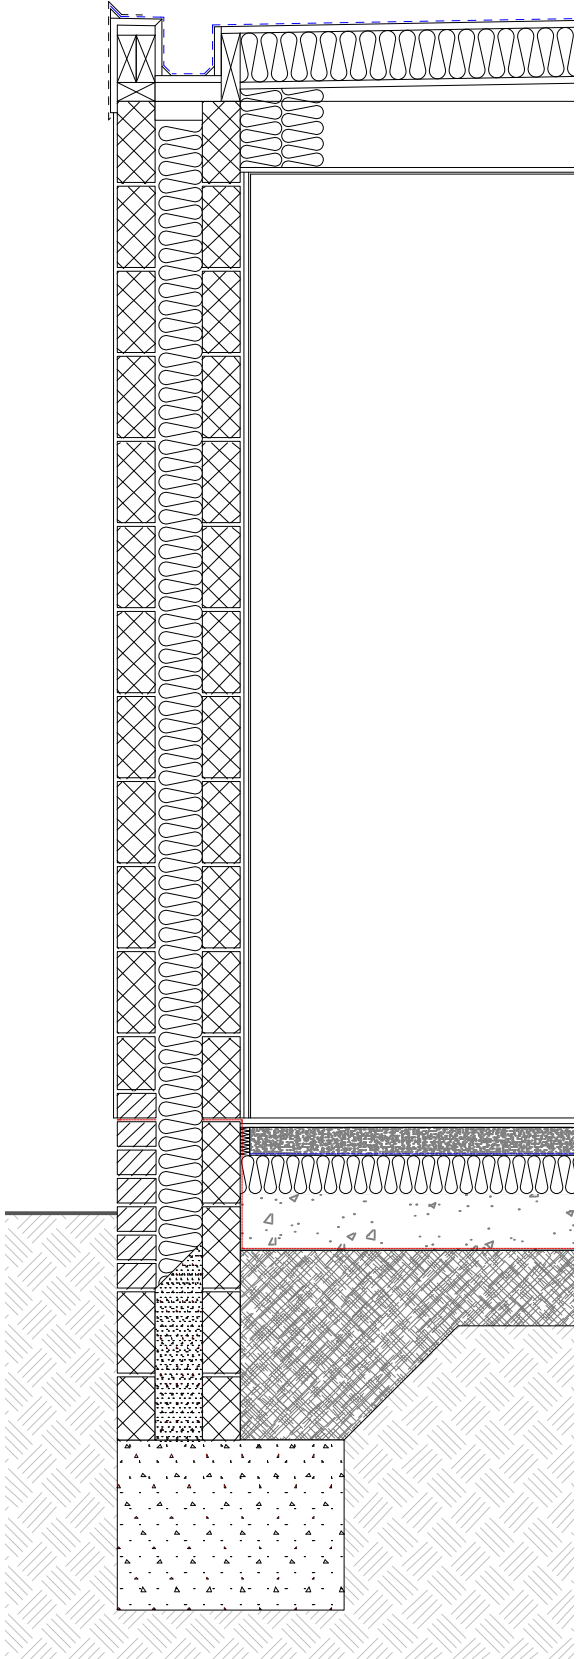


ACCENTRIC FOUNDATION
TYPICAL DETAIL 1:20

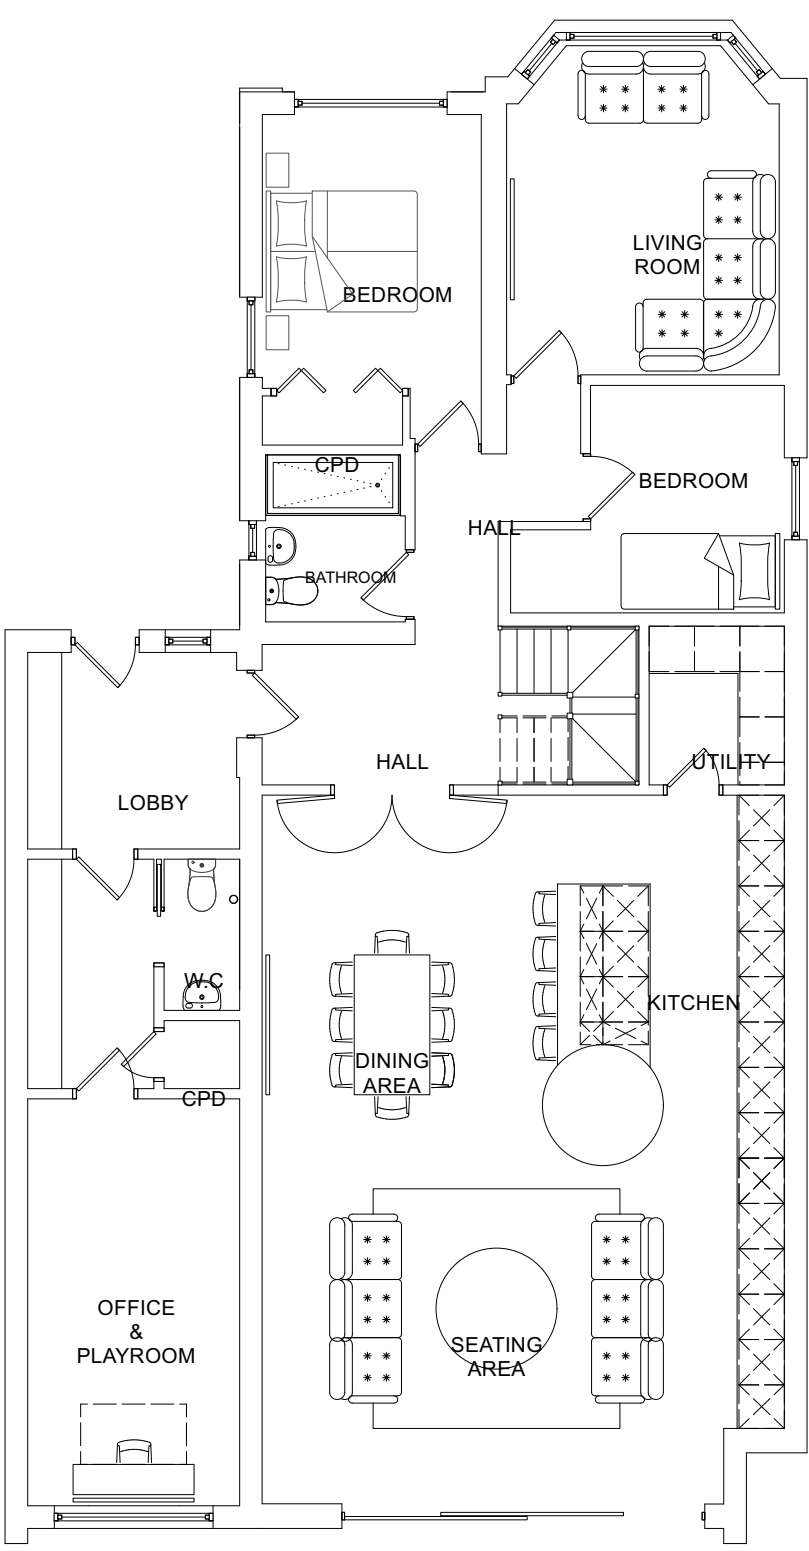


PROPOSED GROUND FLOOR PLAN 1:100

Scale 100
0 2m 4m 6m 8m 10m

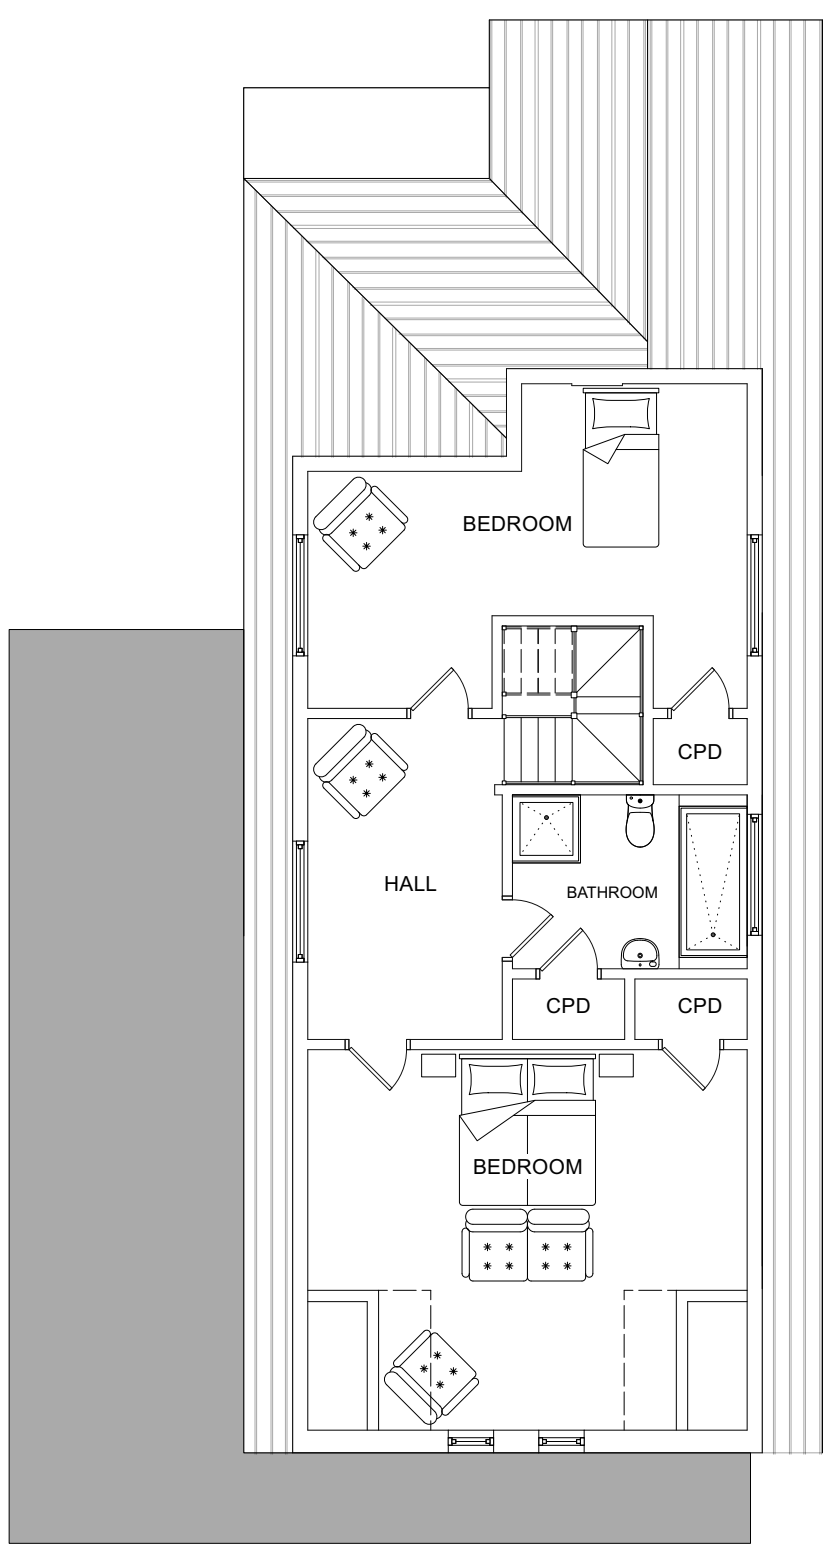

PROPOSED FIRST FLOOR PLAN 1:100

Scale 100
0 2m 4m 6m 8m 10m

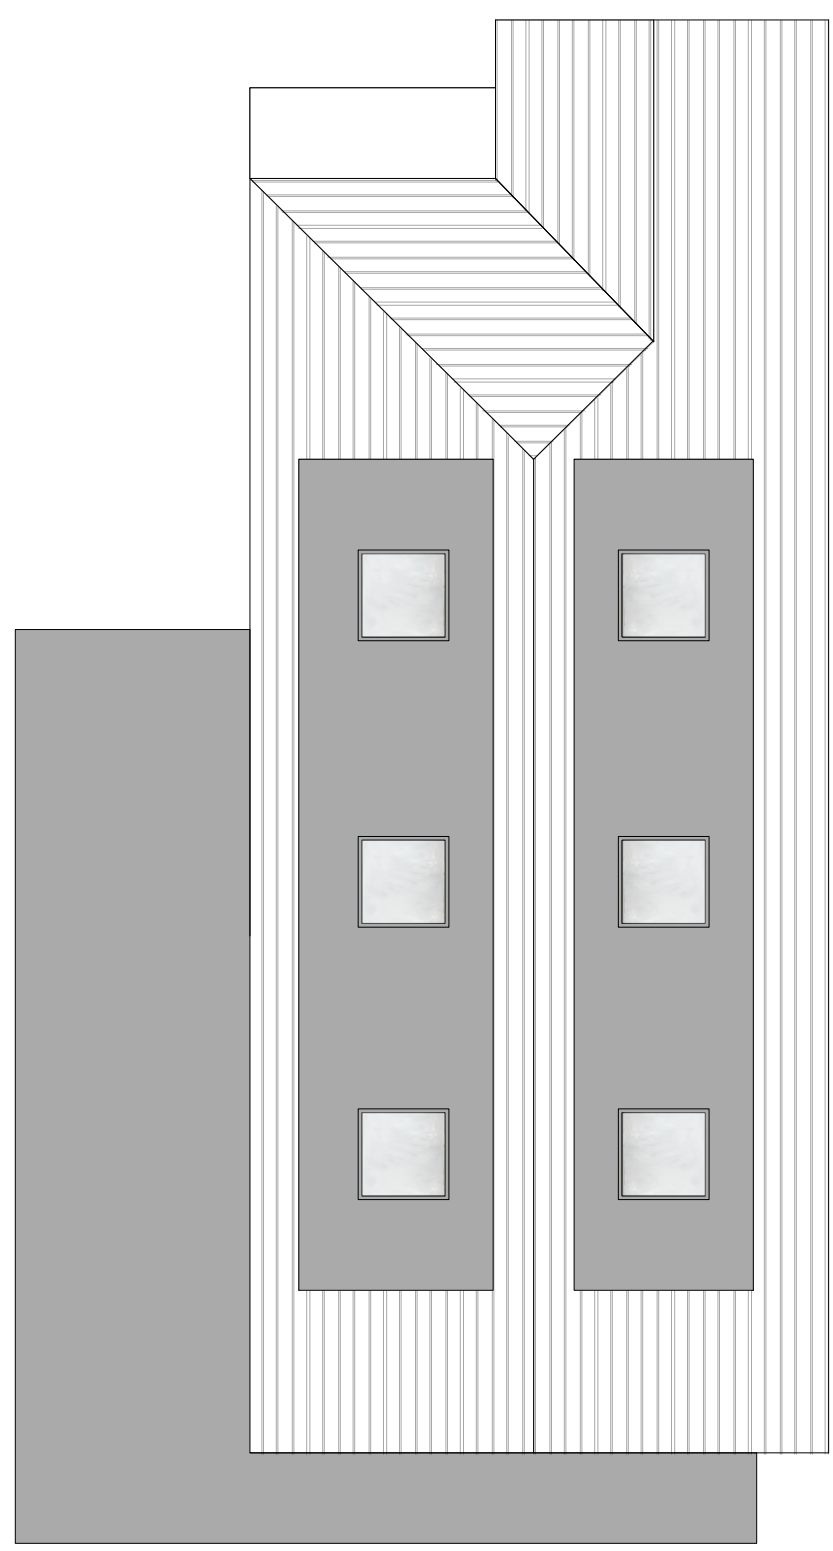

PROPOSED ROOF PLAN 1:100

Scale 100
0 2m 4m 6m 8m 10m




PROPOSED REAR ELEVATION 1:50

Scale 1:50
0 1000 2000 3000 4000 5000




PROPOSED FRONT ELEVATION 1:50

Scale 1:50
0 1000 2000 3000 4000 5000

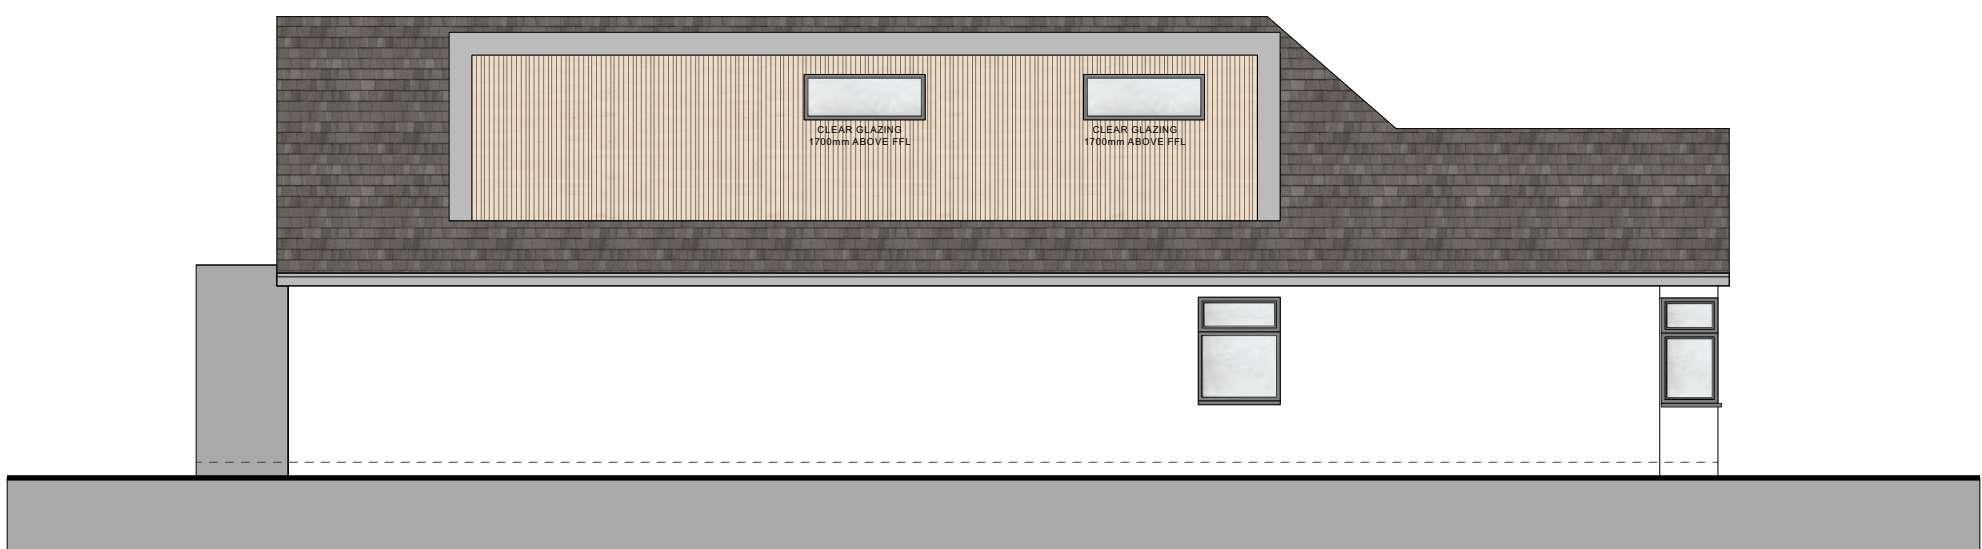


PROPOSED SIDE ELEVATION 1:100

Scale 100
0 2m 4m 6m 8m 10m

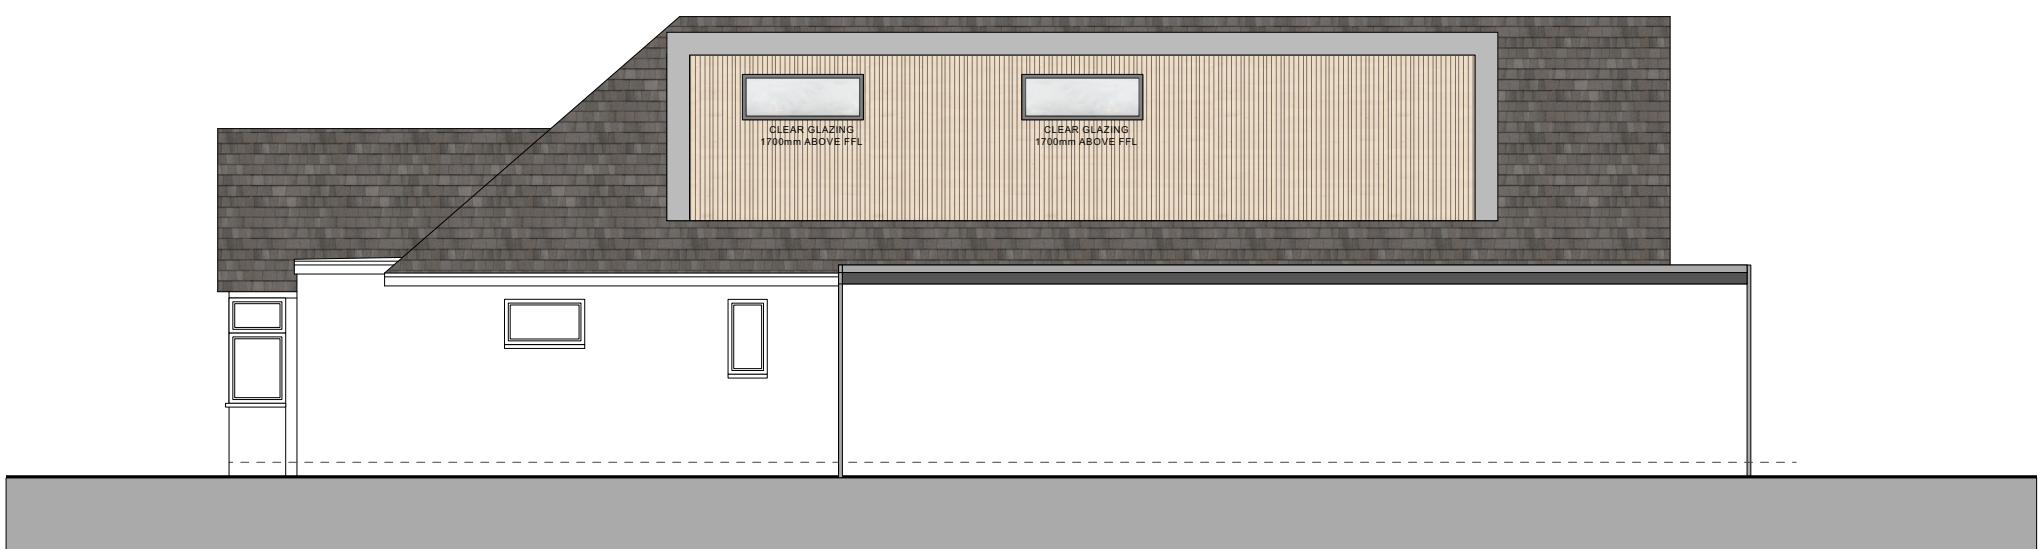

PROPOSED SIDE ELEVATION 1:100

Scale 100
0 2m 4m 6m 8m 10m

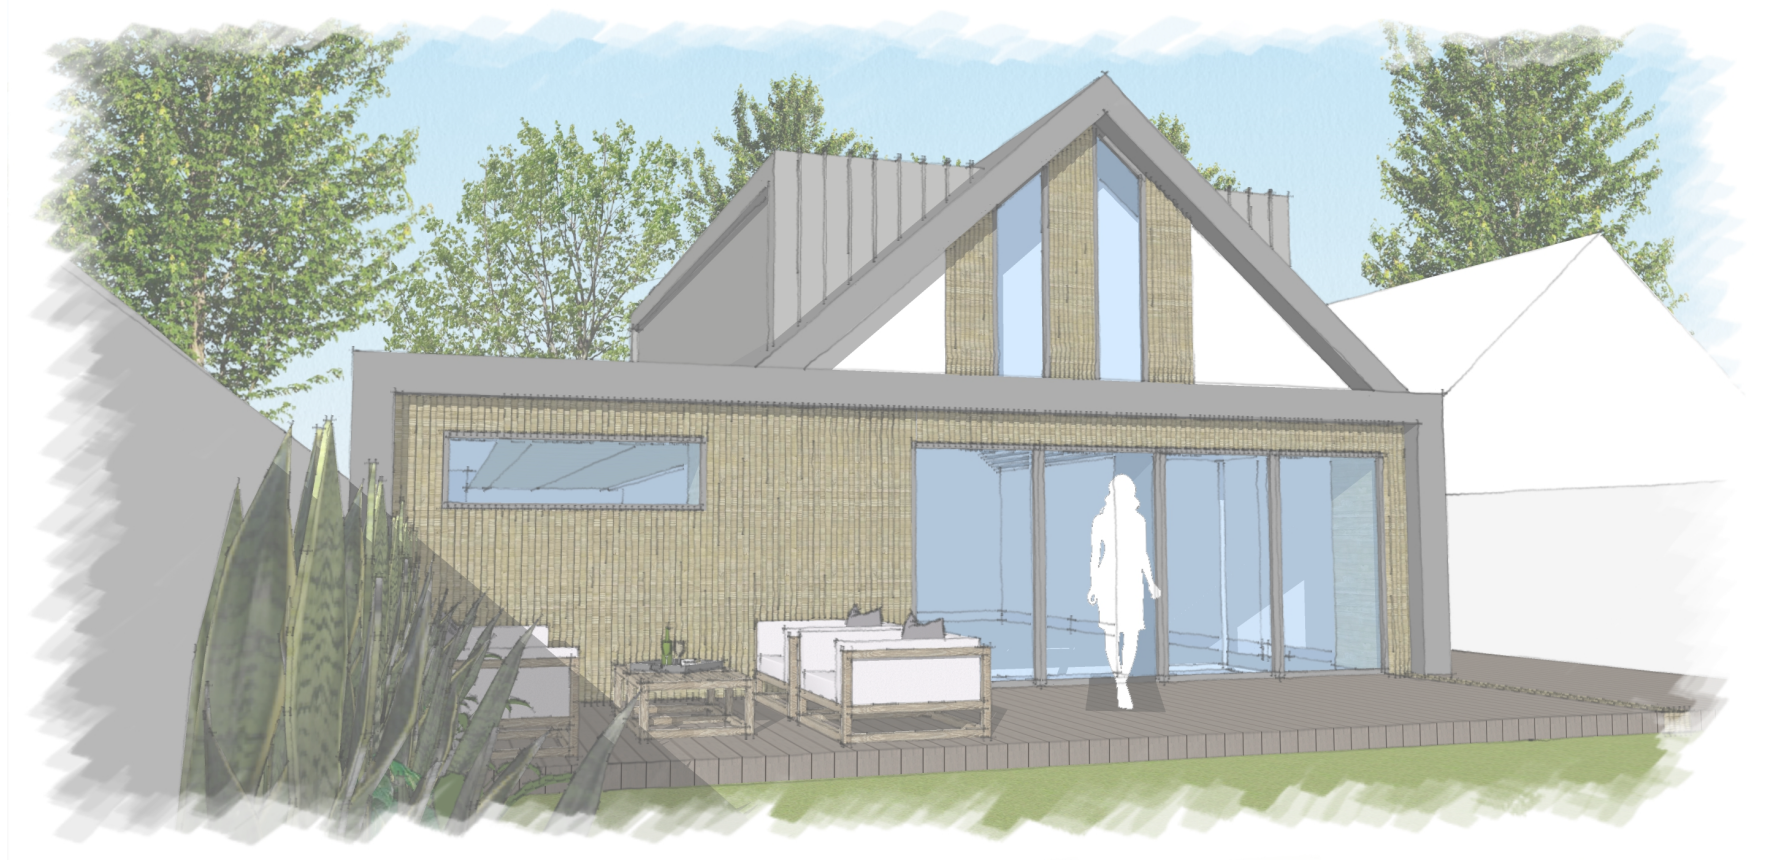

PROPOSED SKETCH PERSPECTIVE (NTS)



PROPOSED SKETCH PERSPECTIVE (NTS)

Amendments	by	Date
A. All text revised and checked in context, bottom and replaced with readings.	LMW	14.09.22
B. Correct and replace amendments.	LMW	15.09.22
C. Depth of building reduced.	LMW	15.09.22
D. Rooflight amendments.	LMW	15.09.22
E. Final drawing amended and marked 'changed to reader'.	LMW	15.09.22
Job Title 67 Park Lane		
Proposed Drawings Proposed Floor Plans & Elevations		
As Shown @ A1		
Drg.No. WAT-002-P (E)		
Drawn by: LMW		
Issued to: Client		
Status: Preliminary		
Date: NOV 2022		
WATDESIGN RIBA ARCHITECT		