
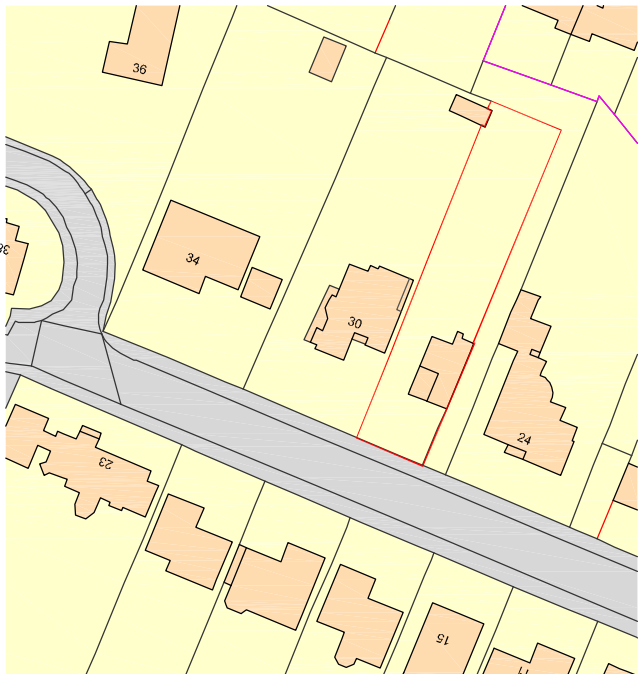



All dimensions to be checked on site prior to commencement of any construction works Figured dimensions are to be used in preference to scaled dimensions.

Scale in Metres
0 10 20 30 40 50 60 for 1:1250

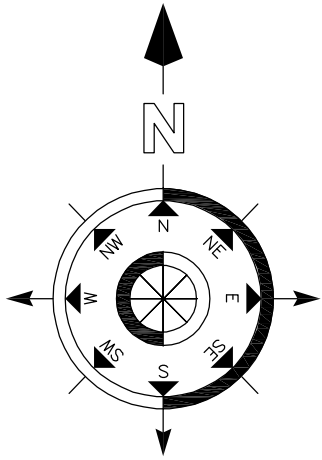

Ordnance Survey, (c) Crown Copyright 2023. All rights reserved. Licence number 100022432

Existing Floor Plans

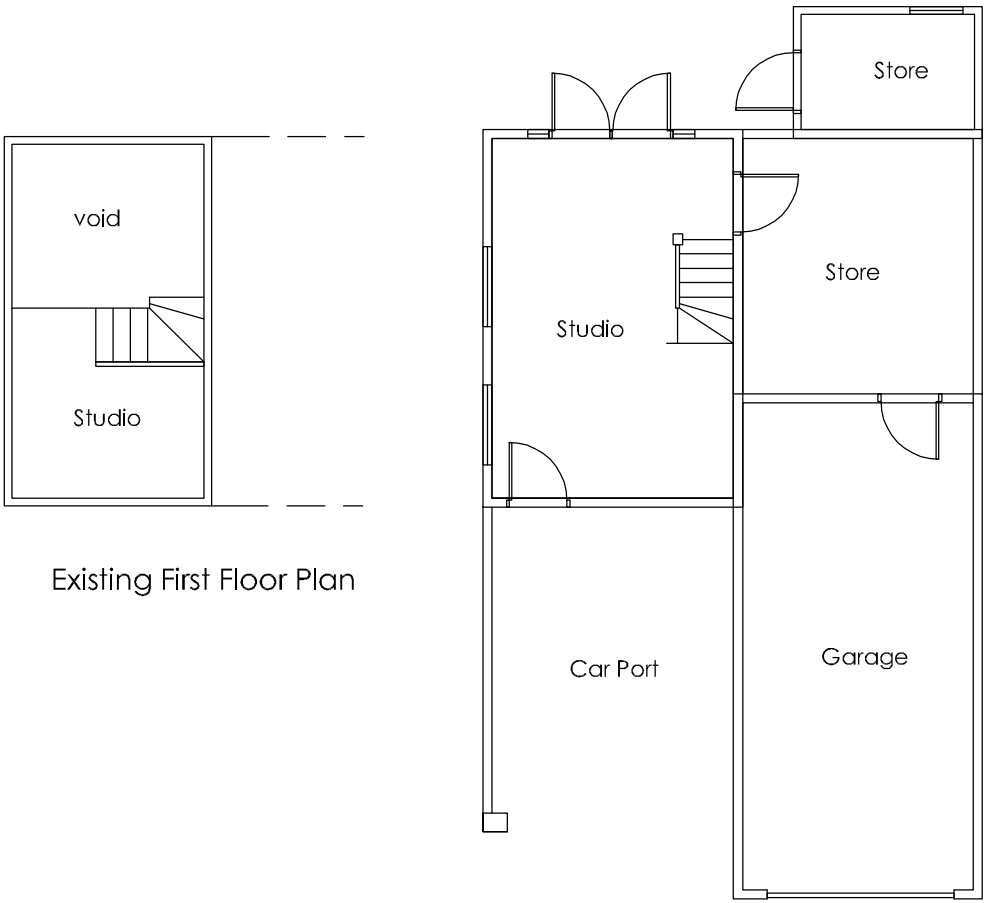

Existing First Floor Plan

Existing Ground Floor Plan




Scale in Metres
0 5 10 15 20 25 for 1:500



Existing Front Elevation


Existing South Elevation

Existing West Elevation

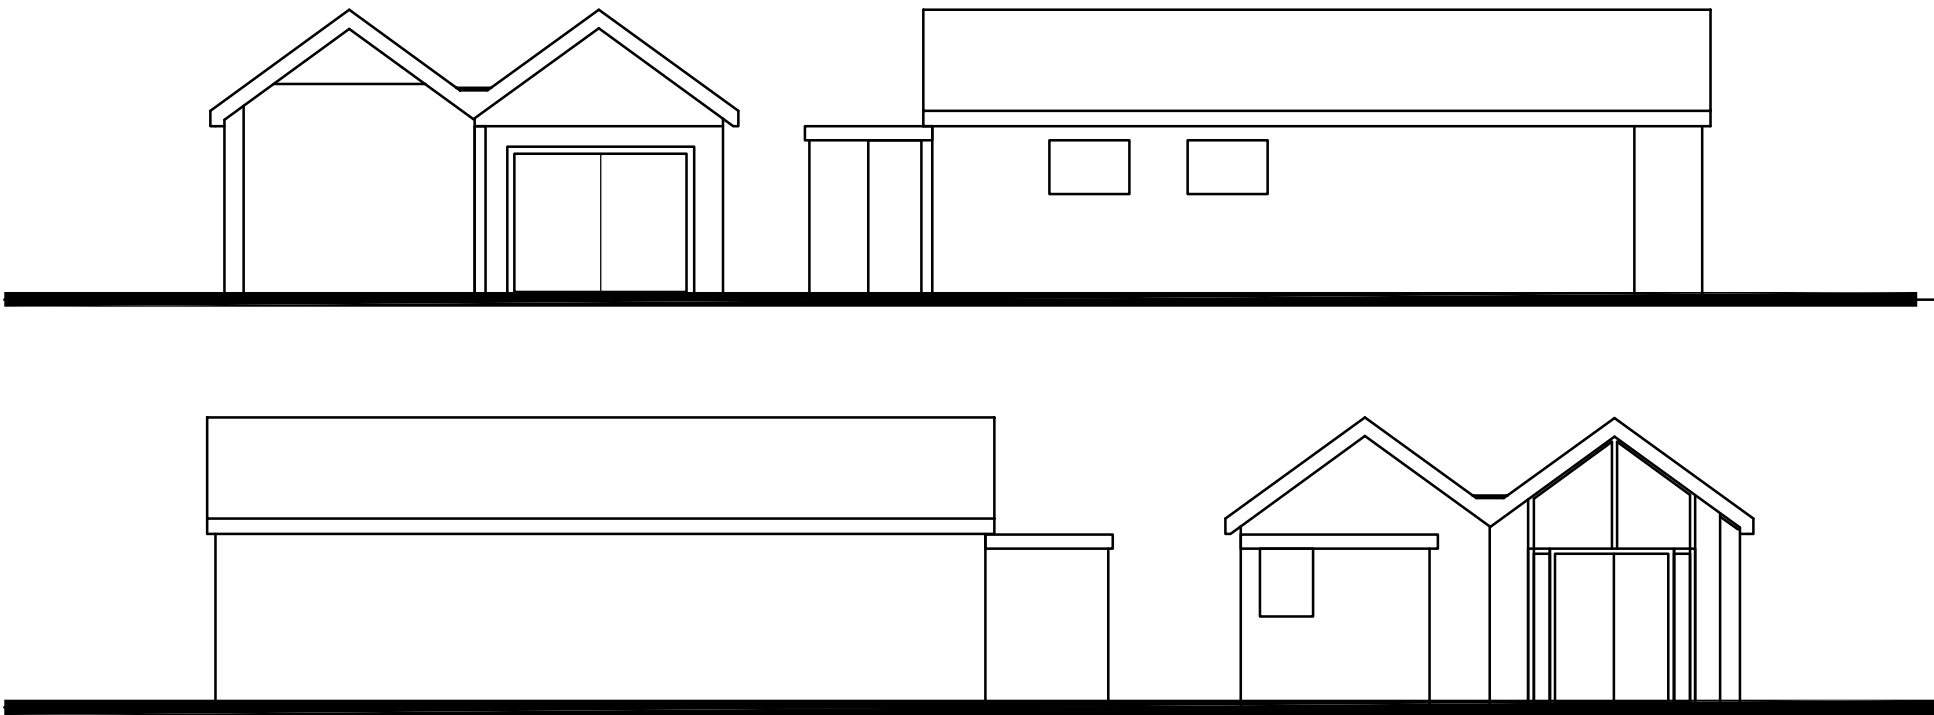

Existing East Elevation

Existing North Elevation

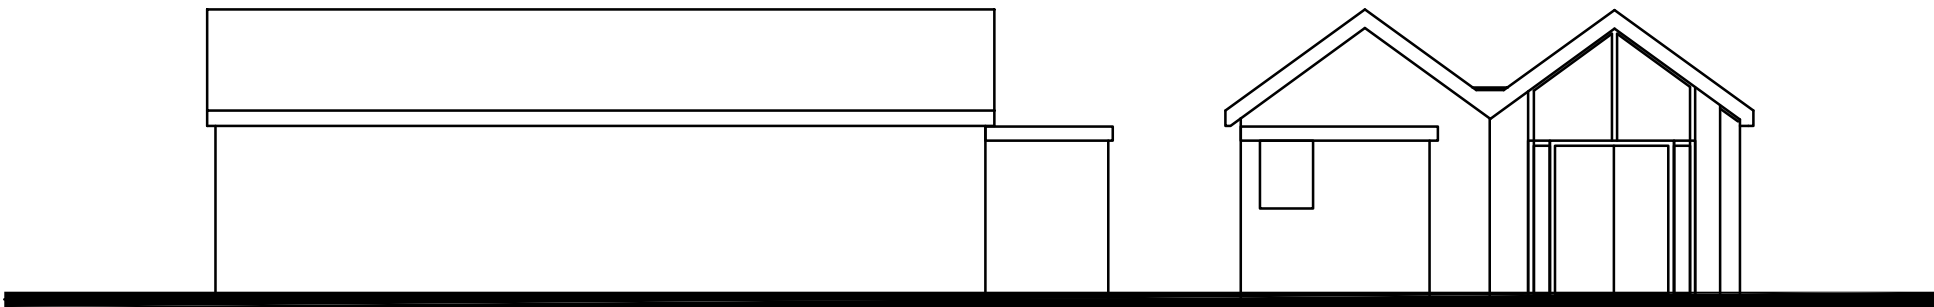

Scale in Metres
0 1 2 3 4 5 for 1:100

Existing Elevations

Revision	Description	Date	DRAWN
Project: 30 Queens Road Waterlooville Hampshire			
Drawing Title: Existing Floor Plans & Elevations Location and Block Plan			
Chris Flint Associates Ltd CHARTERED SURVEYORS - PROJECT MANAGERS DEVELOPMENT CONSULTANTS			
Drawn By CF	Date 21/08/23	SHEET SIZE A2	Approved By Date
CFA	Drawing No. FULL	02	Revisions 1-100
PLANNING			
2 Emerald Close Waterlooville Hants PO7 8NZ tel: 023 92 432484 fax: 023 92 358554 Email: chrisflintassociates@gmail.com			