



key:-	ceiling height
ch	floor level relative to external survey
fl	head height from floor
h	immersion heater
im	minimum height from floor
min	maximum height from floor
max	sill height from floor
s	height to underside
u/s	

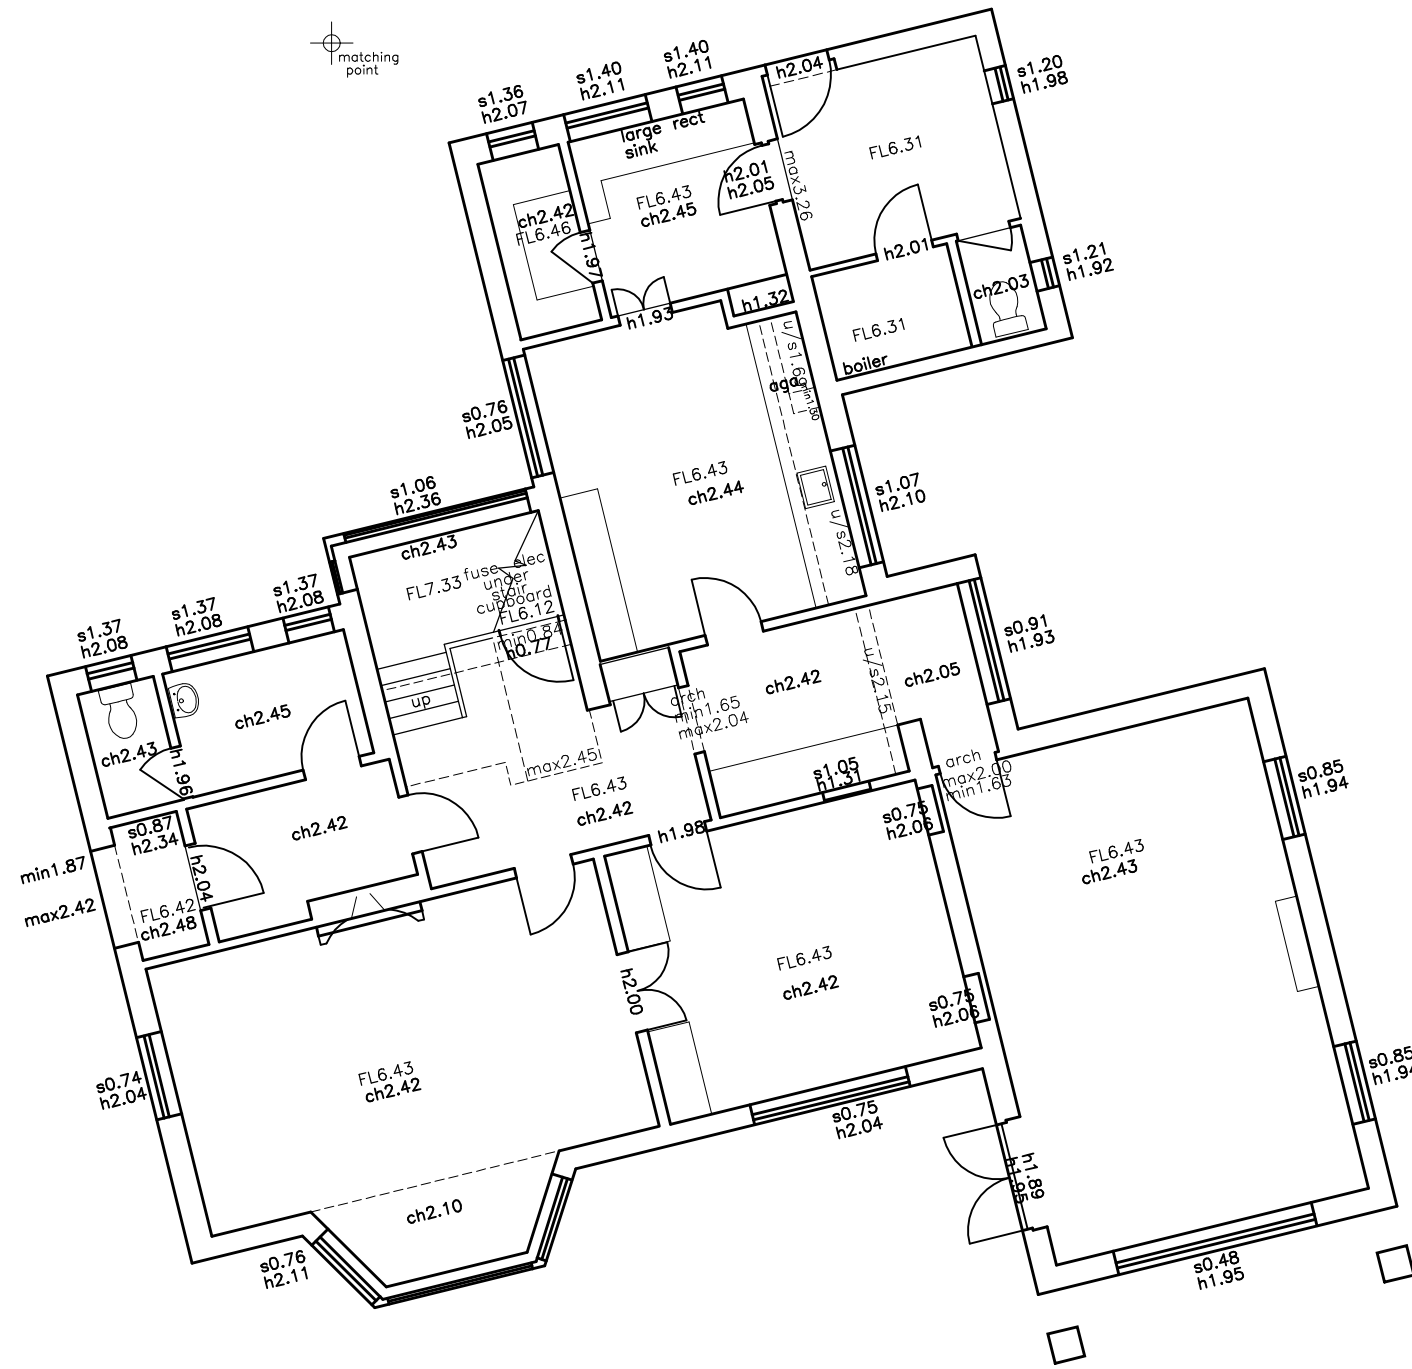

GROUND FLOOR PLAN

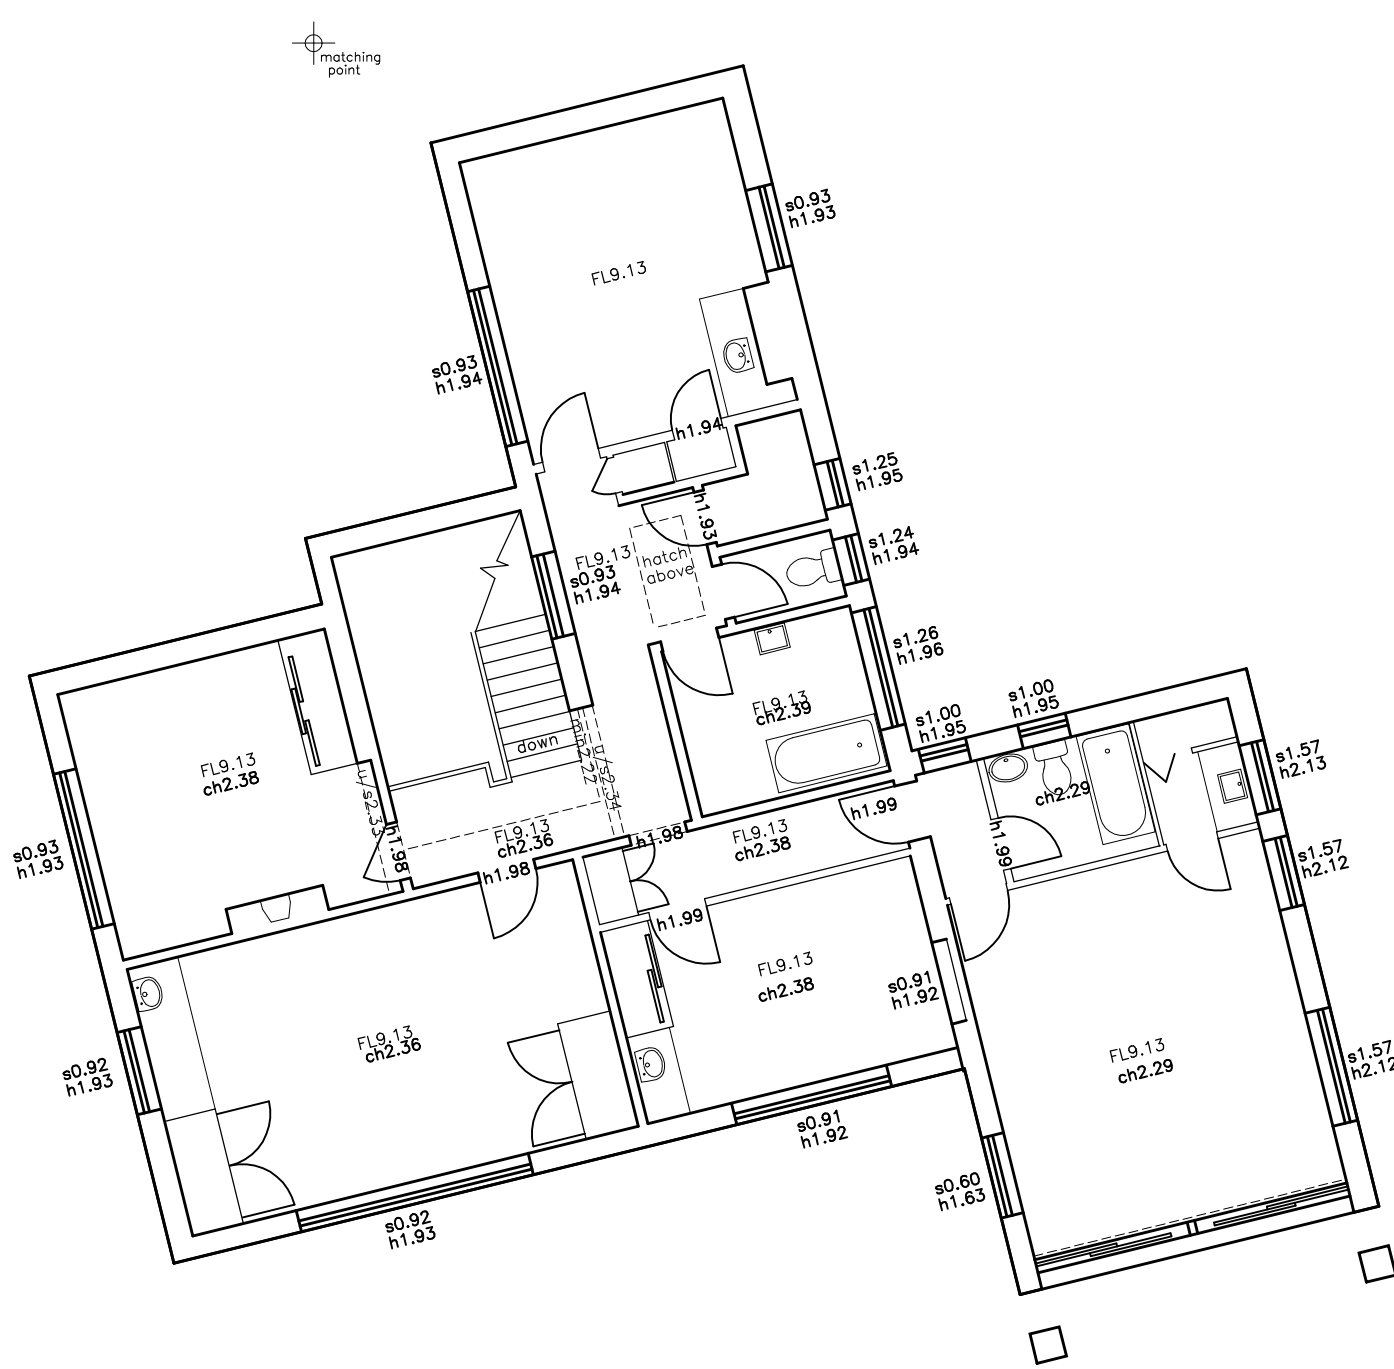


FIRST FLOOR PLAN



5.00m DATUM
NORTH ELEVATION



5.00m DATUM
EAST ELEVATION

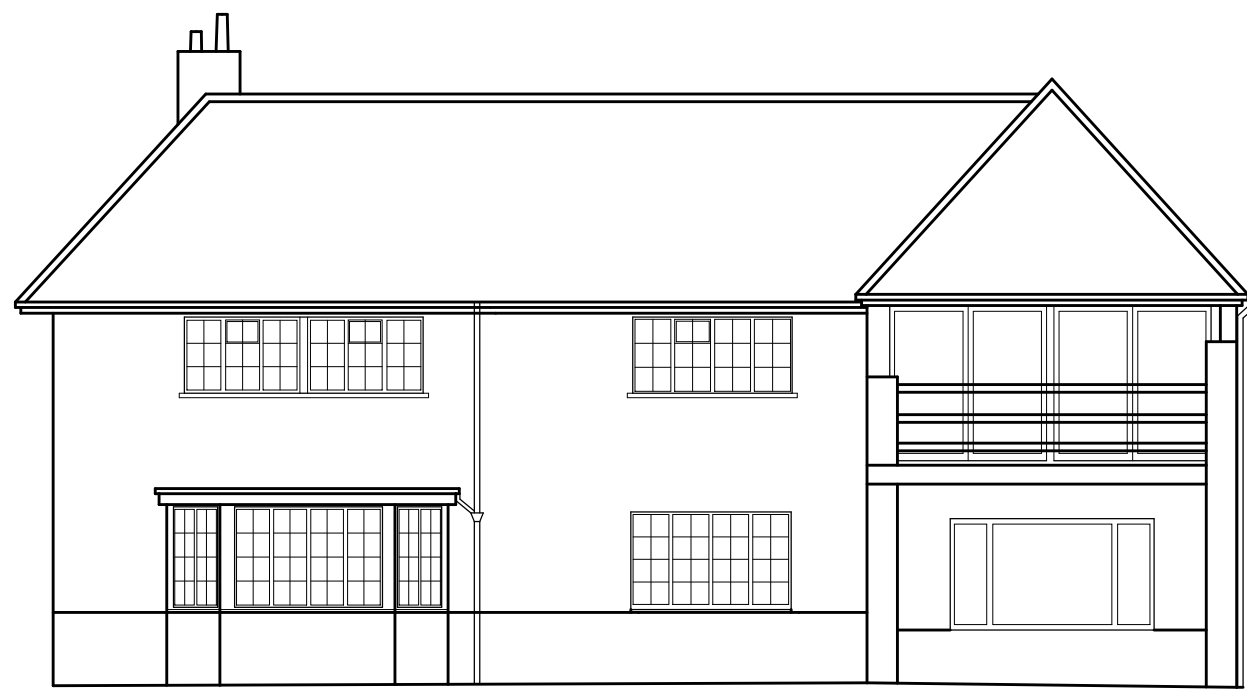

5.00m DATUM
SOUTH ELEVATION



5.00m DATUM
WEST ELEVATION

NOTES:
LEVELS RELATE TO D.S. DATUM

P STUBBINGTON LAND SURVEYS LTD

THE MEAD
DURLEY BROOK ROAD
DURLEY
SOUTHAMPTON
HAMPSHIRE
SO32 2AR

TEL : 023 8060 1876

MOBILE: -
07973 348165

EMAIL: -
PAUL@PSLANDSURVEYS.COM

CLIENT: - MR C GLANVILLE

CONTRACT: - 46 VARBLINGTON ROAD,
EMSWORTH
PD10 7HH

TITLE: - BUILDING SURVEY

SCALE: - 1: 100 @A1

DRAWING NO. 5383/02

DATE: - JULY 2016

SURVEYOR: - PS

