


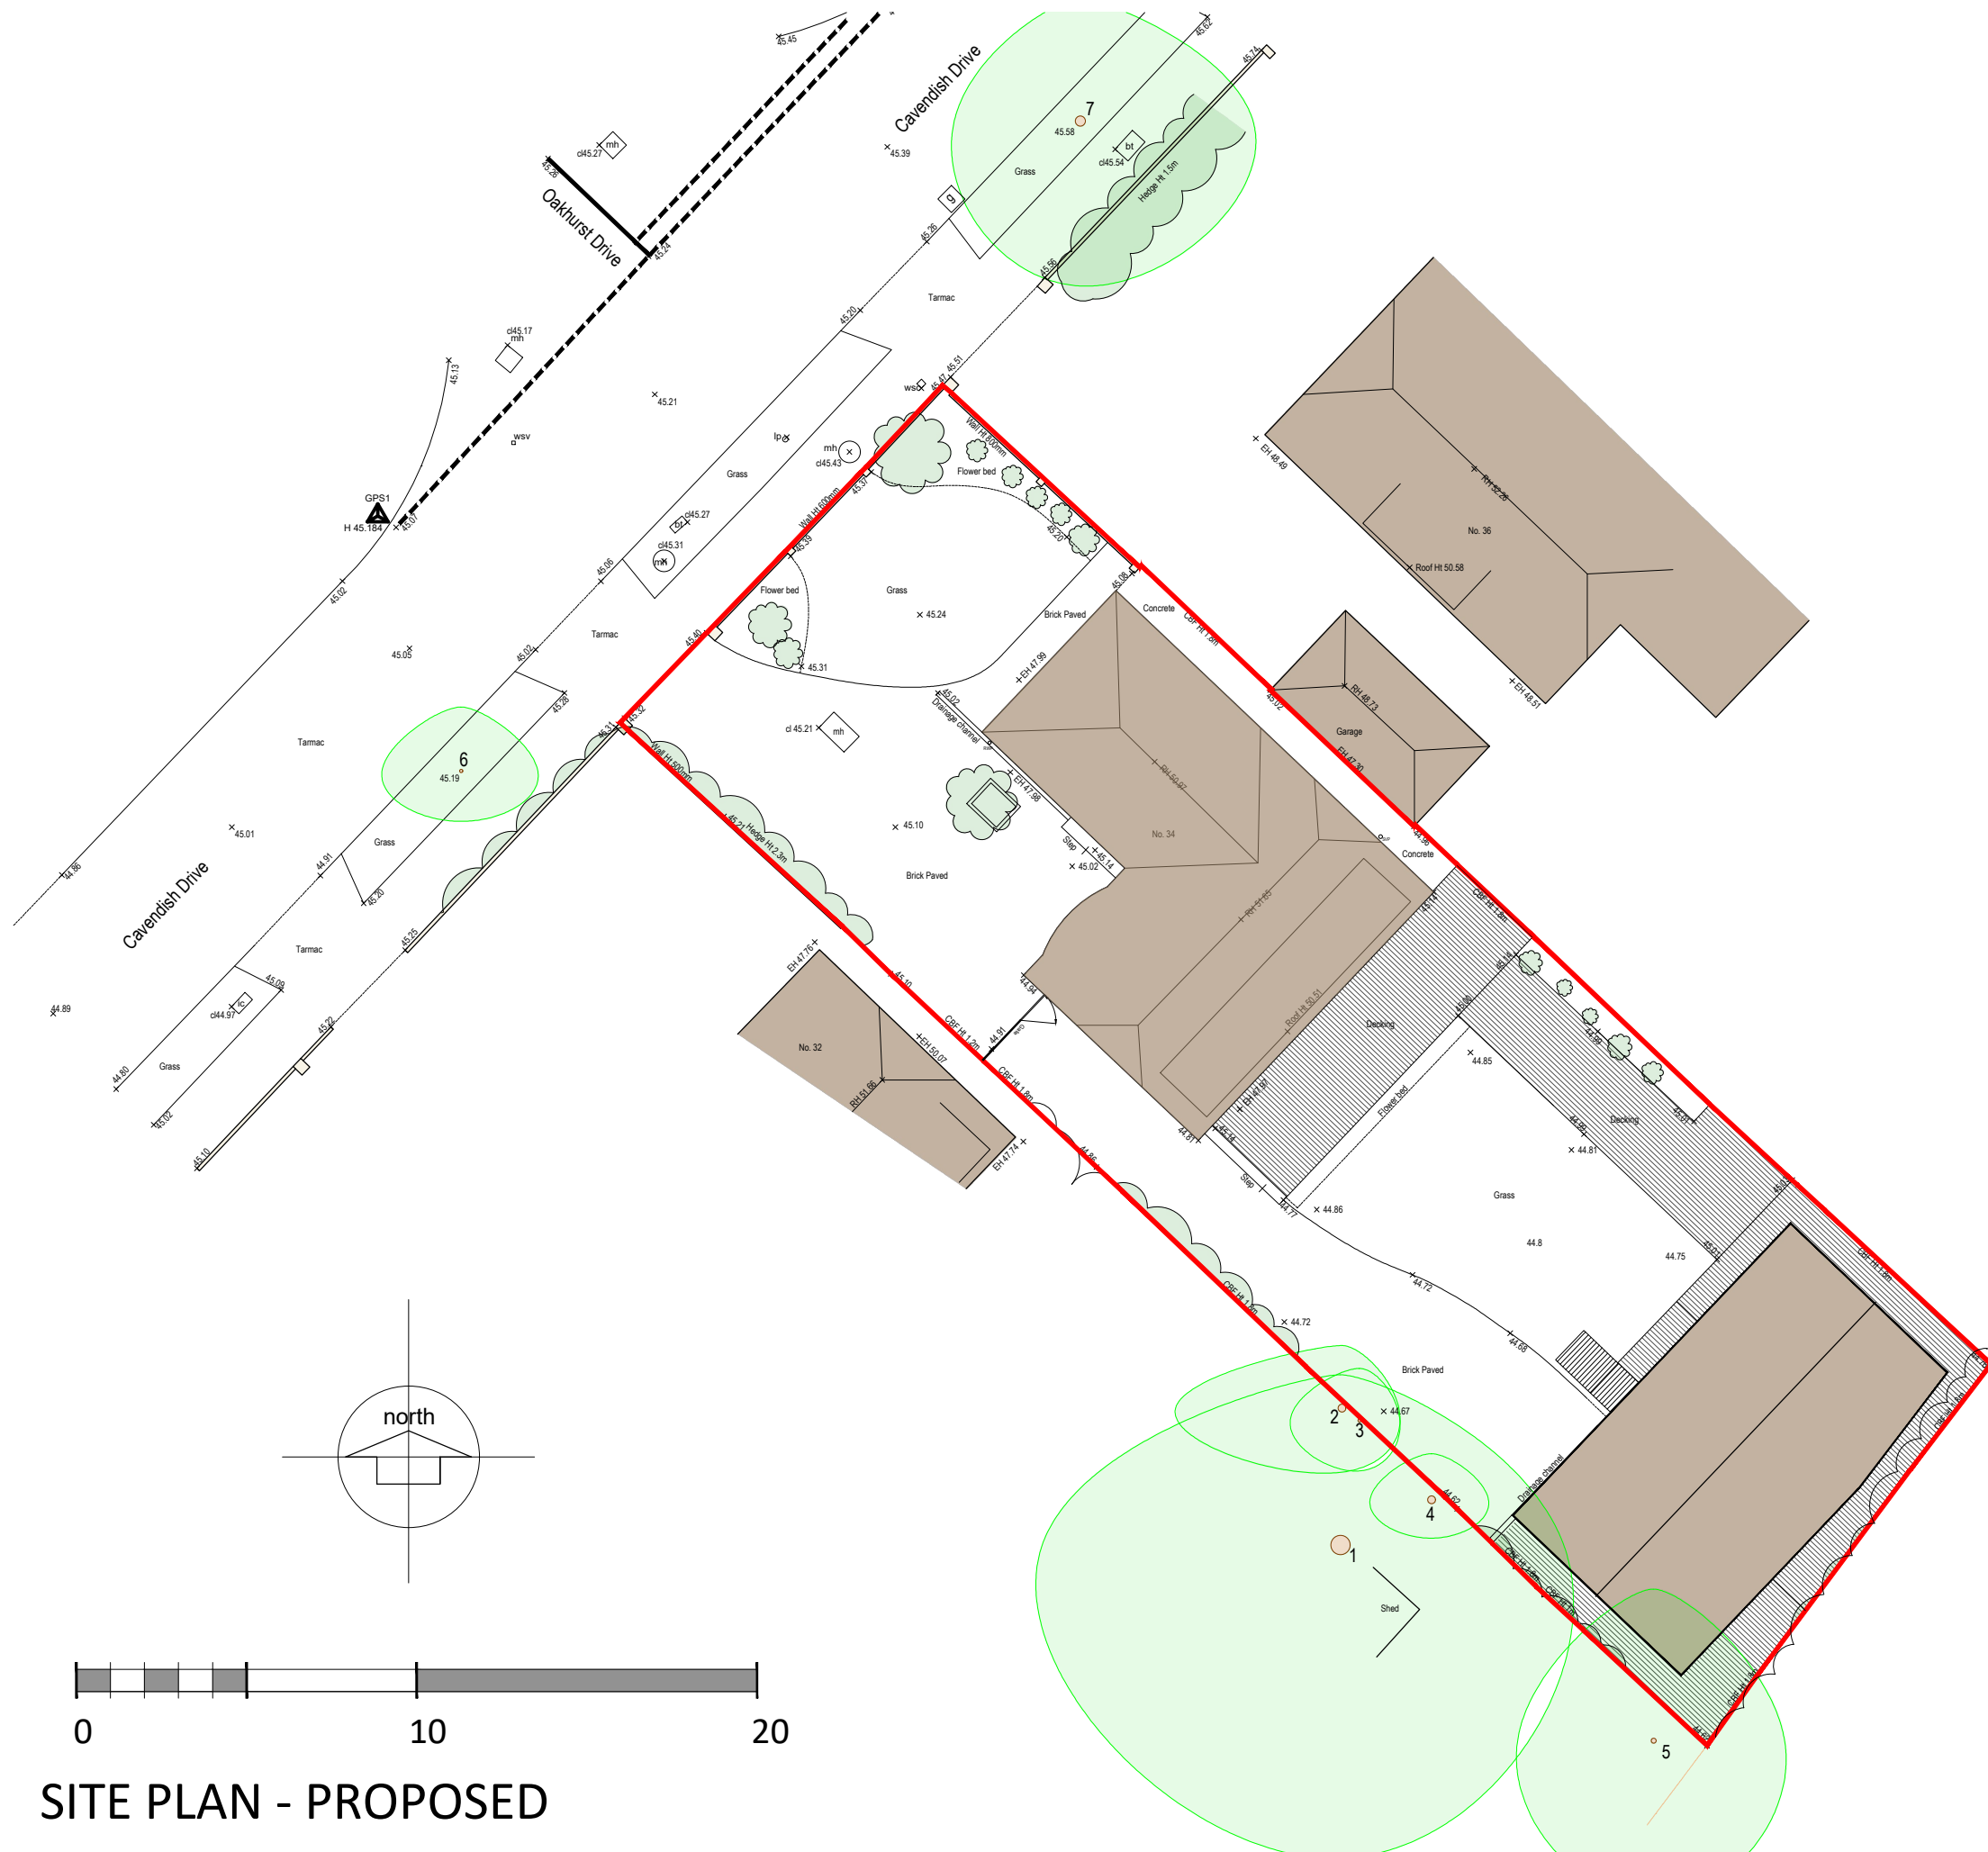

SITE PLAN - PROPOSED

NOTES:

This drawing has been prepared for concept and design development and is not to be used for any other purpose. Dimensions are indicative and should be referenced against measured surveys only.

This drawing is the property of LUNDI ARCHITECTS and must not be reproduced, in part or whole, or deviated from, without their permission.

| AMENDMENTS      | DATE     |
|-----------------|----------|
|                 |          |
| A ramp extended | 24.10.23 |

CLIENT

MARTIN HOBSON

PROJECT

PROPOSED EXTENSION  
34 CAVENDISH DRIVE,  
WATERLOOVILLE

DRAWING TITLE

SITE PLAN  
AS PROPOSED

DATE

OCTOBER 2023

SCALE

1:200 @ A3

DRAWING No.

LA2364 05

REVISION

A

**LUNDI**  
**ARCHITECTS**

Lundi Architects Ltd  
THE STUDIO  
12A FIVE HEADS ROAD  
HORDEAN  
HANTS, PO8 9NW

[www.lundi-architects.co.uk](http://www.lundi-architects.co.uk)  
[studio@lundi-architects.co.uk](mailto:studio@lundi-architects.co.uk)