
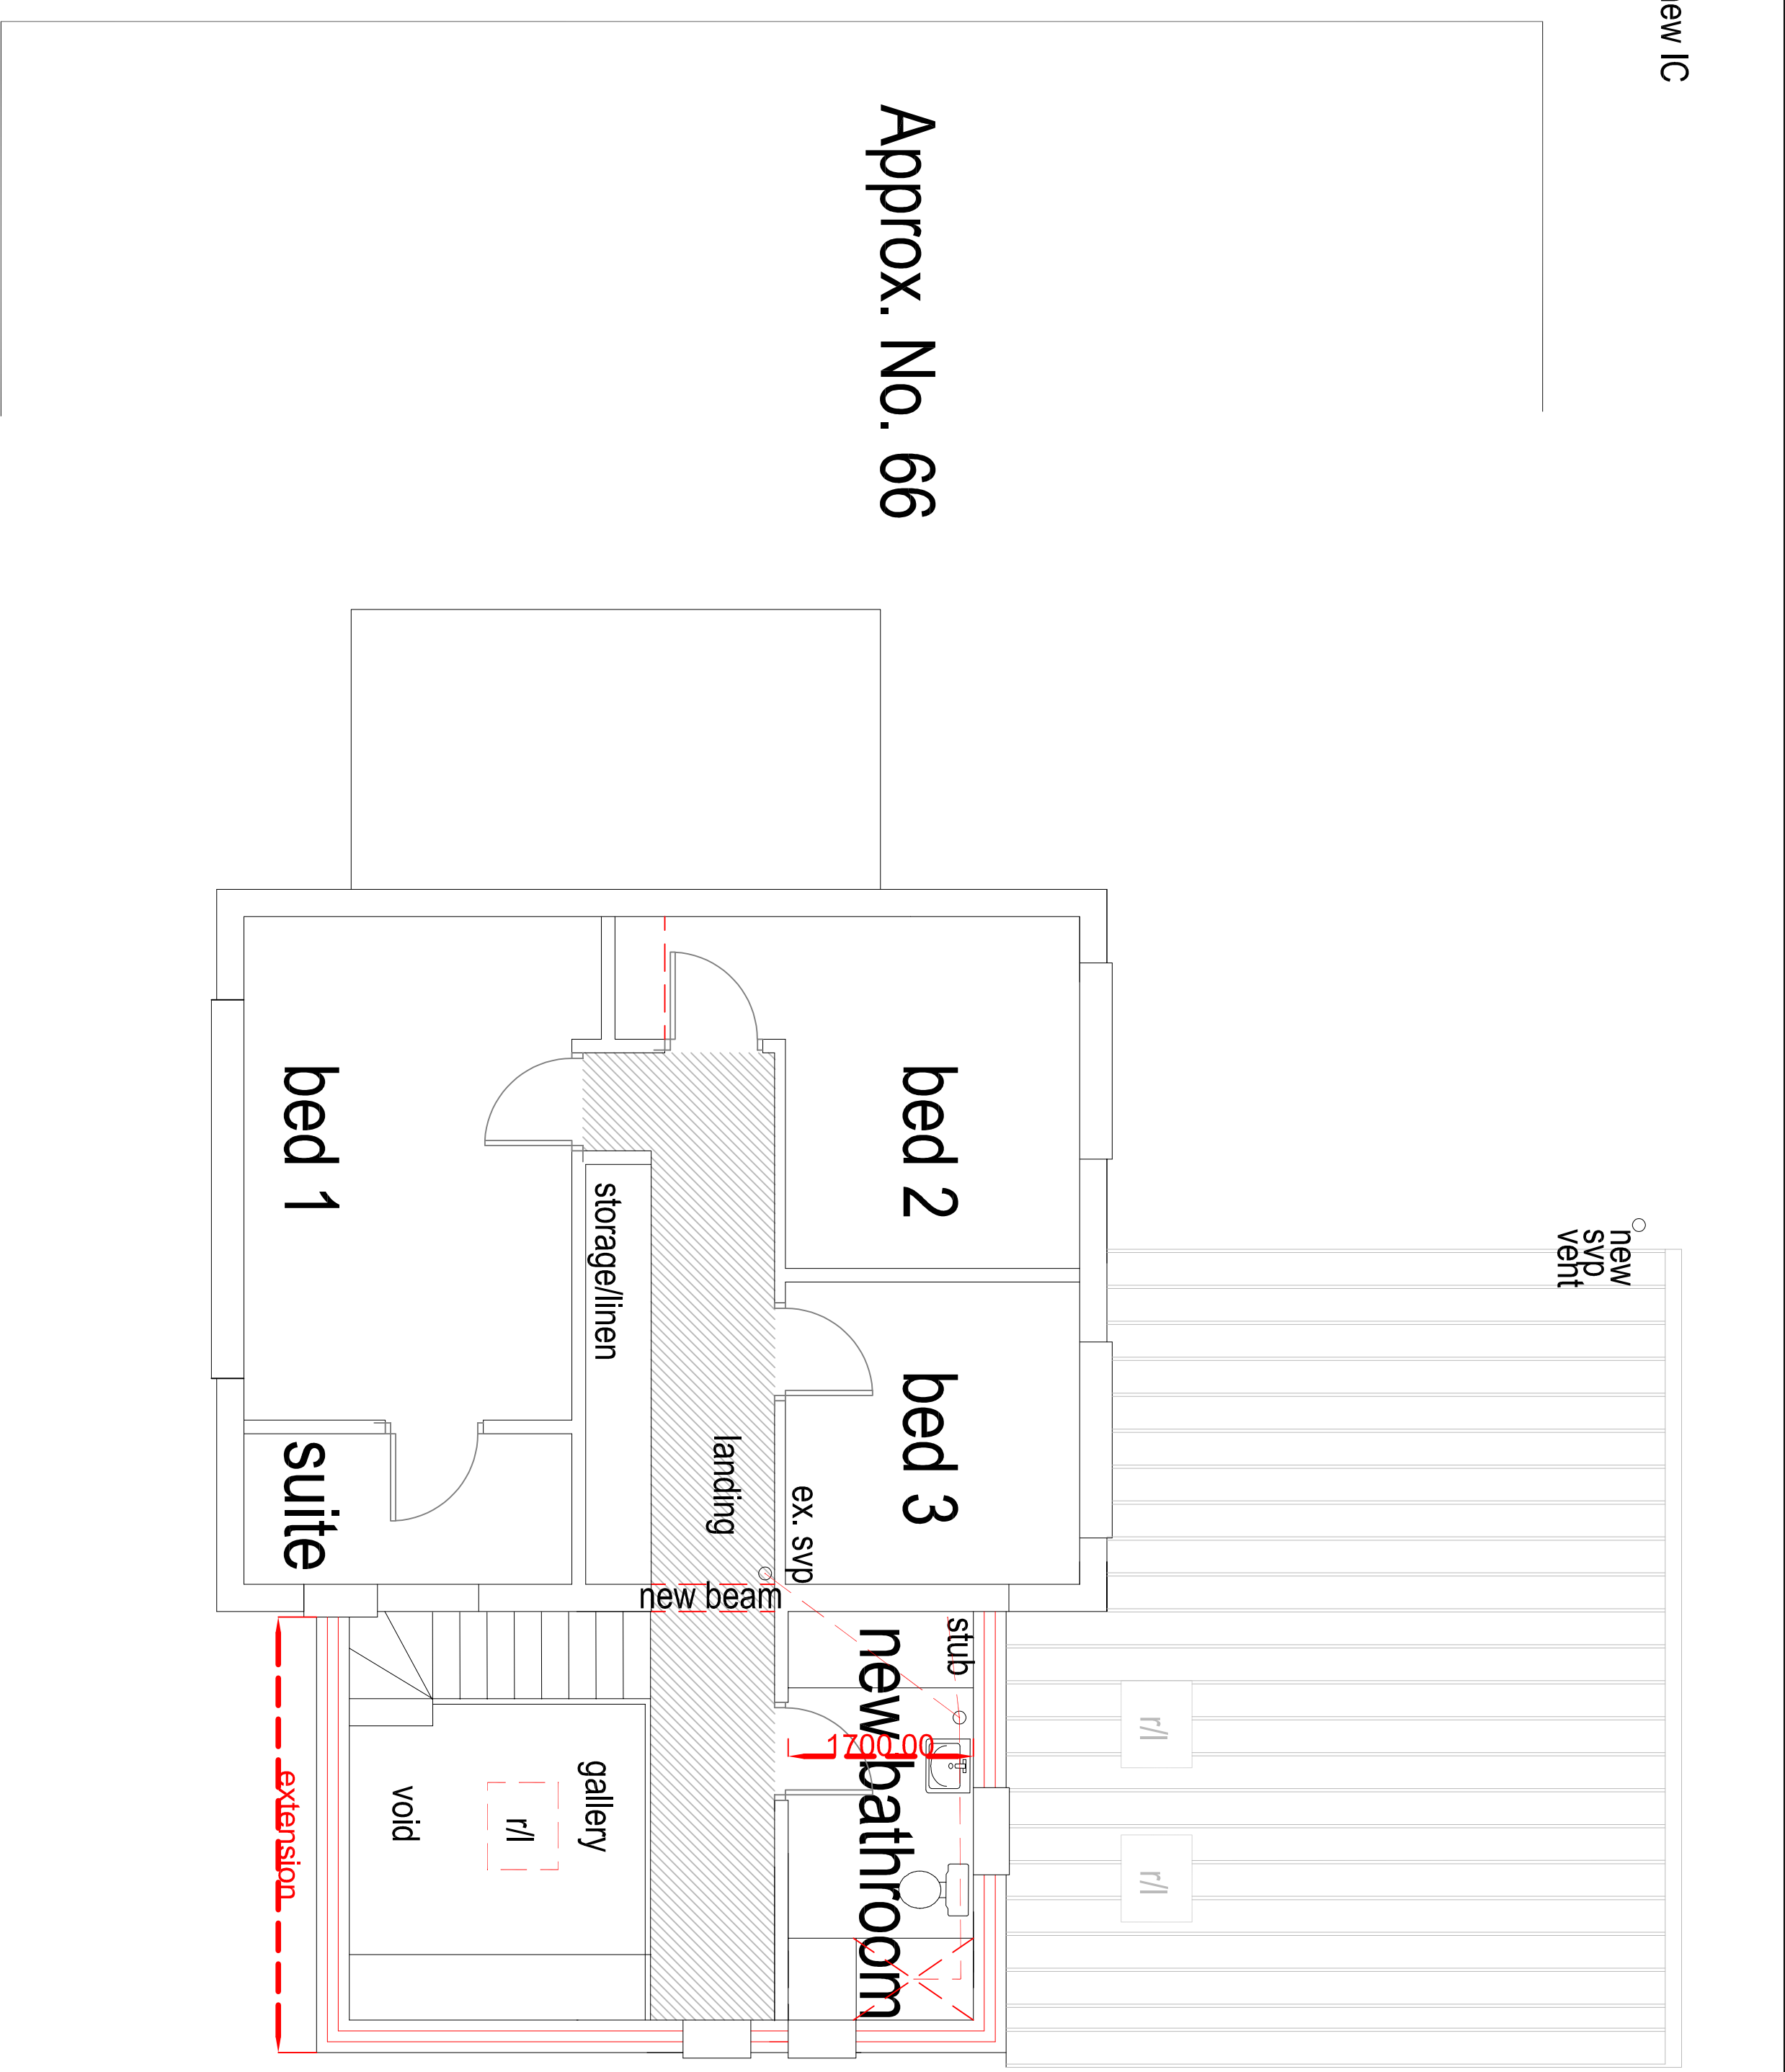


Proposed Ground Floor and Site Plan

Southbrook Road

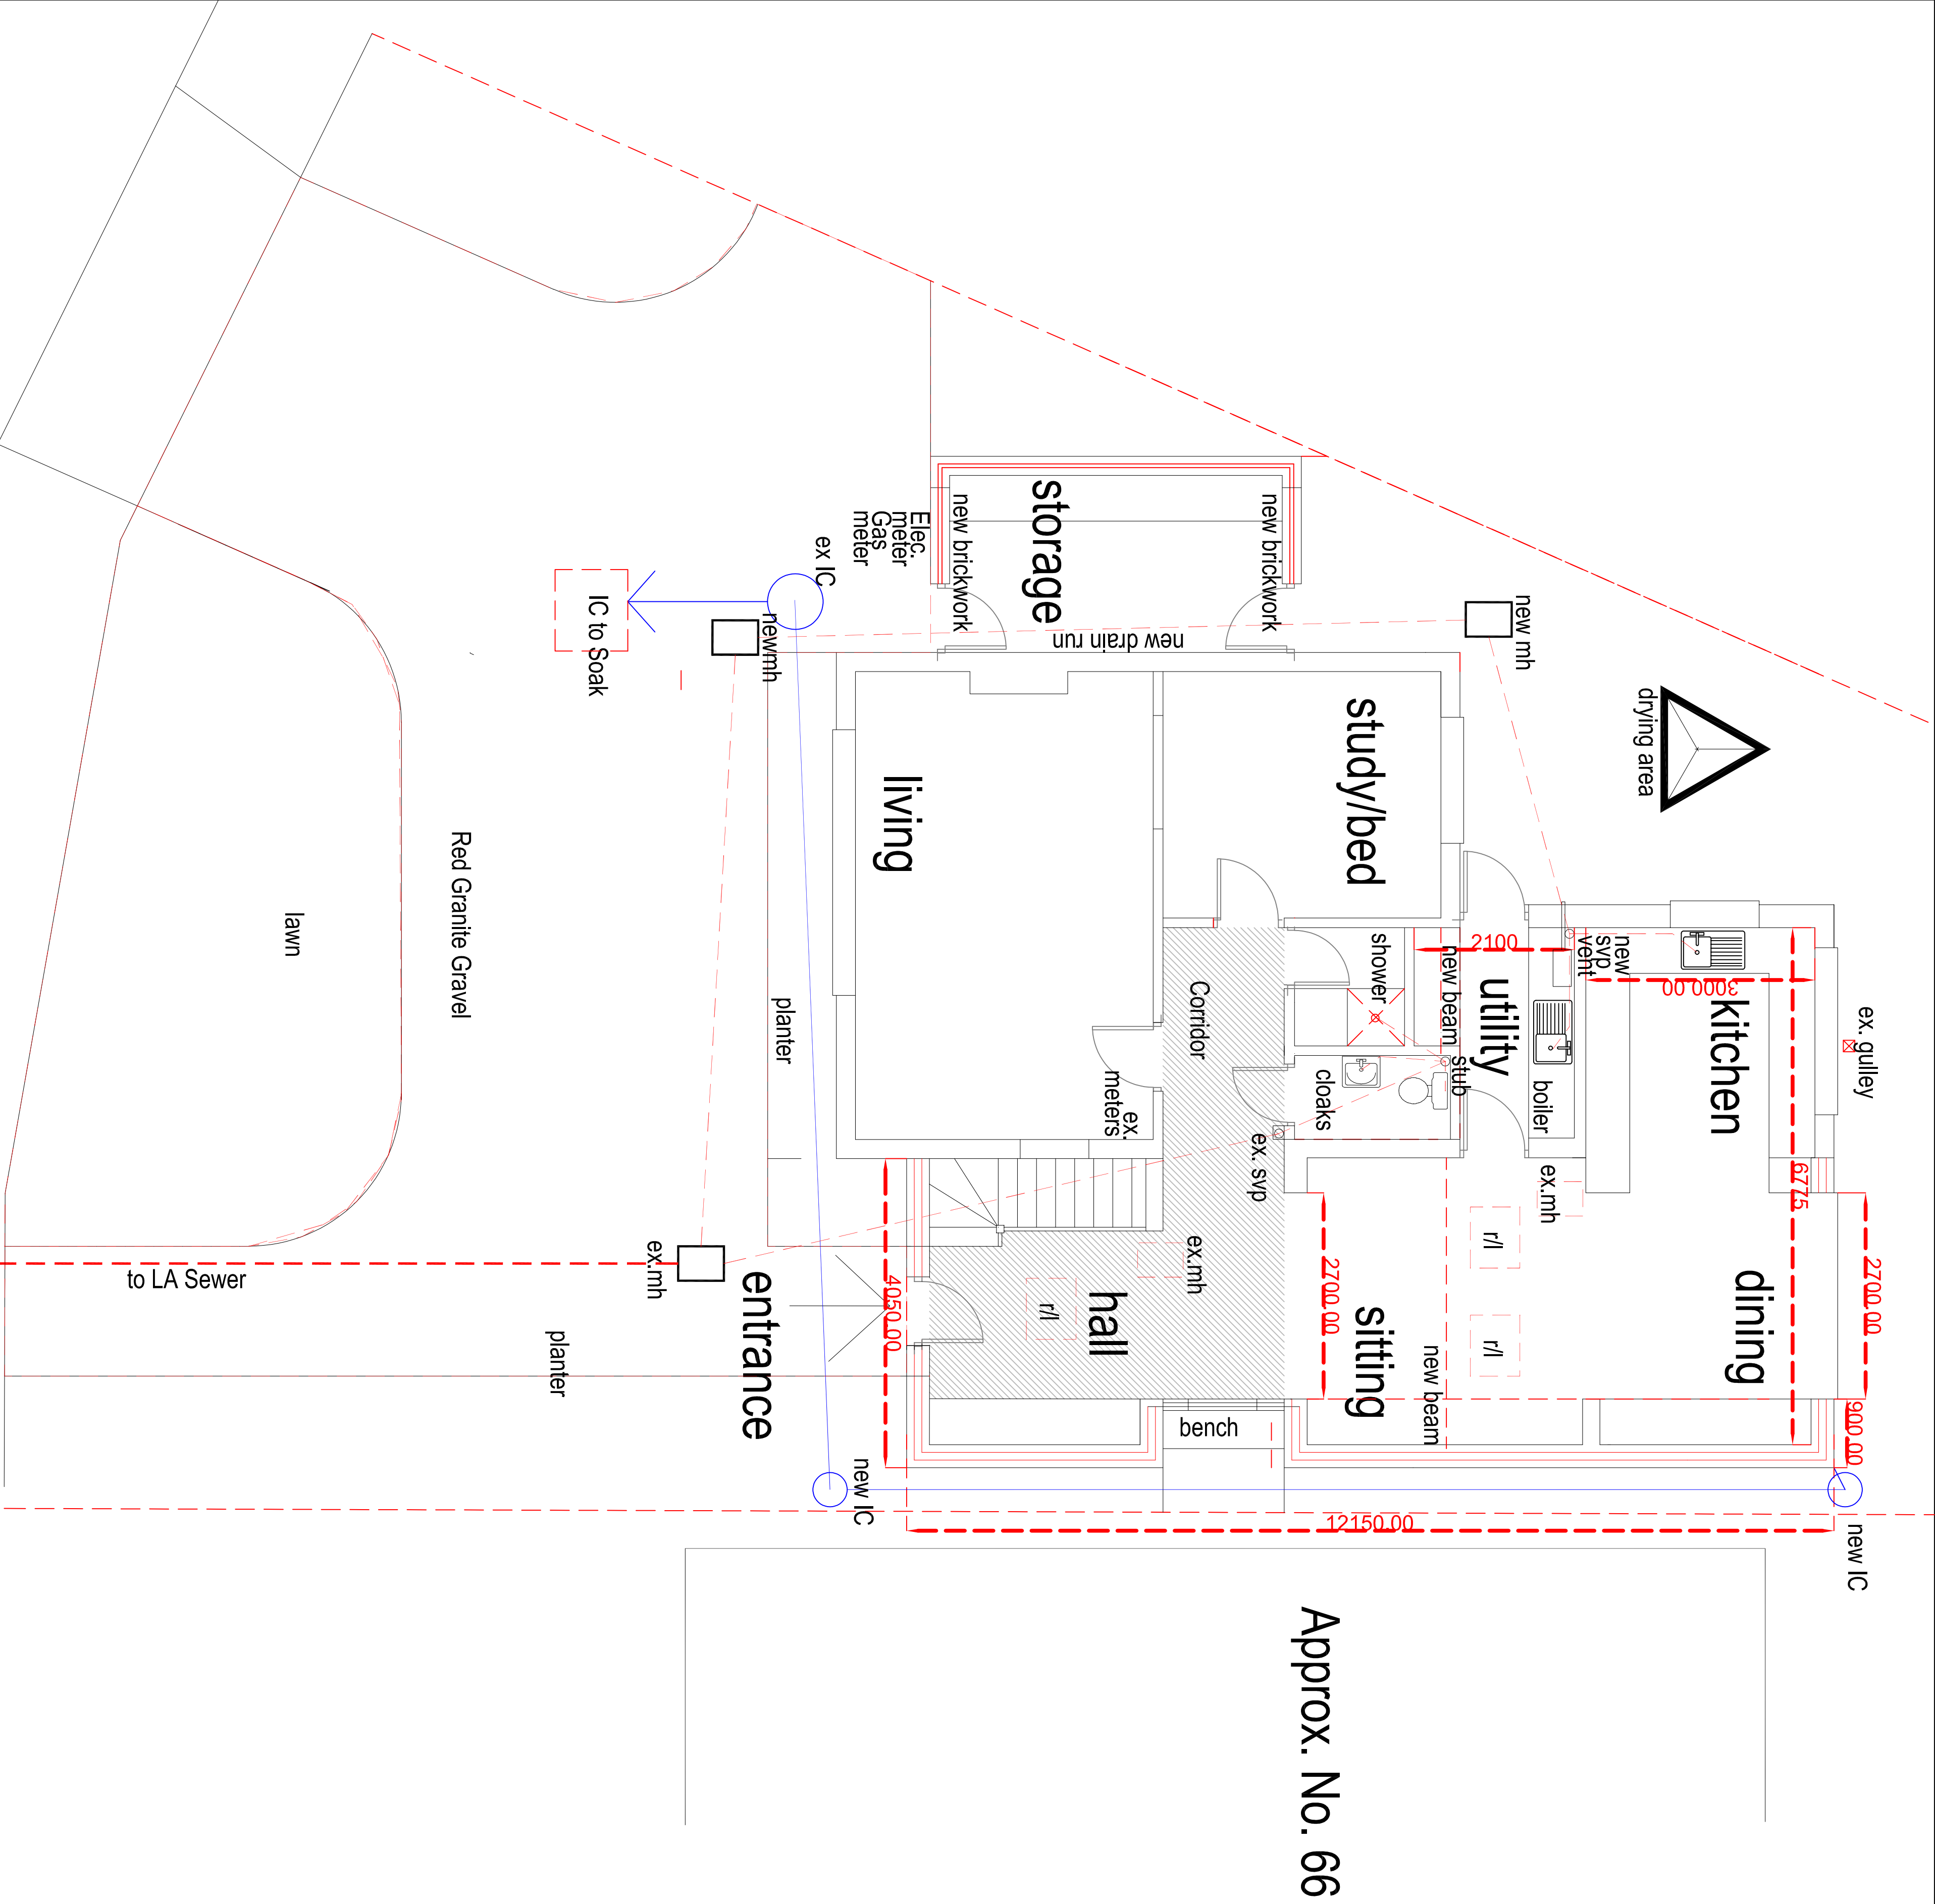

Proposed First Floor

SCALE	TITLE	PETER GALLOWAY ARCHITECT	
1/50	Extensions & Alterations		
DATE	68, Southbrook Road		
July 2023	Havant		
PROJECT NO. 23/2020/M01	RETAIL		
IMPORTANT: This is a Preliminary Drawing. It is not to be used for construction without the approval of the architect.	Floor Plans		
DRAWING NO. 23/2020/M01 AUTHOR PGH	DRAWING NO. 23/2020/M01 TEL. 02392 483153 MOB. 07868 483562	HAVANT, HAMPSHIRE PG9 8BA	