



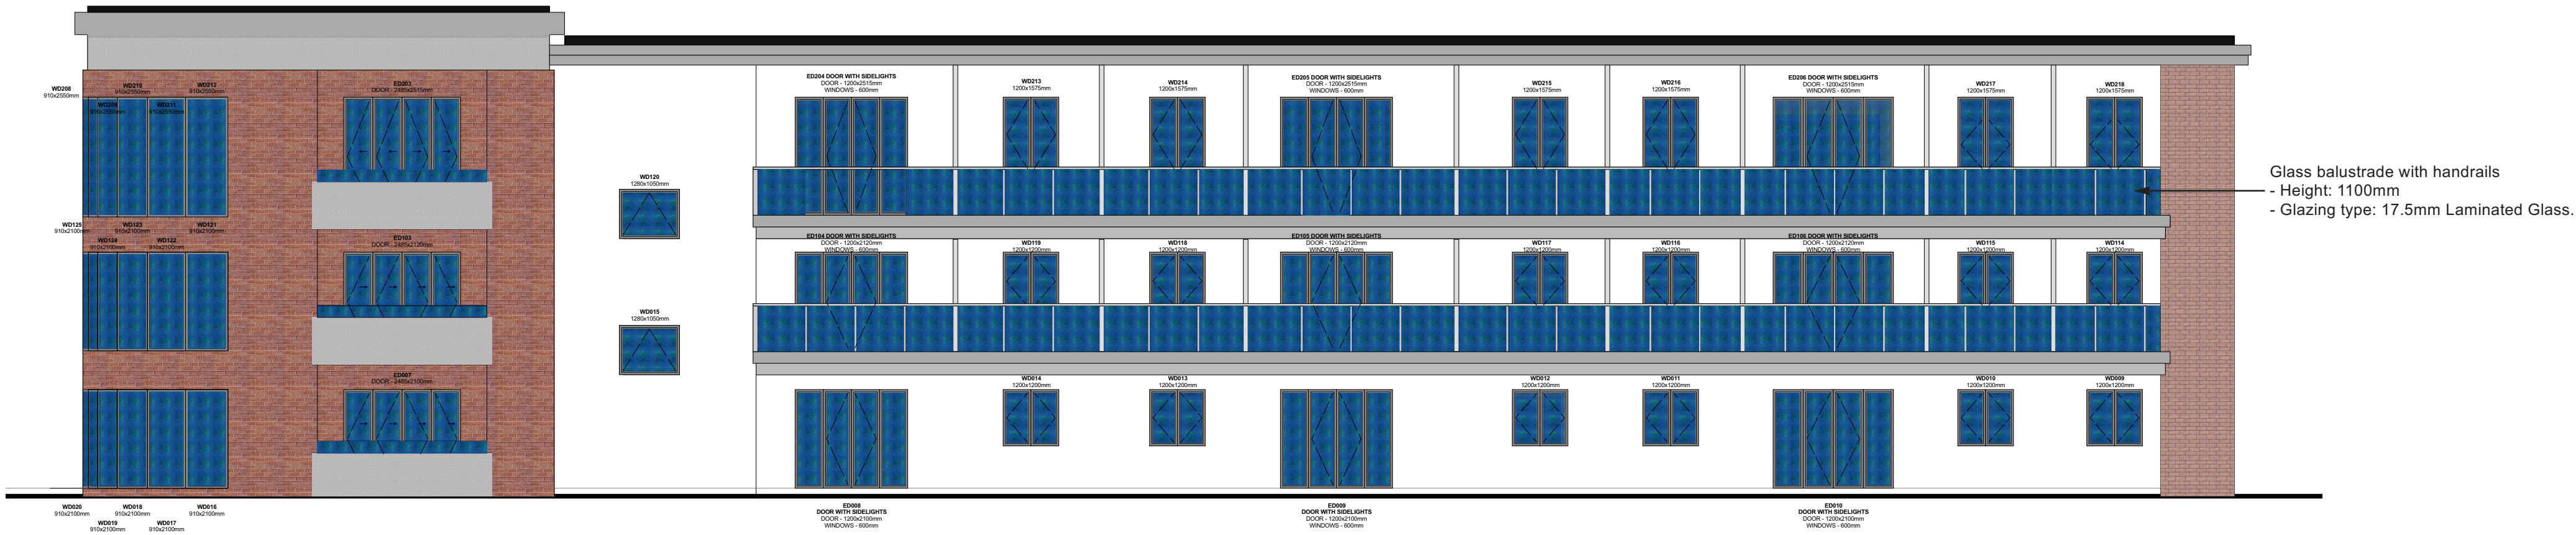

Proposed South Elevation @ 1:100

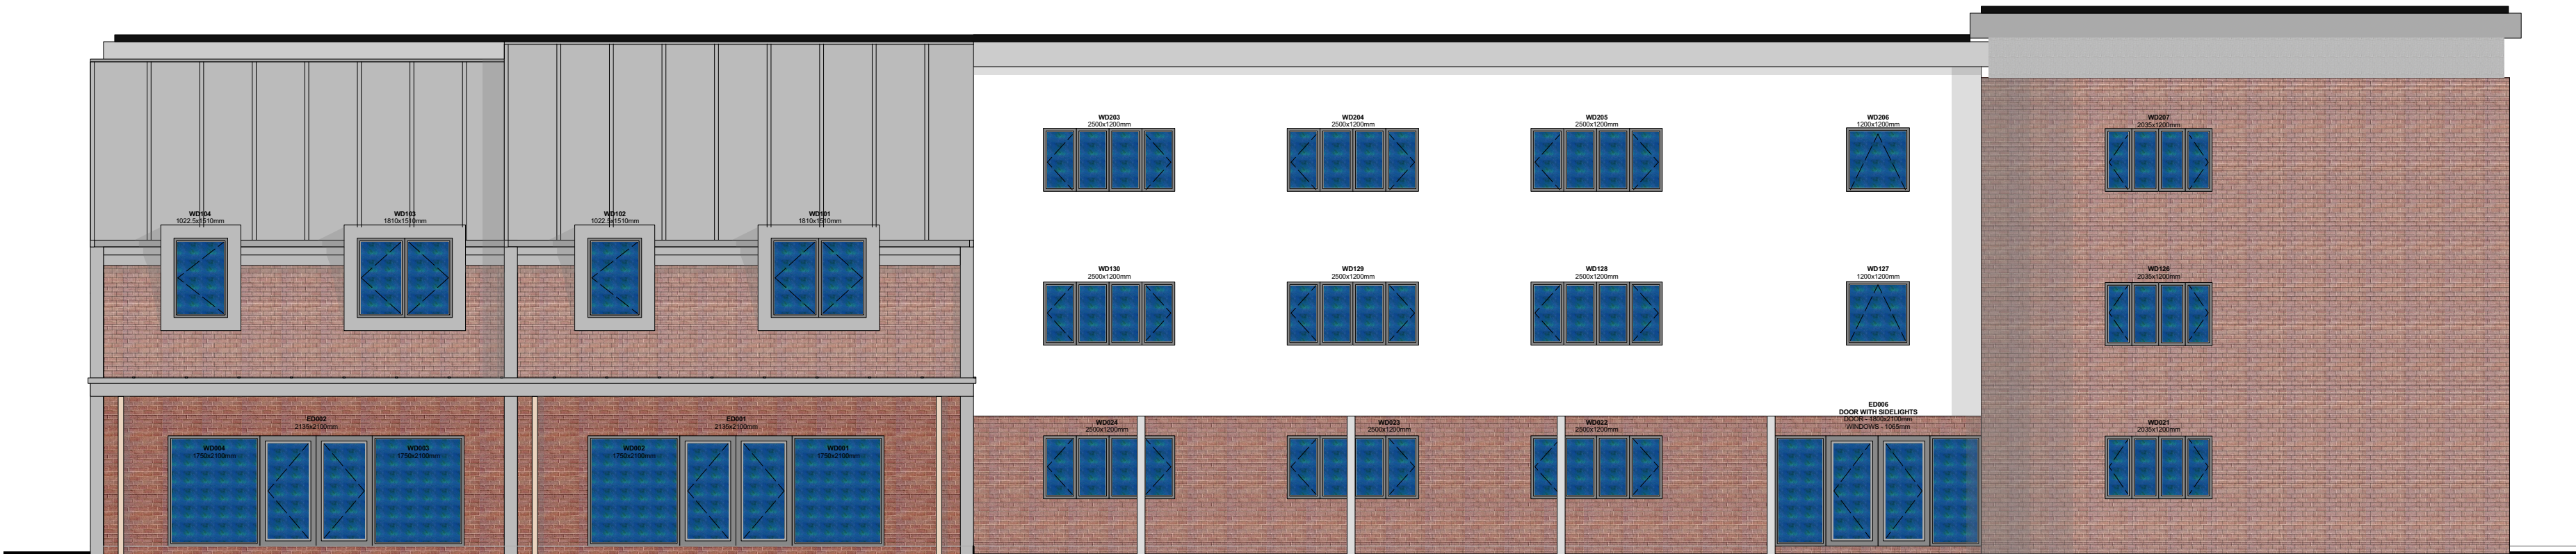

Proposed North Elevation @ 1:100

Amendments		by	Date
a	Glass balustrade added	KC	12.10.21
b	Window Info Added	LMW	29.12.21
c	Windows cill height revised. External door height revised. Flat roof structure lowered.	KC	08.06.22

Job Title	123/SR/DL
Drawing: Proposed Elevation 2	
Scale: A2 @ 1:100	
Drg.No: HOPA-B-1201-C	
Drawn by: KC	
Issued to: Client	
Status: Building Reg	
Date: 14.04.21	



HOP
RIBA #
architects

HOP Architects Ltd
Southsea, Hampshire
07427 080 777
Company reg. 13901383