



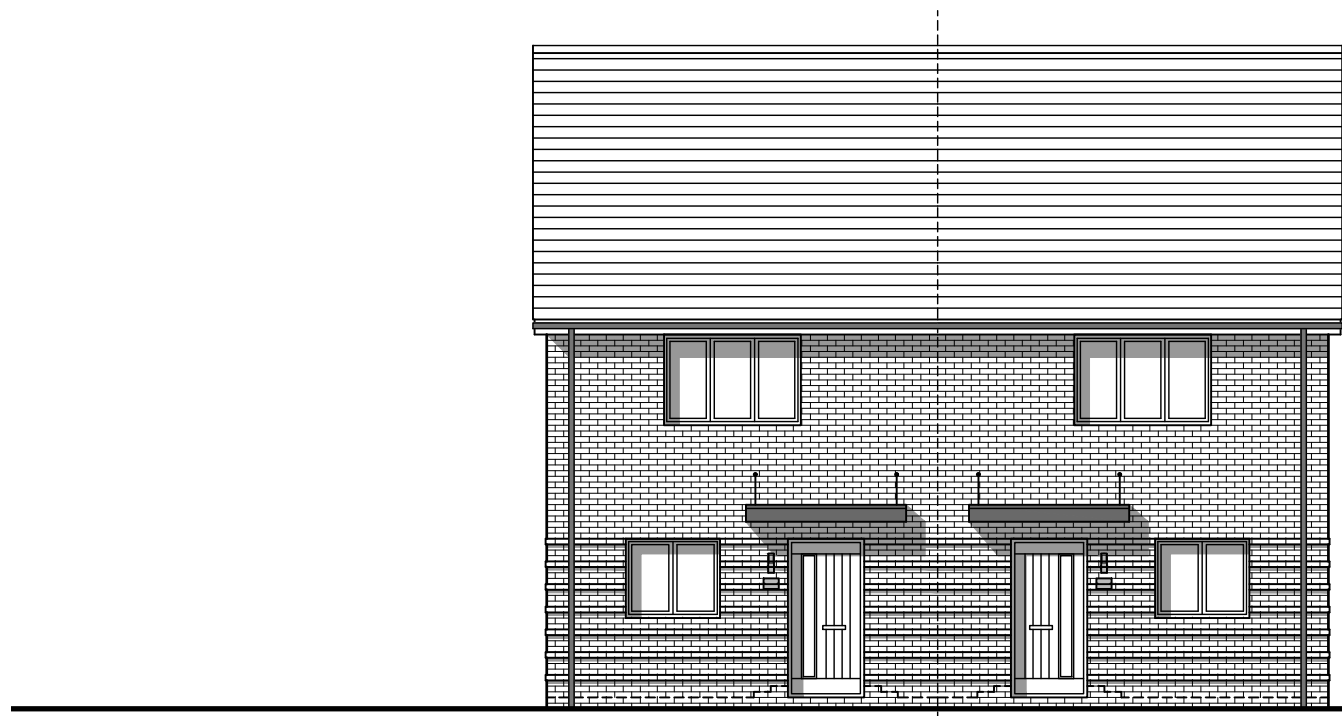

FRONT ELEVATION

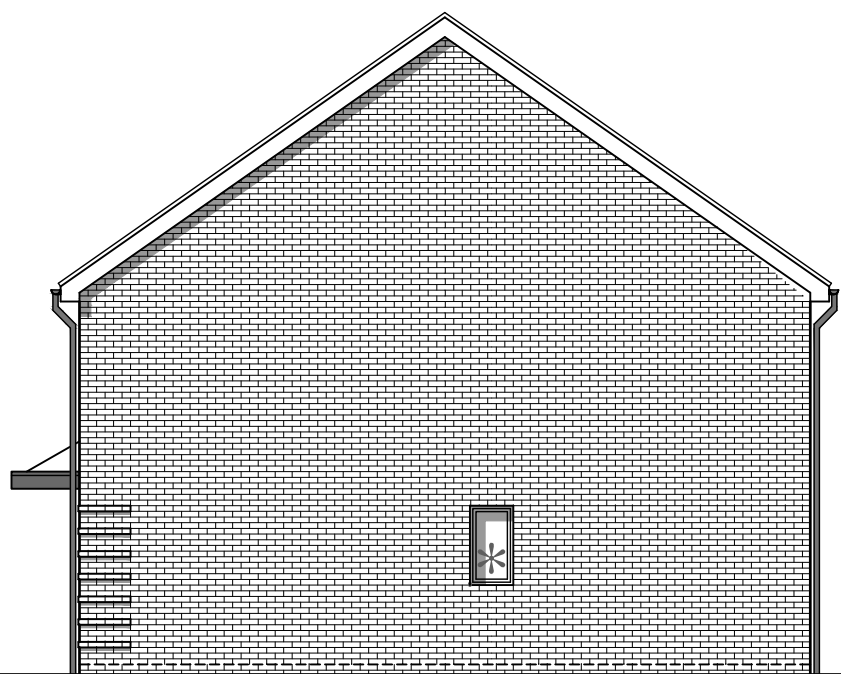


SIDE ELEVATION

* OBSCURE GLAZED WINDOW




REAR ELEVATION

* OBSCURE GLAZED WINDOW

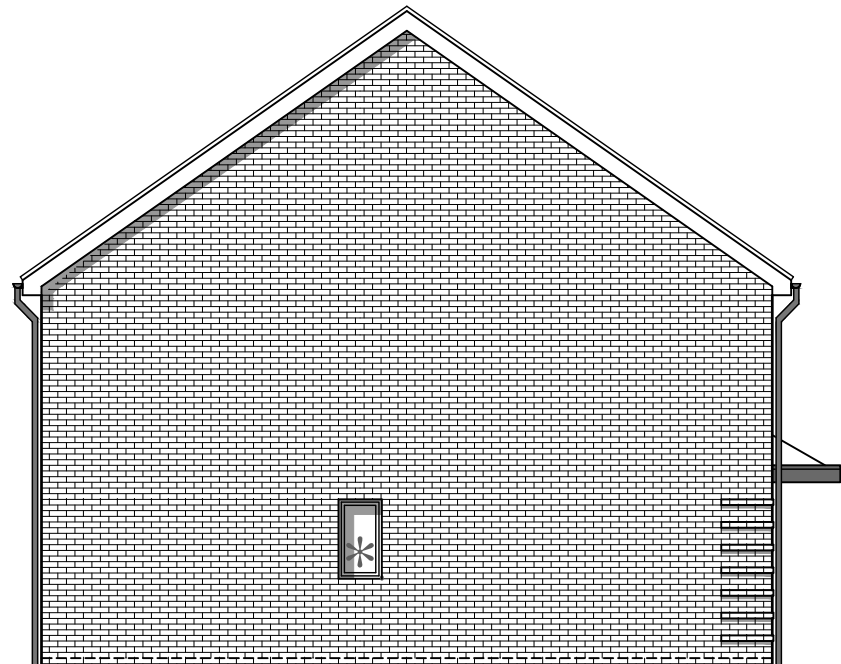


SIDE ELEVATION

* OBSCURE GLAZED WINDOW

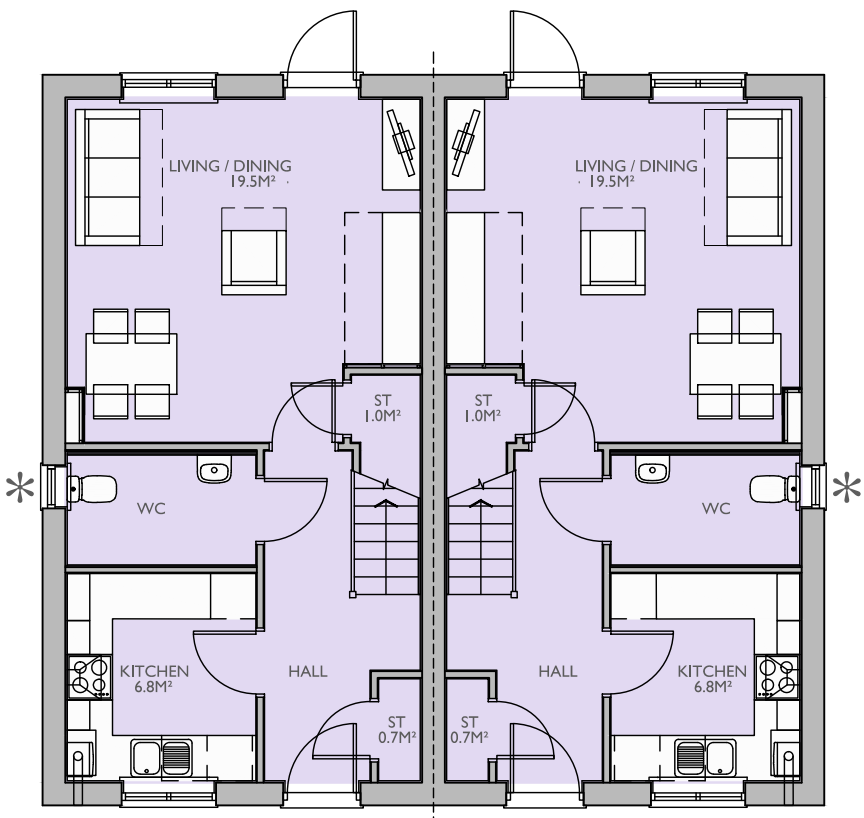


GROUND FLOOR PLAN

* OBSCURE GLAZED WINDOW

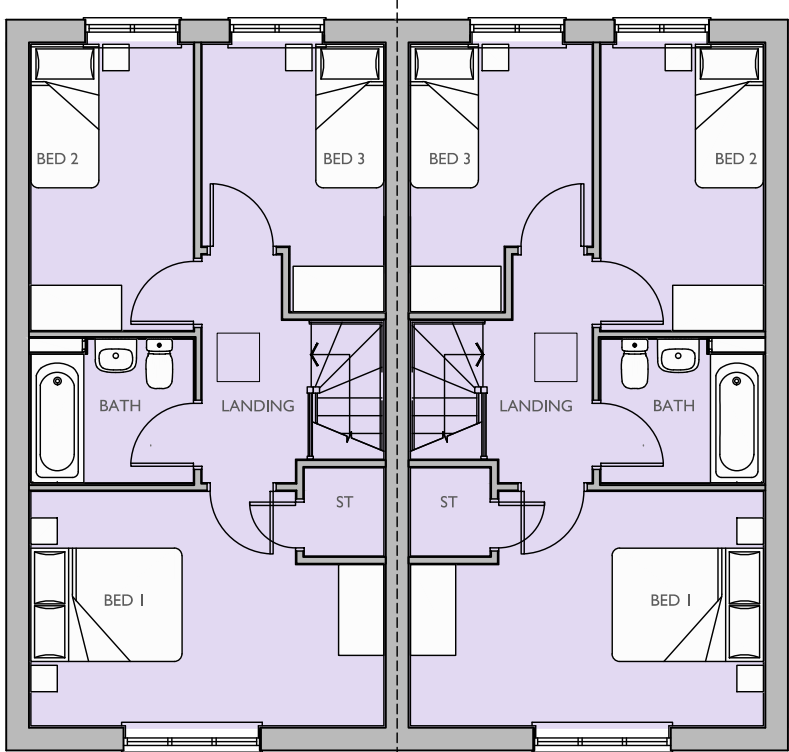

FIRST FLOOR PLAN

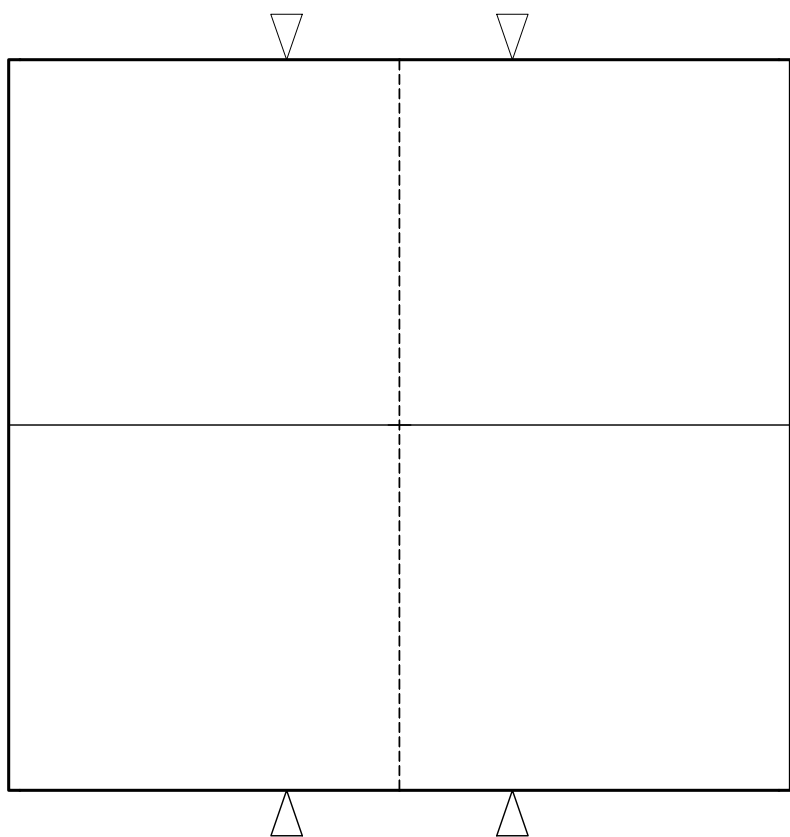

ROOF PLAN

Housetype Name:		TAUNTON	
Occupancy:		3 BED / 4 PERSON	
Gross Area ft²:	Gross Area m²:	Net Area ft²:	Net Area m²:
921	85.58	906	84.20

For Colours of Material See External Finishes Layout (CB_62_265_008)	
Primary Material:	STRETCHER BOND MASONRY BRICKWORK.
Feature Material:	
Architectural Detail:	PROJECTING FLEMISH BOND & STRING STRETCHER COURSE WITH 15 MM OVERHANG.
Window & Door Frames:	WHITE UPVC CASEMENT WINDOW. COMPOSITE FRONT DOOR. WHITE UPVC FRENCH DOOR.
Fascia, Soffit & Bargeboard:	WHITE UPVC BOXED EAVES ROOFING SYSTEM.
Architectural Ornaments:	
Guttering & Drainage:	BLACK UPVC DRAINAGE SYSTEM.

Plot Numbers:
56 & 57 (AS)



Location Plan (Not to Scale)

Scale @ A1:

0

1

2

3

4

5m

Scale 1:100

Rev

Date

Drawn

Checked

Date: MAY 2023

Drawn by: RKDB

Checked by: BB

Dwg No: CB_62_265_SPR_TAU_02

Rev:

Project:
CAMPDOWN, PURBROOK,
PORTSMOUTH

Title:
TAUNTON
FLOOR PLANS & ELEVATIONS

Client:

dandara