


NB
(i) FIGURED DIMENSIONS MUST BE TAKEN IN
PRESENCE TO CALLED DIMENSIONS AND SITE
DIMENSIONS ARE TO BE CHECKED BEFORE WORK
IS PUT IN HAND.

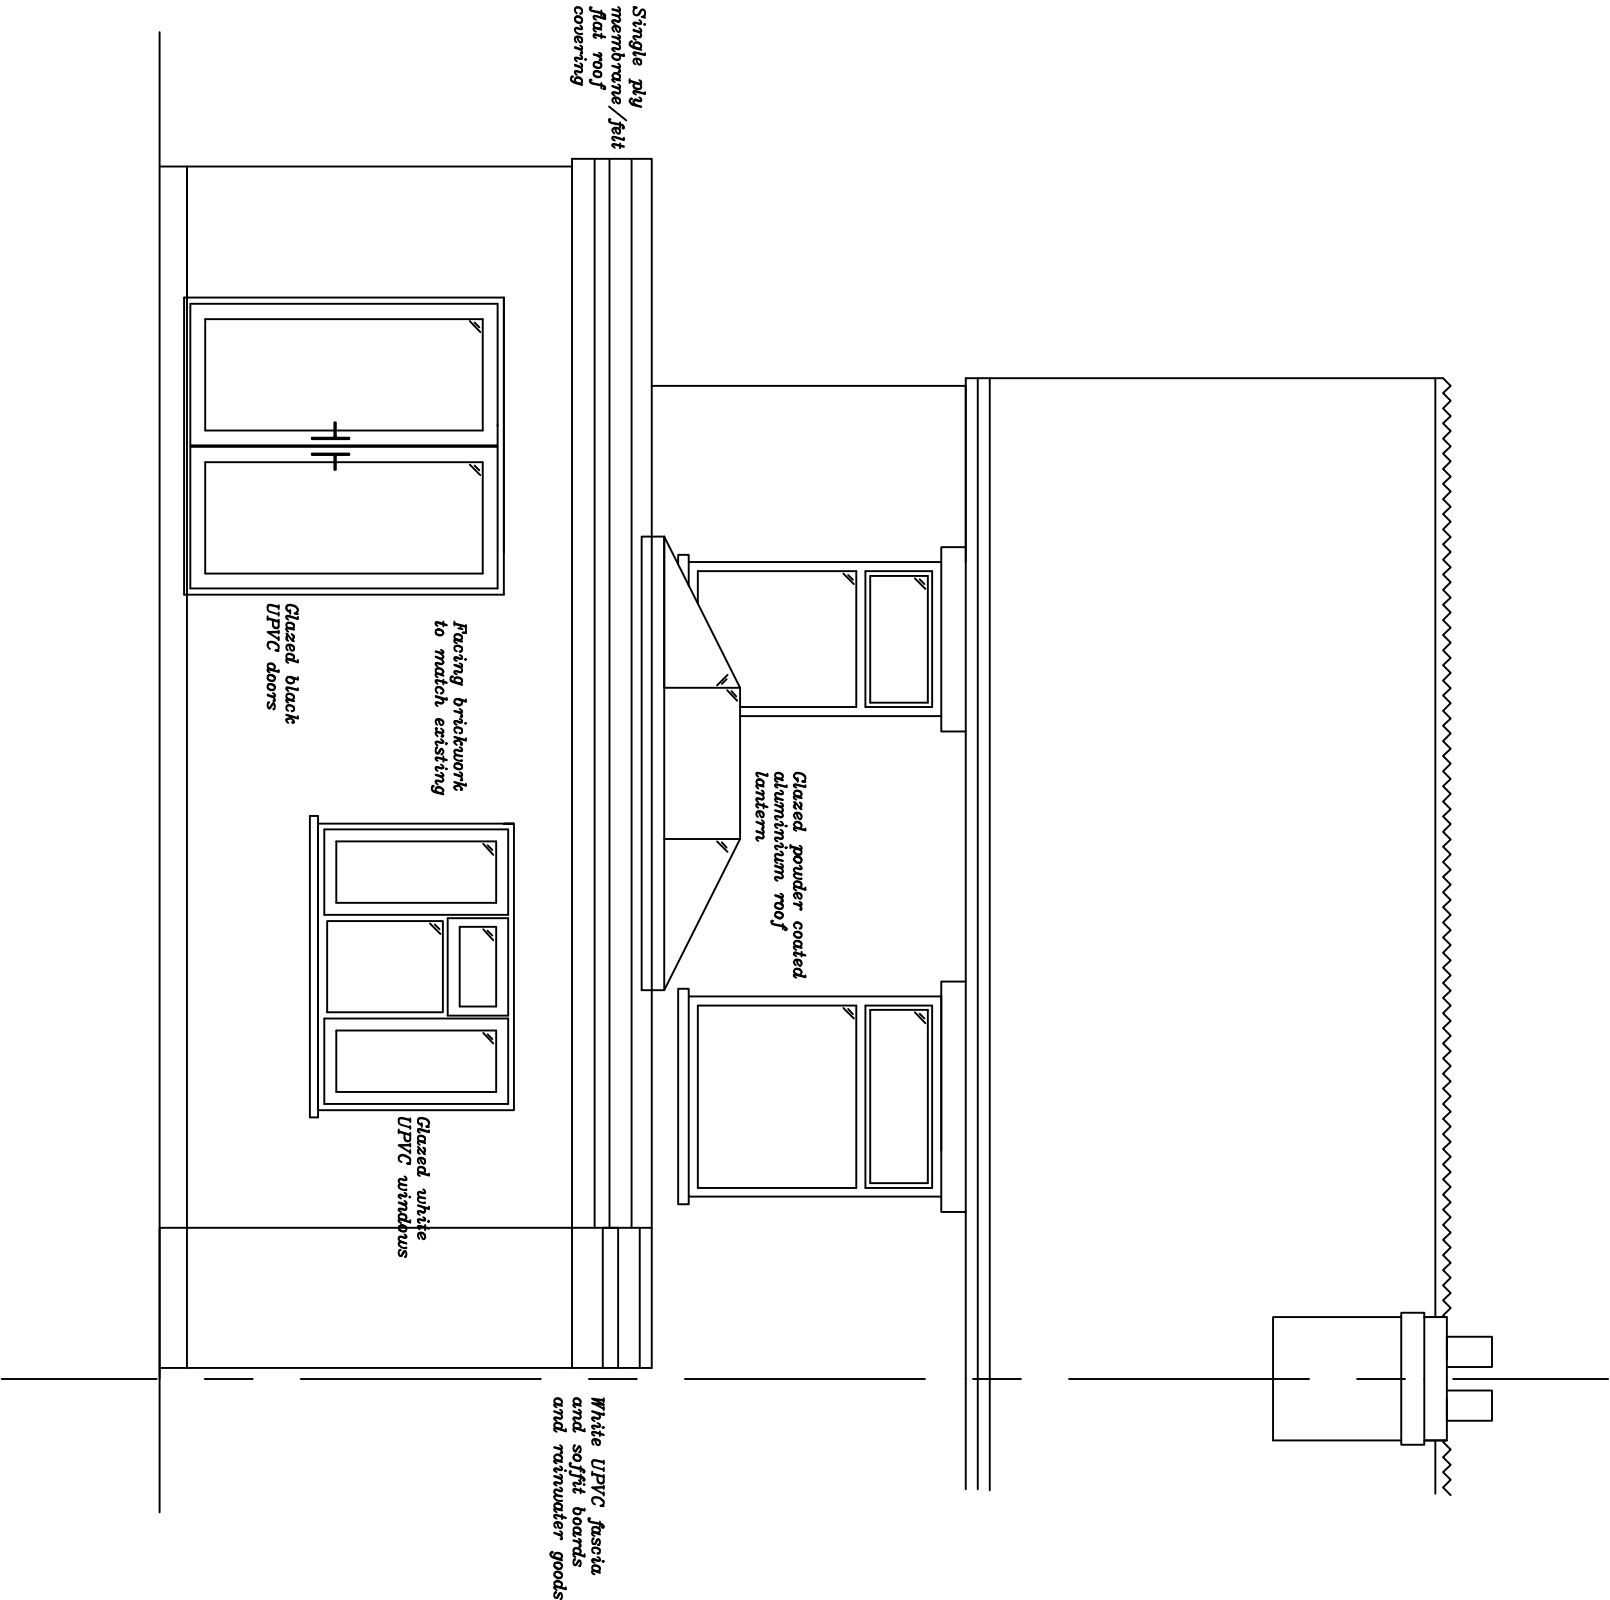

Scale 1:50 @ A3

68 London Road
Witley/
Waterlooville
PO7 5AG

Title:- Proposed Rear East Elevation		
Scale:-	1:50 @ A3	
Date:-	22.12.22	Dwg No:- 602 Rev:- A