

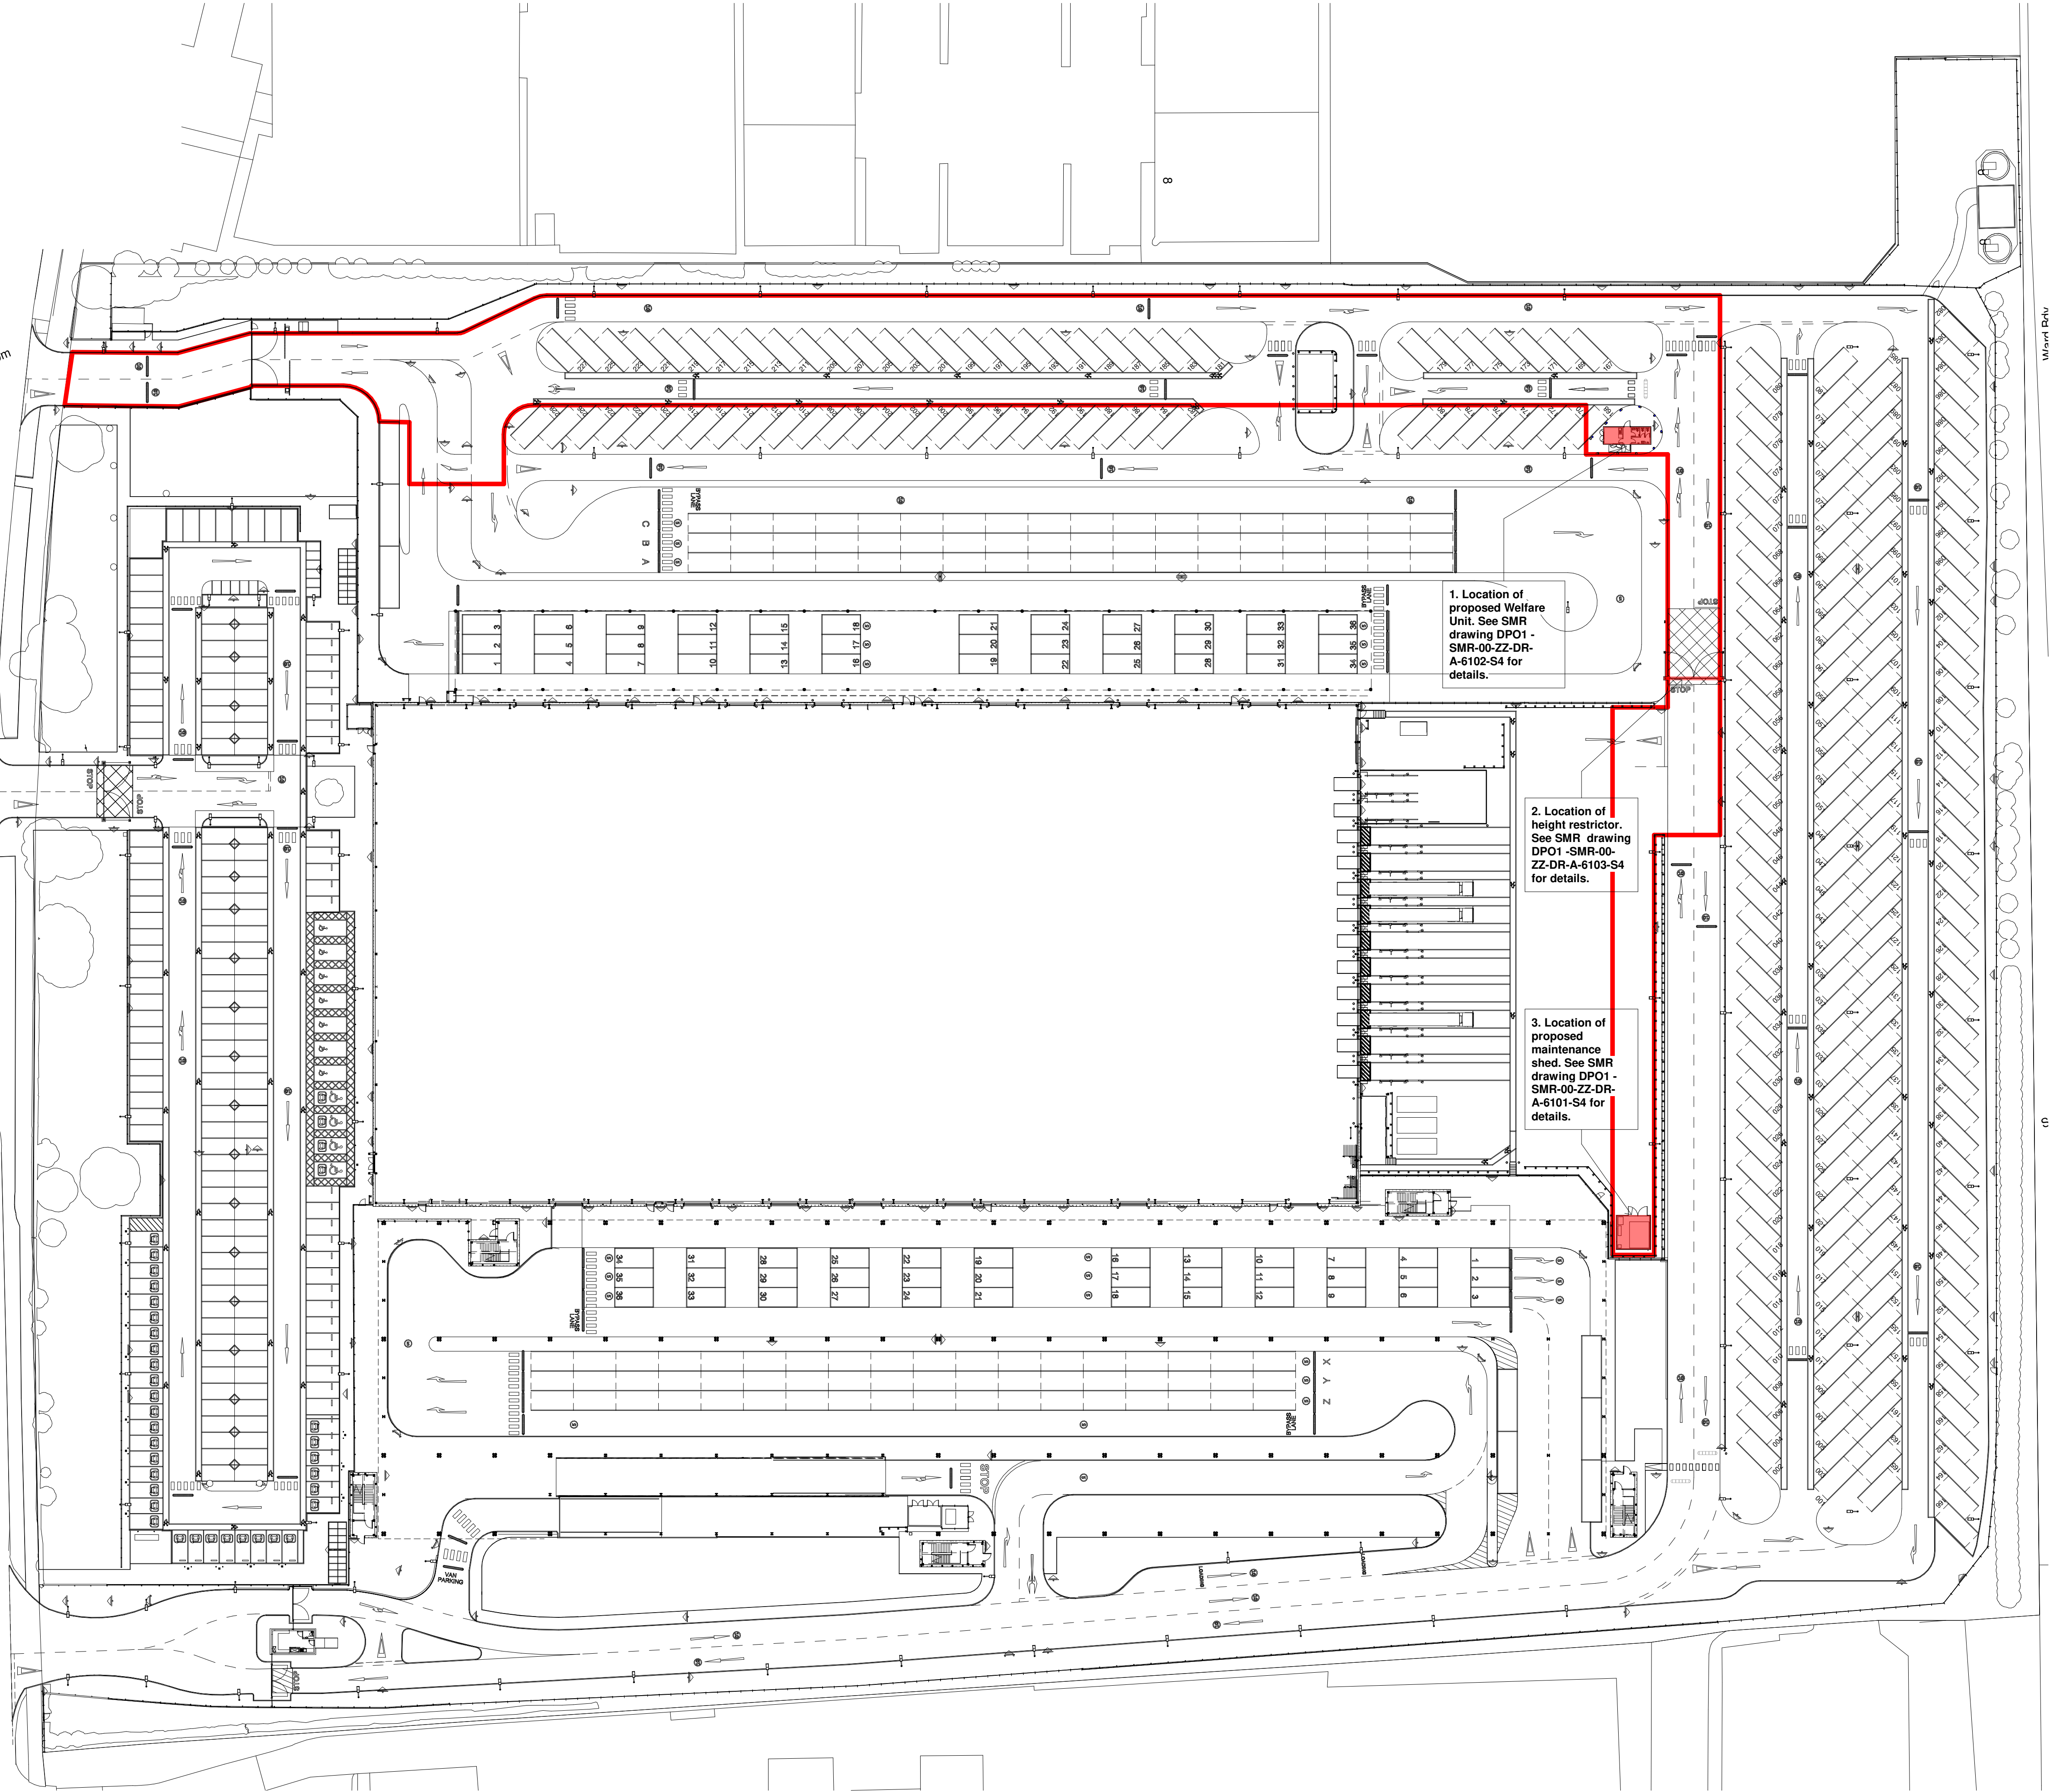


 

SITE PLAN
1 : 500

Architects are to be notified of any discrepancies.
Contractors must check all dimensions on site.
This drawing is subject to copyright laws and is for use on this project only.
This drawing is to be used solely for the information as titled only.
For other information refer to the latest revision of any cross referenced drawings.
To be read in conjunction with relevant design standards/protocols

This is a colour drawing. In order to ensure any subsequent reproduction is viewed correctly it should be printed in full colour.

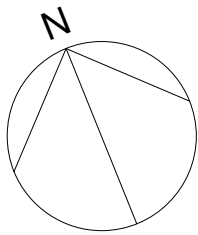

BUILDING AREAS		
	GIA	GEA
EXISTING	0.0 sq.m	0.0 sq.m
PROPOSED WELFARE UNIT	17.2 sq.m	20.0 sq.m
PROPOSED WINTER MODULE	24.9 sq.m	27.9 sq.m
TOTALS	42.1 sq.m	47.9 sq.m



APPLICATION BOUNDARY

P1	FIRST ISSUE	12.06.23	RP	RM
Rev	Description	Date	Dm	Ckd

Status
PLANNING

SMR

SMALLEY MARSEY RISPIN

ARCHITECTS

Floor 2 The Exchange Station Parade Harrogate HG1 1TS
01423 707 757 admin@smrarchitects.co.uk

Project

DPO1 - HAVANT, NEW LANE

Client



Drawing Title

ADDITIONAL EXTERNAL WORKS - SITE PLAN

Proj Ref	Origin	Zone	Level	Type	Role	Num	Status	Rev
DPO1 - SMR	- 00 - ZZ - DR - A - 2305	- S4 - P1						
SMR Job Ref	Sheet	Scale	Drawn					
7607-00-2305	A1	1 : 500	RP					