


Note:
Do not Scale from this Drawing (except for planning approval).
All dimensions are in millimetres and to be checked on site.
All Dimensions relating to subcontractors or suppliers work
must be checked and agreed between the main contractor and
the sub-contractors and suppliers.



PROPOSED FRONT ELEVATION
SCALE 1:100

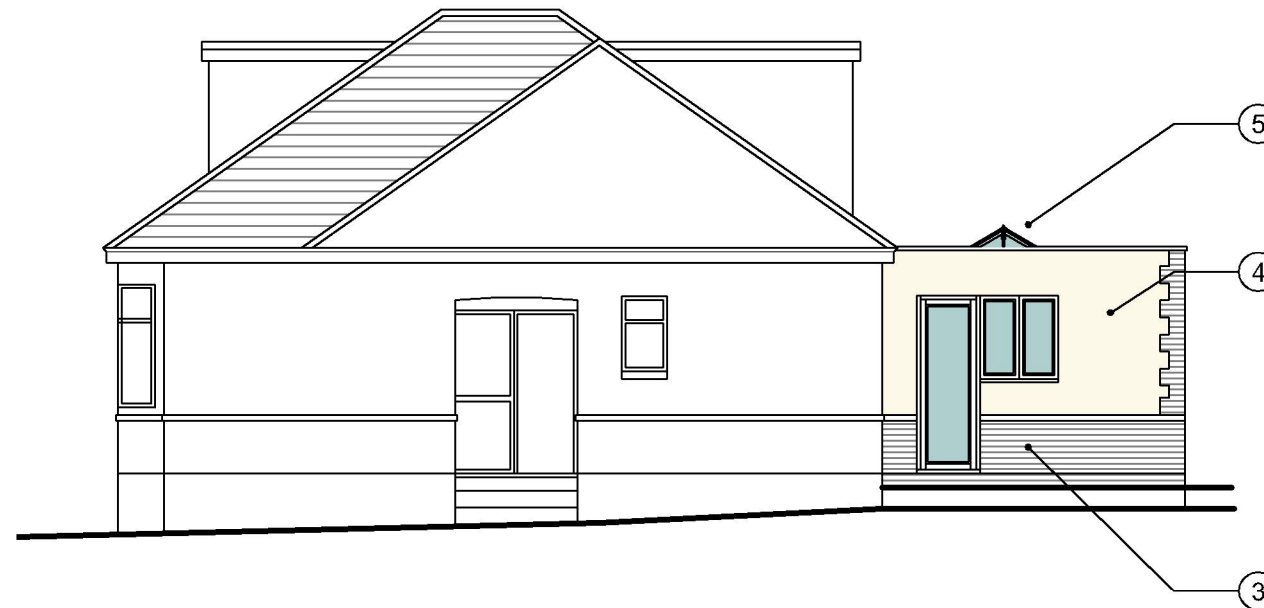


PROPOSED SIDE ELEVATION
SCALE 1:100

PROPOSED MATERIAL SCHEDULE:

1. parapet wall with coping stone.
2. facing brick quoin detail to corners.
3. facing brick with brick step detail to match existing.
4. through colour render finish to high level.
5. glazed roof light
6. white upvc french doors and fixed side lights.
7. facing brick work return wall abutting boundary.




PROPOSED REAR ELEVATION
SCALE 1:100

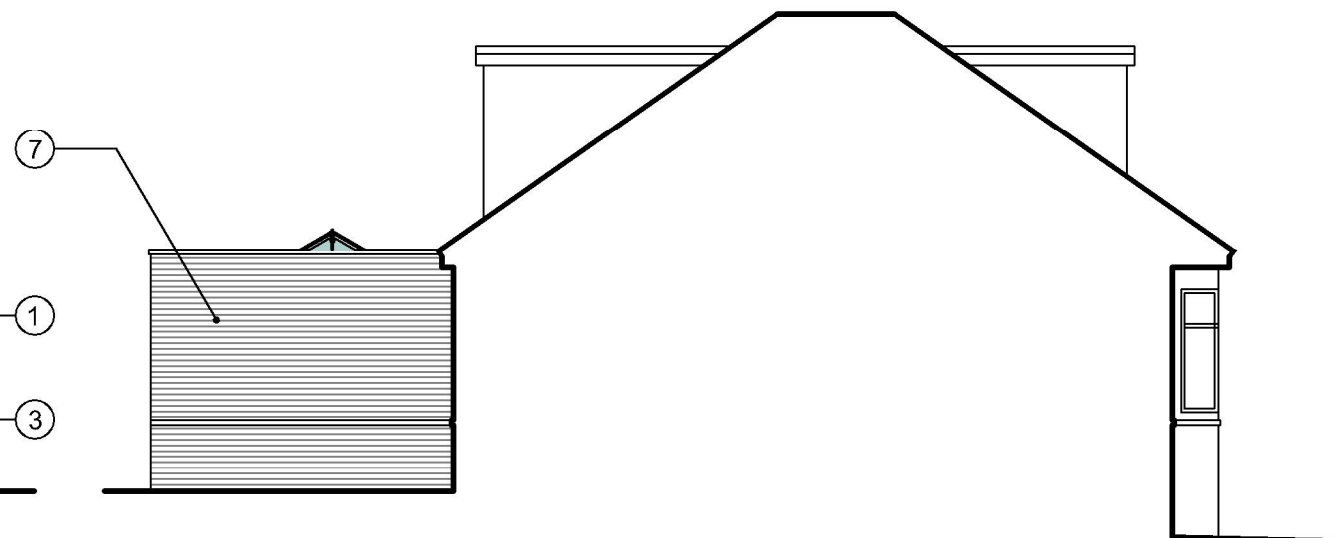


PROPOSED SIDE ELEVATION
SCALE 1:100

SCALE BAR 1:50

 

SCALE BAR 1:100

 

DRAWING TITLE - PLANNING APPLICATION - PROPOSED ELEVATIONS		DATE - March 2023	SCALE - 1:100 @ A3	grp architectural design t. 07747 011252 e. gavin.page77@gmail.com	
CLIENT - Mr & Mrs Dowdeswell, 49 Lone Valley, Widley, Hants.		DRN - gp	CHK - -	DRAWING REF - 23225 PL301	Rev A