



FRONT ELEVATION

SIDE ELEVATION

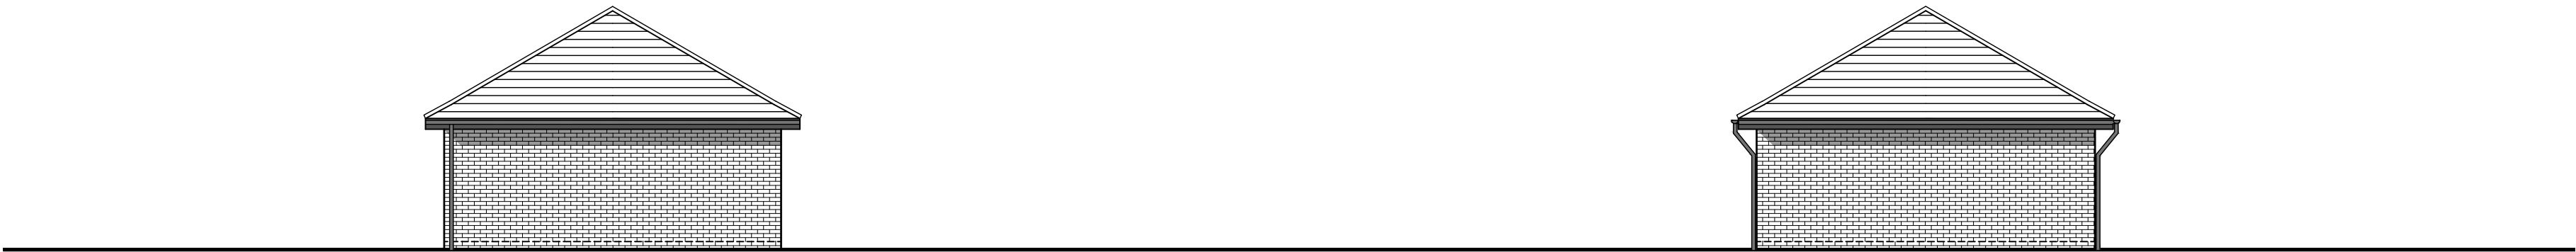

REAR ELEVATION

SIDE ELEVATION

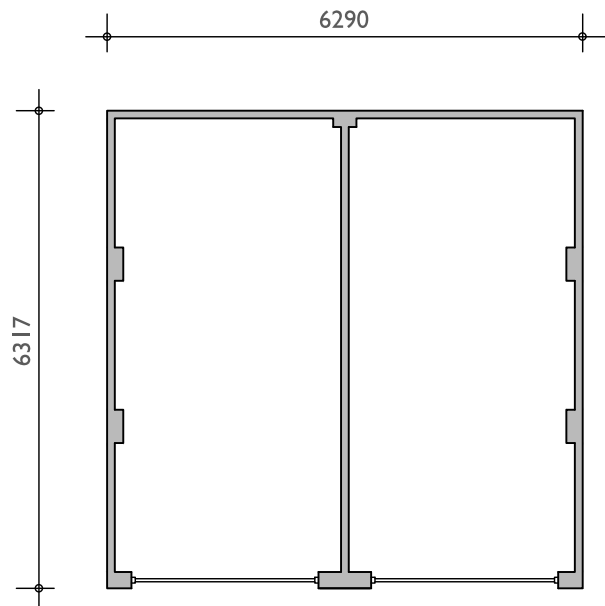

FLOOR PLAN

Housetype Name: GARAGES			
Occupancy:			
Gross Area ft²:	Gross Area m²:	Net Area ft²:	Net Area m²:

For Colours of Material See External Finishes Layout (CB_62_265_008)	
Primary Material:	STRETCHER BOND MASONRY BRICKWORK.
Feature Material:	
Architectural Detail:	
Window & Door Frames:	
Fascia, Soffit & Bargeboard:	BLACK UPVC BOXED EAVES ROOFING SYSTEM.
Architectural Ornaments:	
Guttering & Drainage:	BLACK UPVC DRAINAGE SYSTEM.

Plot Numbers:
540 & 541, 570 & 571, 574 & 575, 581 & 582, 587 & 588, 572 & 591, 595 & 596, 597 & 598,



Location Plan (Not to Scale)

Scale @ A1:

012345m

Scale 1:100

Rev	Date	Drawn	Checked

Project:

CAMPDOWN, PURBROOK, PORTSMOUTH

Title:

GARAGES
FLOOR PLANS & ELEVATIONS

Client:

Date: MAY 2023

Drawn by: RKDB

Checked by: BB

Drw No: CB_62_265_GAR_05

Rev:

COOPERBAILLIE

Cooper Baillie Limited - Connaught House, 24 Guildford Road, Bagshot, Surrey GU19 3JN - Telephone 01276 450039 - www.cooperbaillie.co.uk

The drawing and the works depicted on the drawings of Cooper Baillie Ltd, and may not be reproduced or stored in any retrieval system without the prior written permission of Cooper Baillie Ltd.