


- This drawing is copyrighted and is not to be reproduced without permission.
- Do not scale from drawing. All dimensions are in millimetres unless otherwise indicated.
- All dimensions to be checked prior to commencement of works.
- Discrepancies to be reported for confirmation.
- To be read in conjunction with all additional relevant drawings, specifications and manufacturer's instructions.
- All products identified are 'or similar approved'

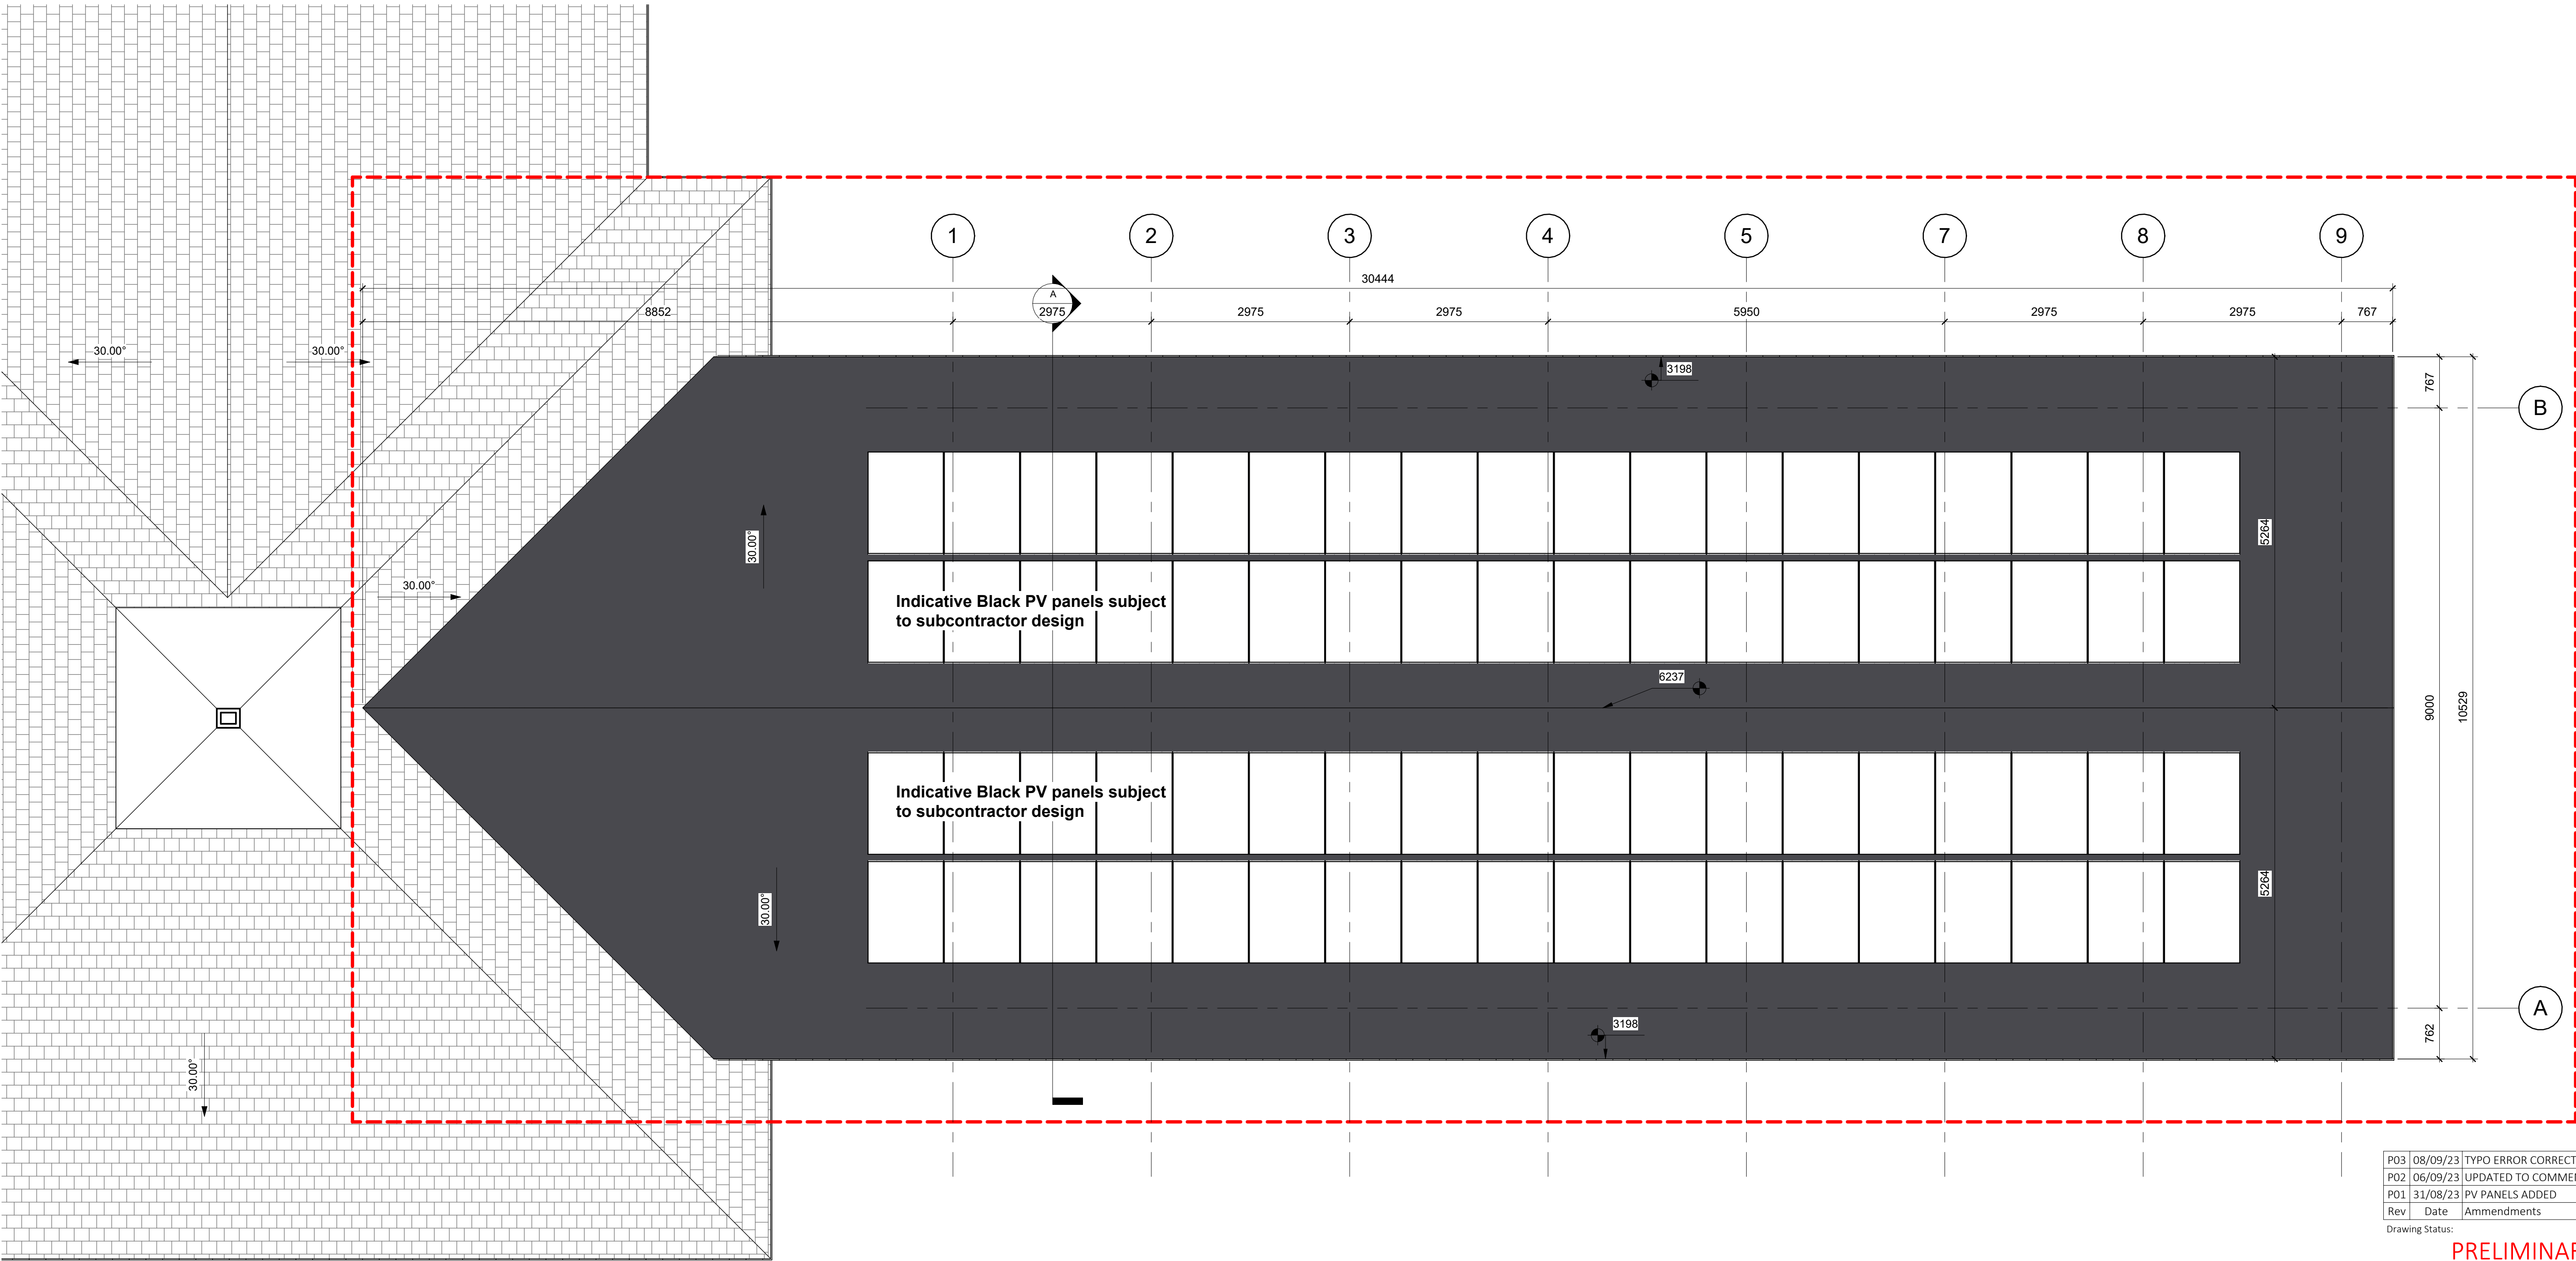

P03	08/09/23	TYPO ERROR CORRECTION	TI	HGC
P02	06/09/23	UPDATED TO COMMENTS	HGC	TI
P01	31/08/23	PV PANELS ADDED	TI	HGC
Rev	Date	Ammendments	By	Chk

Drawing Status:

PRELIMINARY

ORIENTATION PLAN

DRAWING KEY

- PROPOSED BUILDING ROOF
- EXISTING BUILDING ROOF
- PROPOSED BUILD FRAME
- PROPOSED SITE SIZE

	ROLLALONG PERMANENT OFFSITE CONSTRUCTION		
Rollalong Ltd. Woolsbridge Industrial Park, Three Legged Cross, Wimborne, Dorset. BH21 6SF www.rollalong.co.uk			
Project Title:		MDL MARINAS	
Drawing Title:			
ROOF PLAN			
Contract No.: 683418		Project / Production No.: 683418	
Drawing No.: 683418-MDL-GA-RLG-006			Rev. P03
Date: 14/11/2022		Scale: 1:50	
By: TI	Checked: Checker	Approved:	RS

C:\Tick\MDL Marinas - PLANNING 07.rvt