




1 PROPOSED GROUND FLOOR PLAN
Scale: 1:50

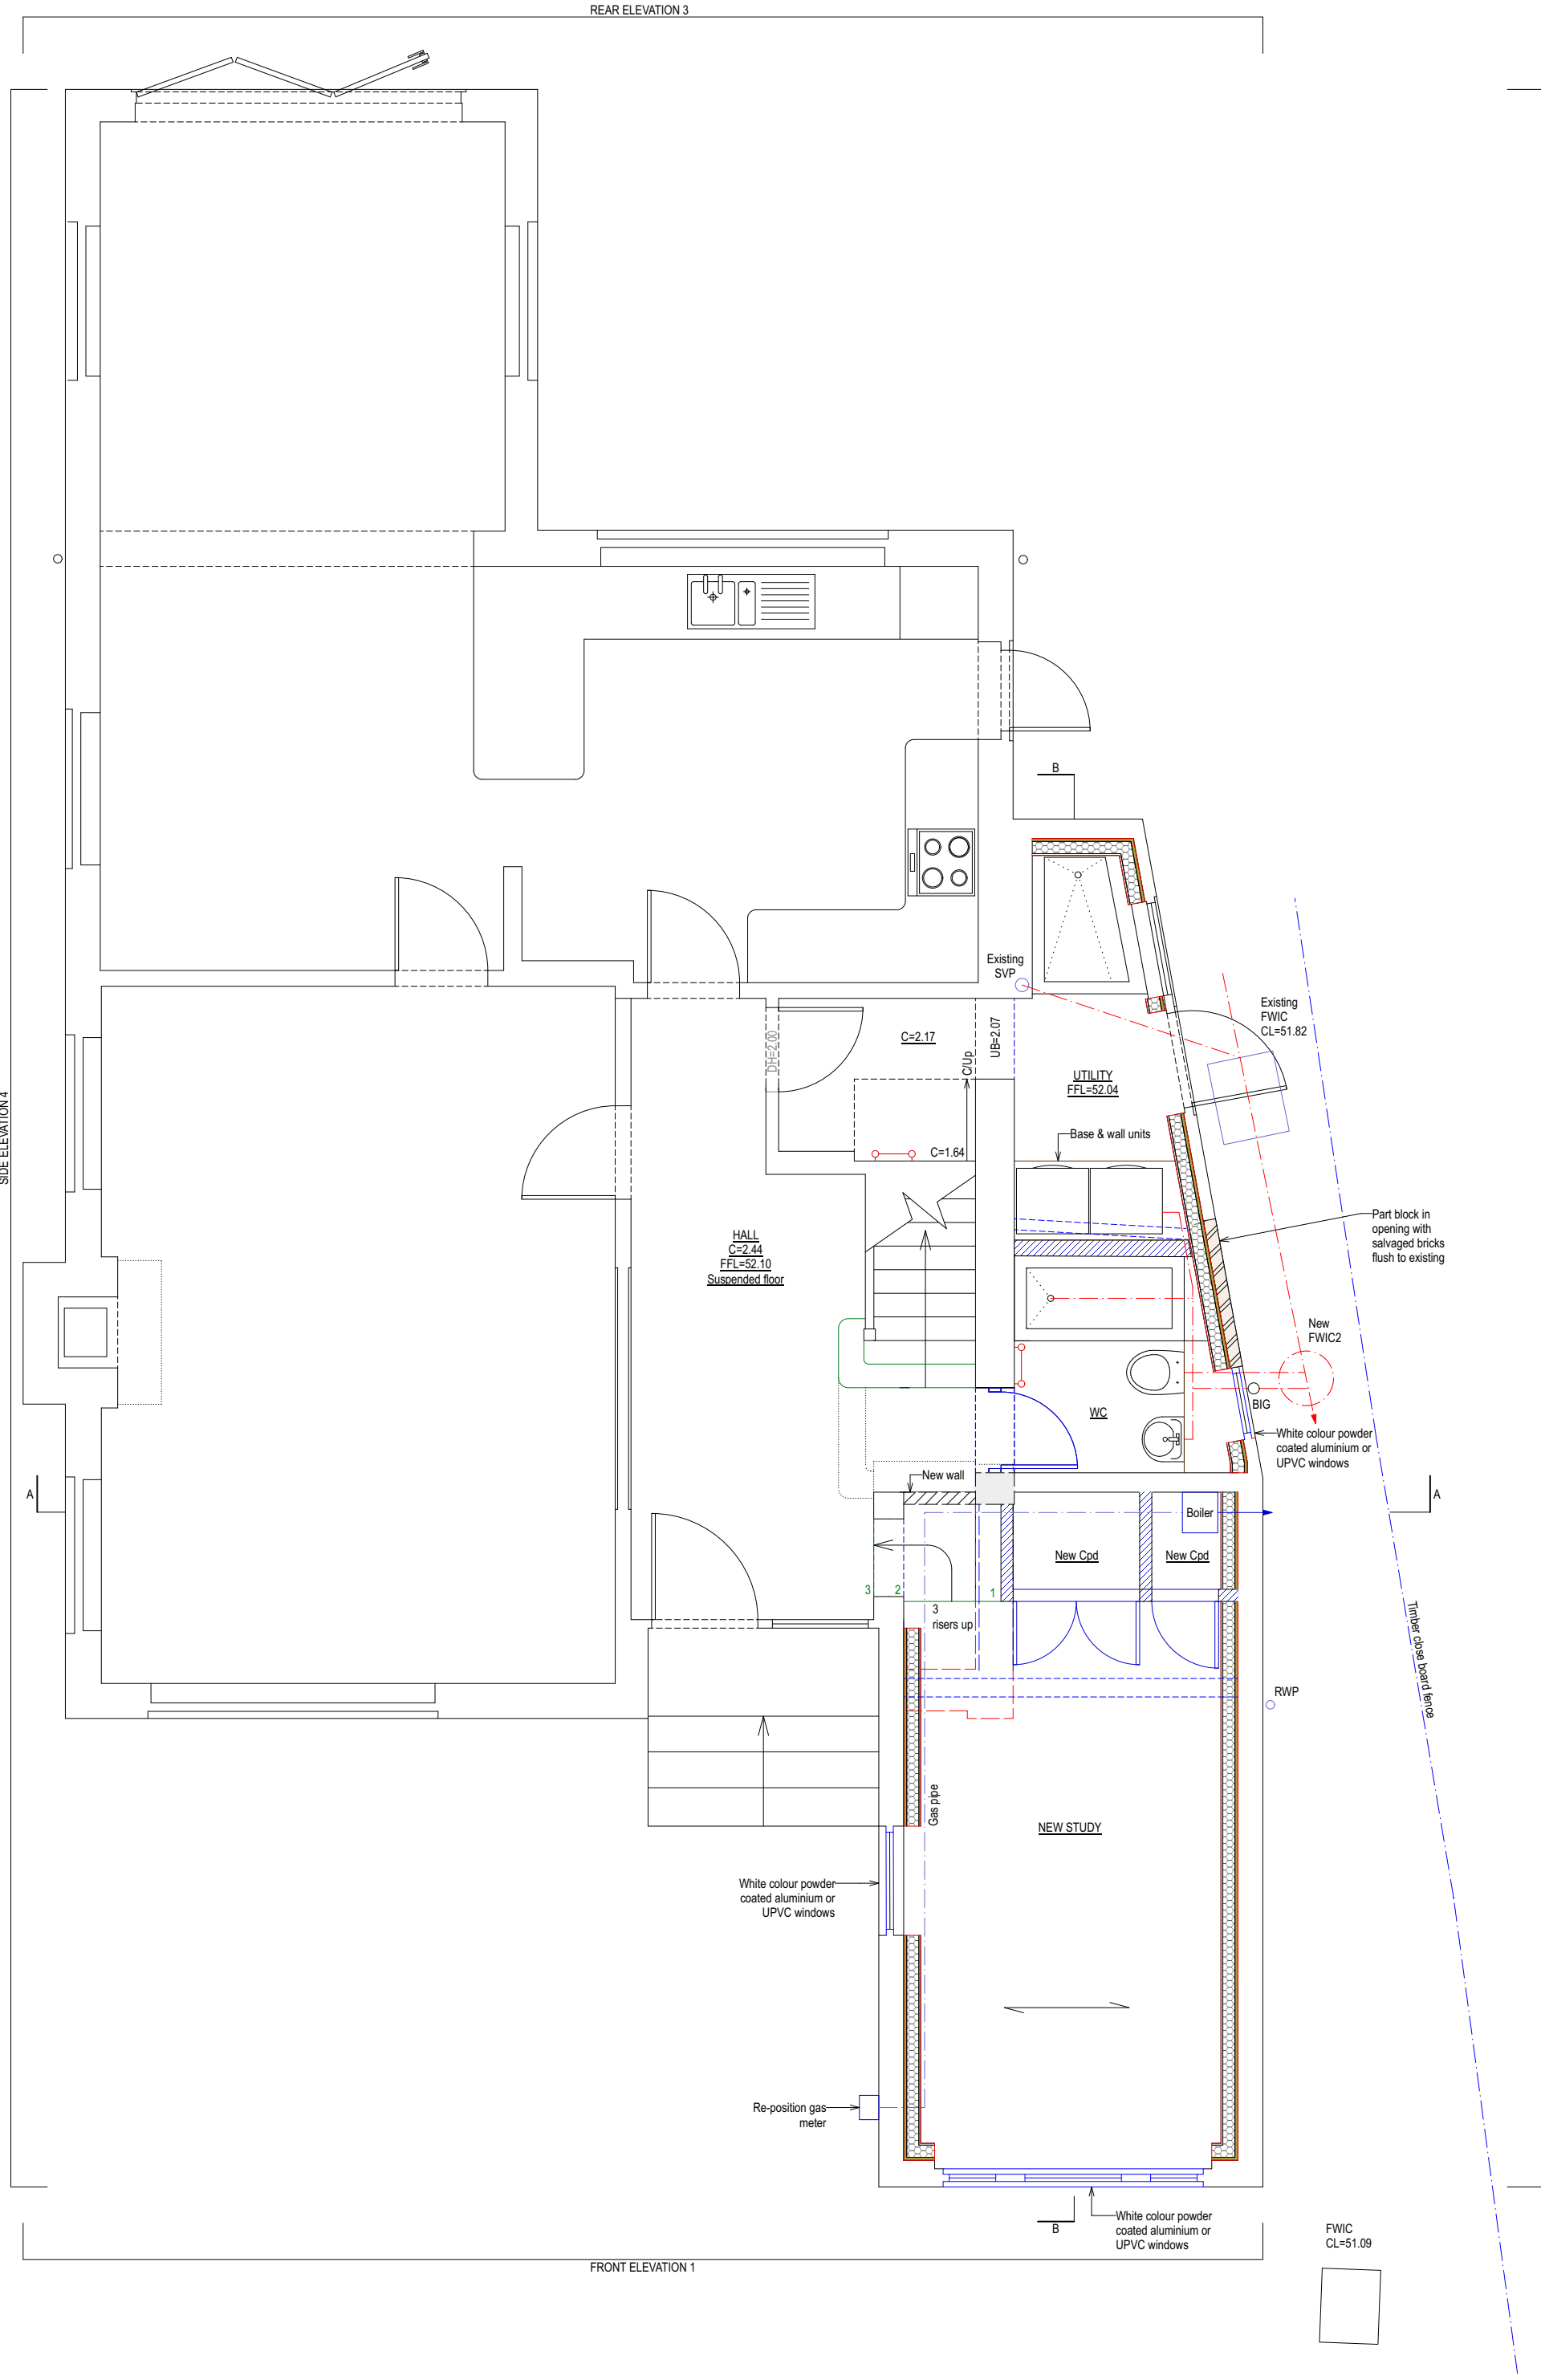

3 PROPOSED SECTION B-B
Scale: 1:50

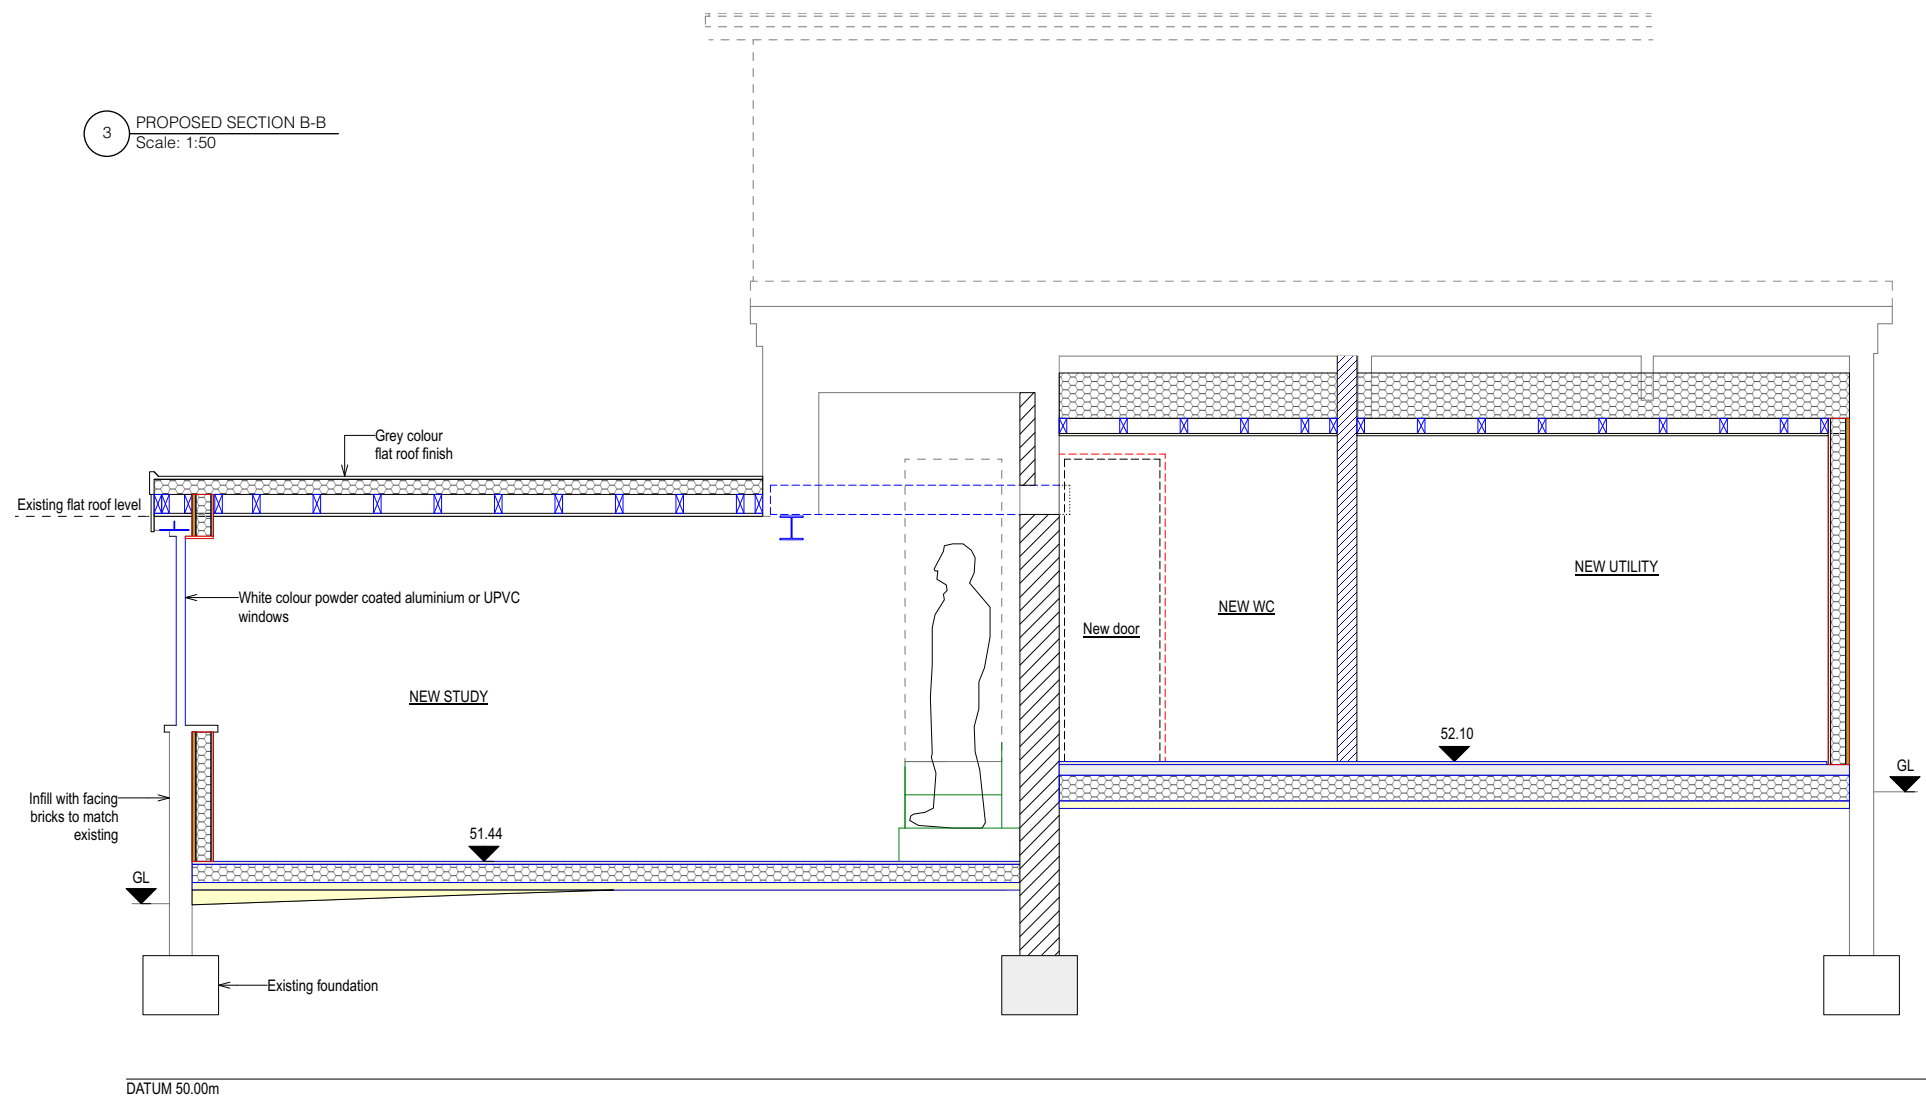


2 PROPOSED SECTION A-A
Scale: 1:50

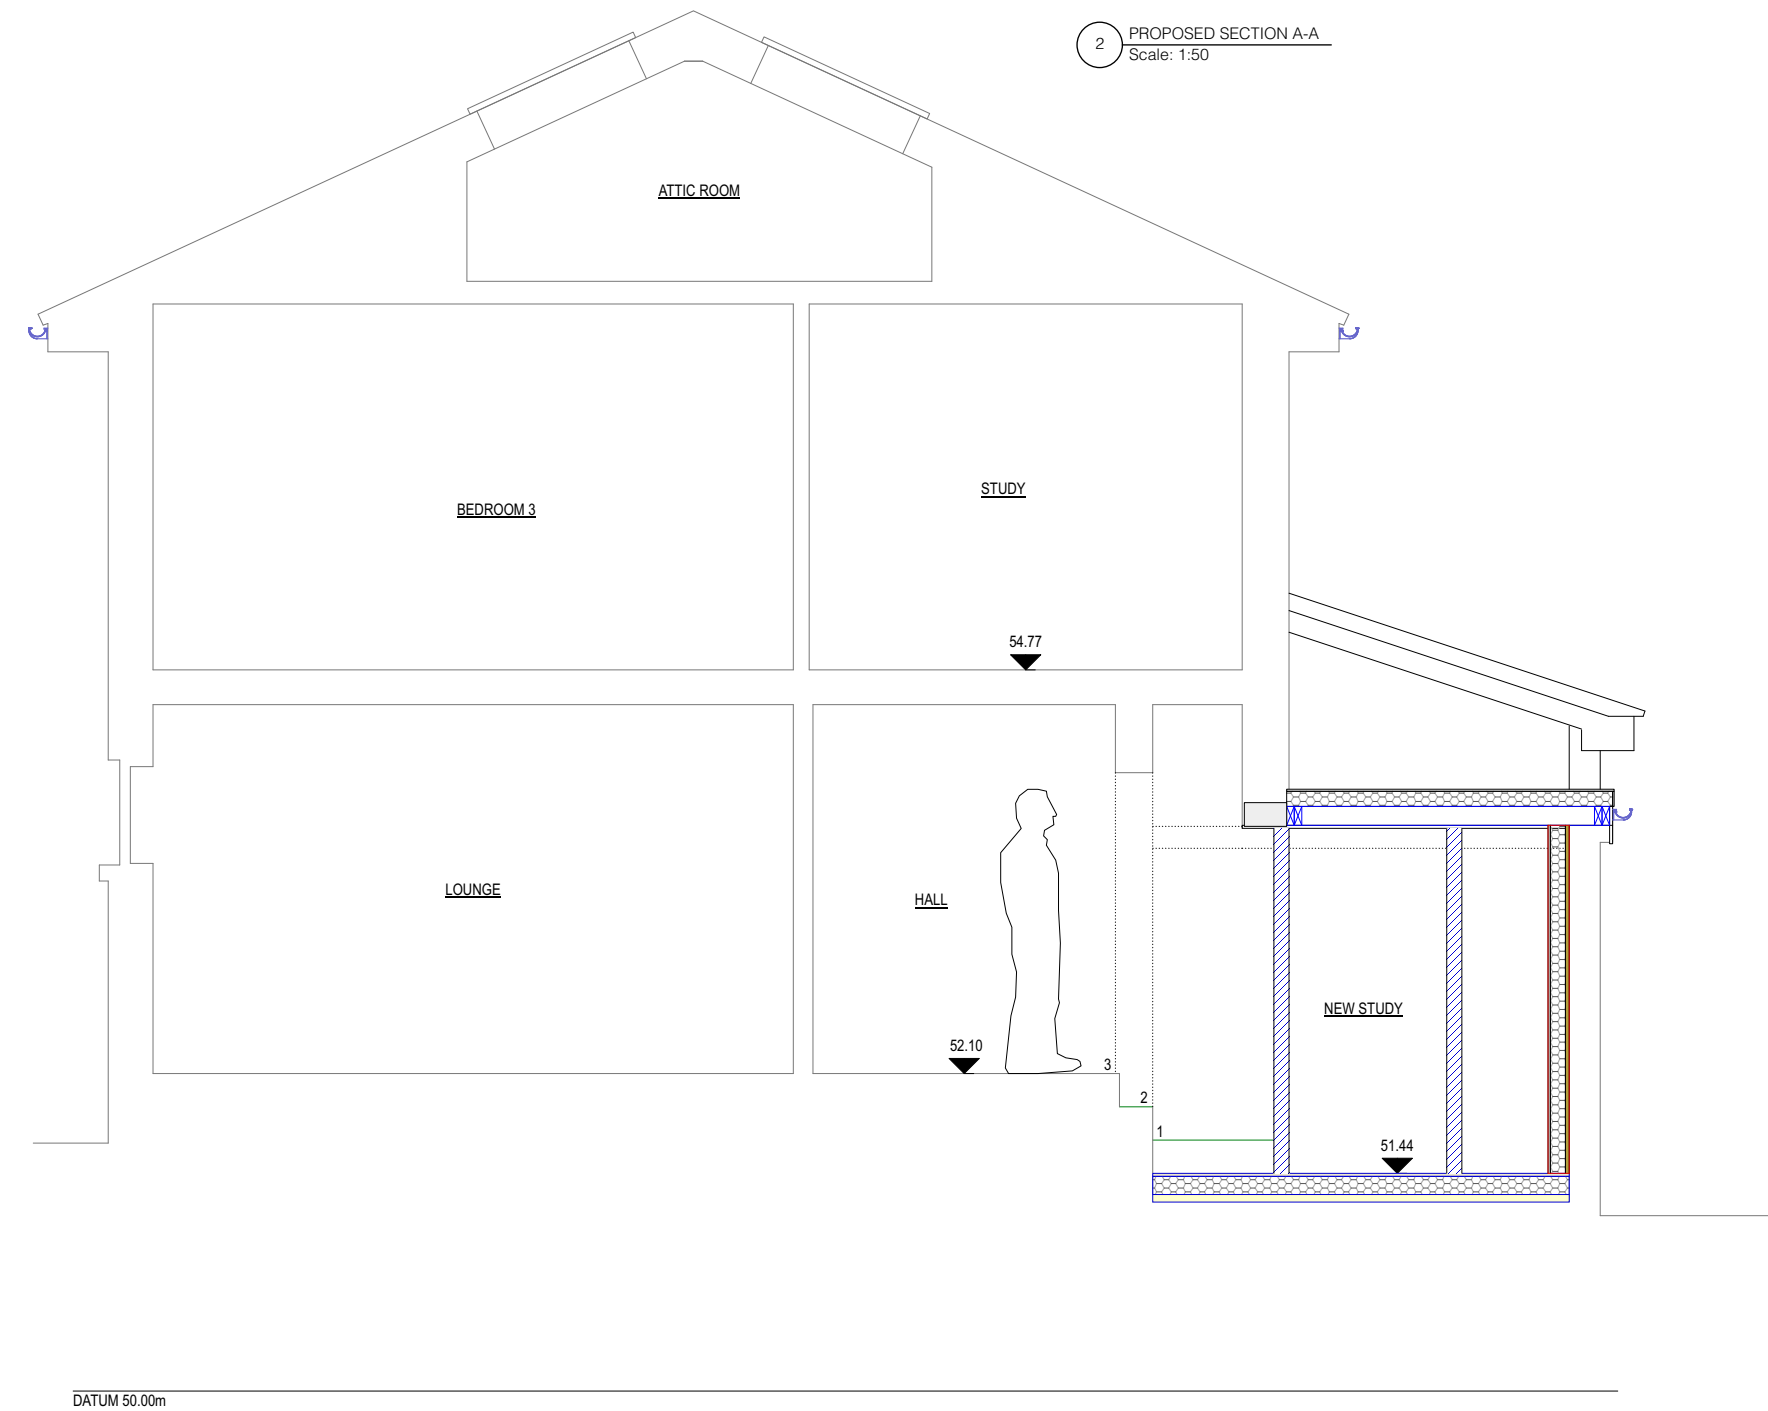


PROPOSED EXTERNAL MATERIALS
Clay facing bricks to match existing.
White colour powder coated aluminium or UPVC windows to match existing.
White colour powder coated aluminium or UPVC windows to match existing.
Black colour UPVC gutters and downpipes.
White colour UPVC fascia & soffits to match existing.
Dark grey flat roof finish.


PLANNING

 


5 PROPOSED FRONT ELEVATION 1
Scale: 1:100

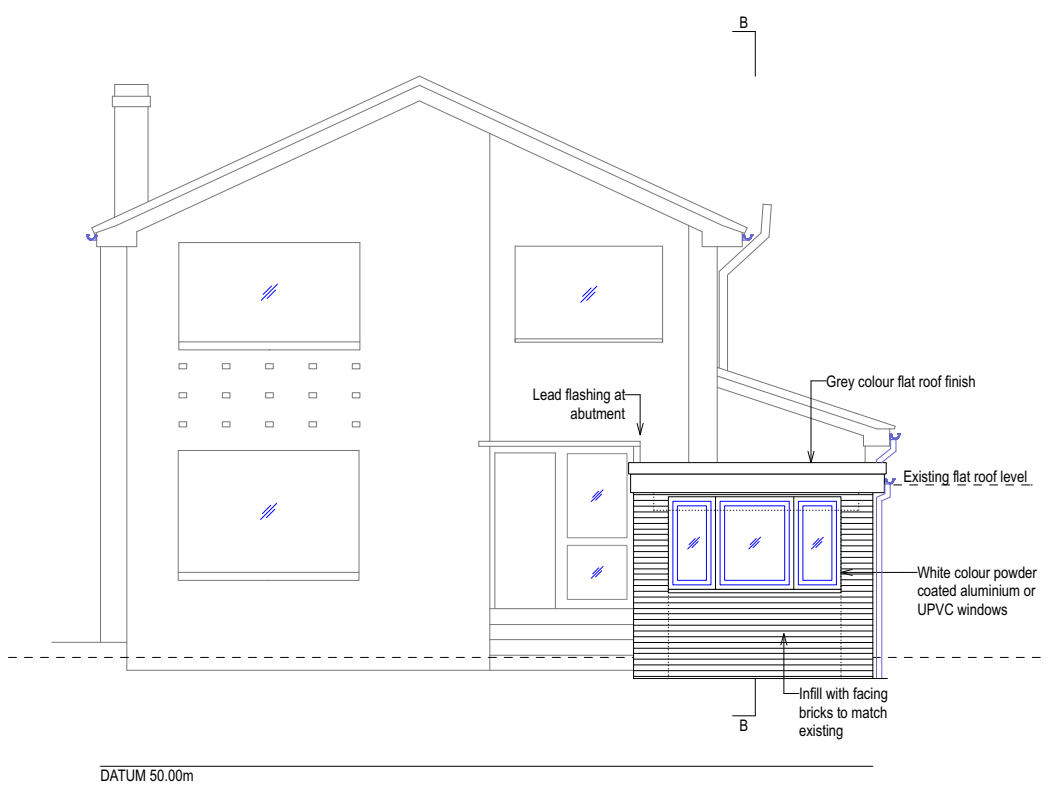

6 PROPOSED SIDE ELEVATION 2
Scale: 1:100

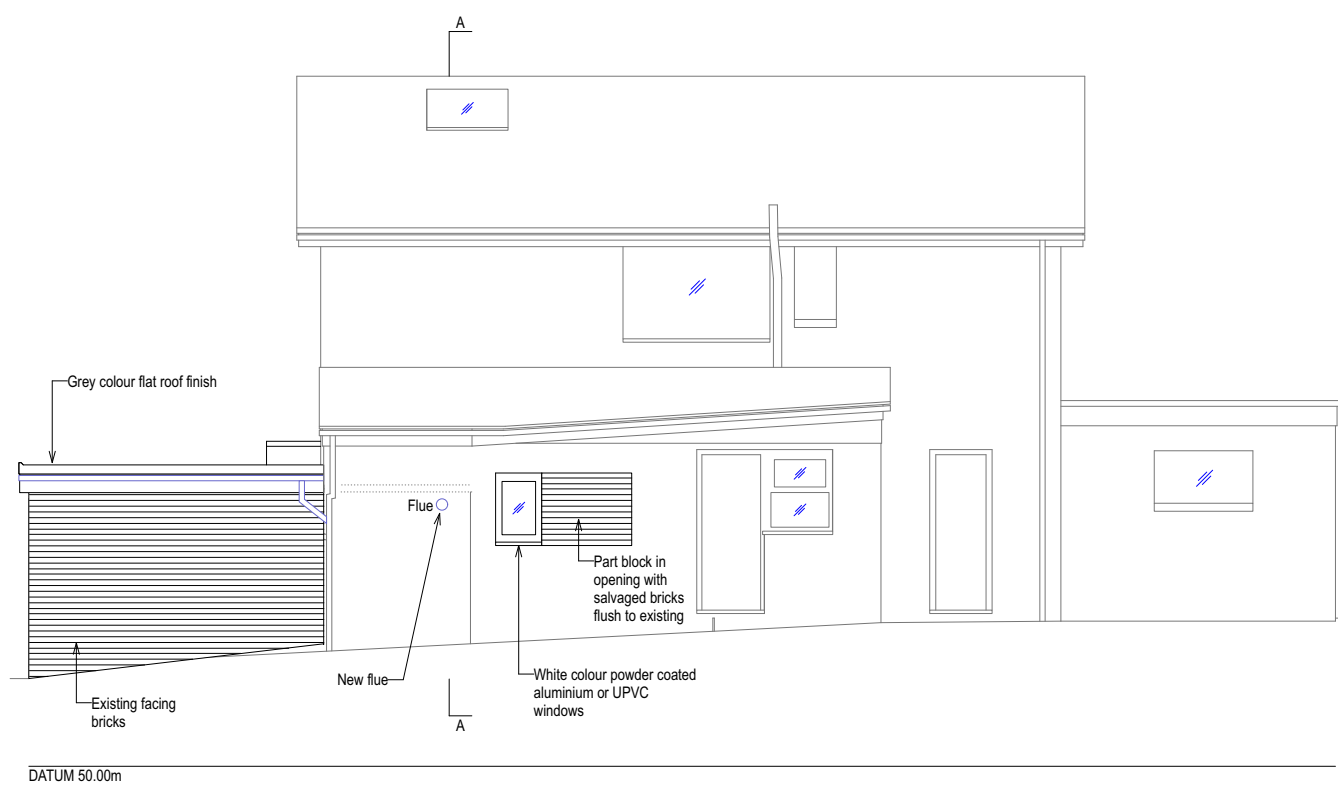

7 SIDE ELEVATION 4
Scale: 1:100

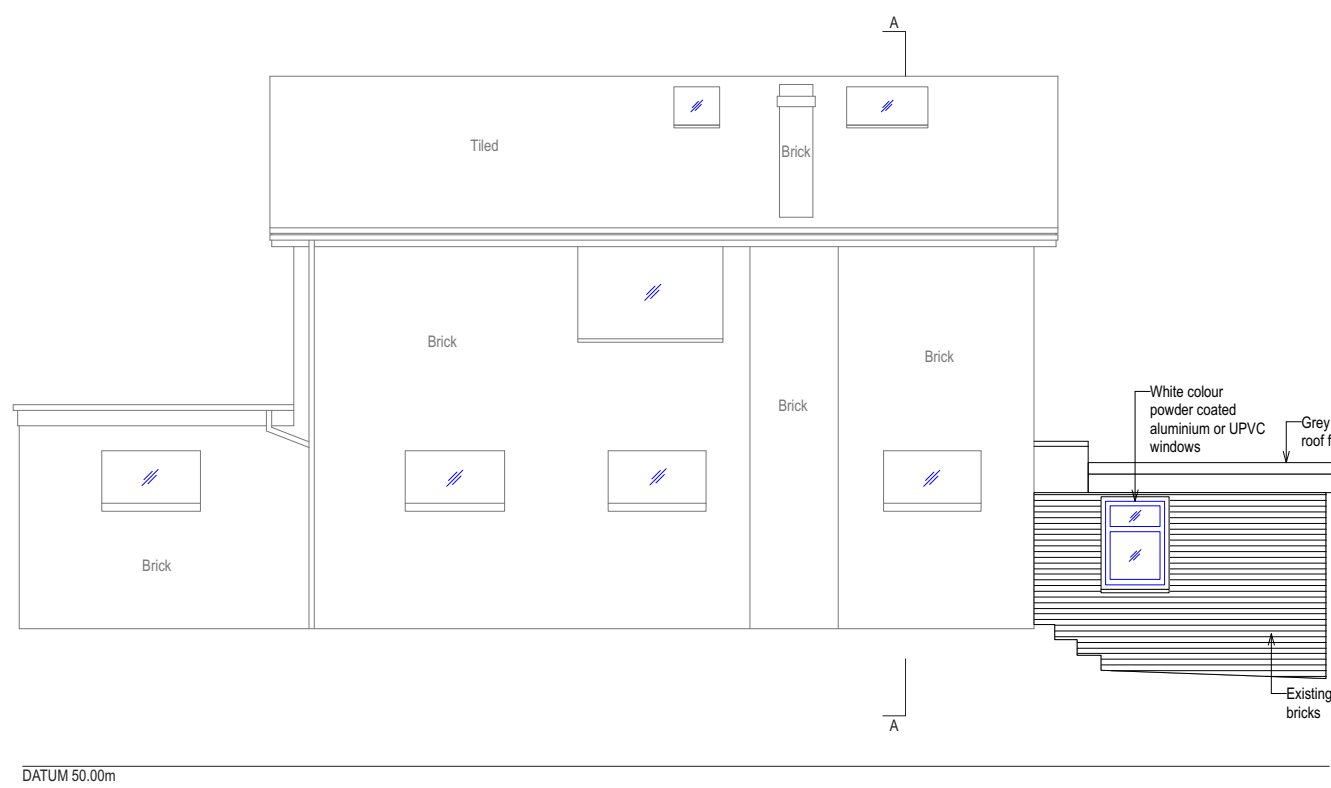

LEVEL DATUM	
Levels are based on Temporary Bench Mark (TBM) located on Station B. Value = 50.00m	
NOTES	
1. All dimensions and levels to be checked on site by contractor prior to fabrication/construction.	
2. This drawing is to be read in conjunction with all relevant consultant's and/or specialist's drawings and documents. Any discrepancies or variations are to be referred to SurveyCloud Ltd before the affected work commences.	
3. This drawing and the copyrights and patents therein are the property of SurveyCloud Ltd and may not be used or reproduced without prior consent.	
KEY	
A	Approximate
AB	Air Brick
AC	Arch Crown Height
AGG	Aggregate
AS	Arch Spring Height
Asph	Asphalt
B	Bolted
BB	Beltline Beacon
BH	Bonhole
Brick	Brick Pavers
BIG	Back Inset Gully
BRW	Brick Wall
BS	Bench Seat
C	Ceiling Height
Clap	Ceiling Slopes Up
CP	False Ceiling Height
CH	Castling Hatch
CL	Cover Level
Cob	Cobbles
Conc	Concrete
Coar	Crash Paving
Cpod	Cupboard
CPO	Concrete Post
CPS	Concrete Paving Slabs
CWT	Cold Water Tank
D	Depth (metres)
DC	Drainage Channel
DH	Door Head Height
DPC	Damp Proof Course
EL	Eaves Level
EP	Electric Pole
ER	Earth Rod
FB	Fixed Bollard
FFL	Finished Floor Level
FH	Fire Hydrant
FL	Flood Light
FP	Flag Pole
FPO	Fence Post
FRL	Flat Roof Level
FWC	Four Water IC
G	Gully
GM	Gas Meter
GP	Gas Pipe
GPO	Gate Post
H	Height (metres)
HB	Hinged Bollard
HWC	Hot Water Cylinder
IC	Inspection Cover
ID	Invert Depth
I	Invert Level
JB	Junction Box
KIS	Arch Inset Gully
L	Level
LB	Liter Bin
LP	Lamp Post
LTB	Lighting Bollard
MH	Manhole
MK	Marker Post
MPO	Manhole Post
NP	Name Plate
OH	Overhead Cable
CHB	Overhead Building
OCB	Overhead Electric Cable
CHT	Overhead Telecom Cable
FB	Foot Box
PM	Paving Meter
PO	Post
PWL	Parapet Wall Level
RB	Removable Bollard
RE	Roosting Eye
RG	Road Gully
RL	Ridge Level
RFP	Reflective Post
RS	Road Sign
RWP	Rainwater Pipe
SH	Window Sill to Head Height
SP	Soil Pipe
SSL	Structural Steel Level
STN	Survey Station
SVP	Soil Vent Pipe
SWC	Surface Water IC
T	Telephone Call Box
TFL	Top Fence Level
TL	Traffic Light
TLCB	Traffic Light Control Box
Tmasc	Tarmac
TP	Telegraph Pole
TRP	Trickle Paving
TPD	Timber Post
TWL	Top Wall Level
U	Unknown
UB	Underside of Beam Height
UBW	Underside of Boxing Height
UD	Underside of Ducting Height
UP	Underside of Pipe Height
US	Underside
UTL	Unable to Lift
VP	Vent Pipe
WAC	Window Arch Spring Height
WAS	Window Arch Spring Height
WH	Window Head Height
WL	Water Level
WM	Water Meter
WP	Water Pipe
WS	Window Sill Height
WSV	Water Stop Valve

Revision	Comment	Date
Client	MR & MRS BURNETT	
Project	40 BEDHAMPTON HILL HAWANT HAMPSHIRE PO9 3JW	
Title	PROPOSED PLANNING	
Drawing Number	SD22635-PP2.0	Revision
Scale	AS SHOWN	Status
Sheet Size	A1	PLANNING
Drawn By	DW	
Date	MAY 2023	
SURVEYCLOUD LTD		
Wimbor Ben Croydon Hampshire GU8 2JW		
Phone 07900 808 808 Office 01703 802 480 mail@surveycloud.co.uk www.surveycloud.co.uk		