



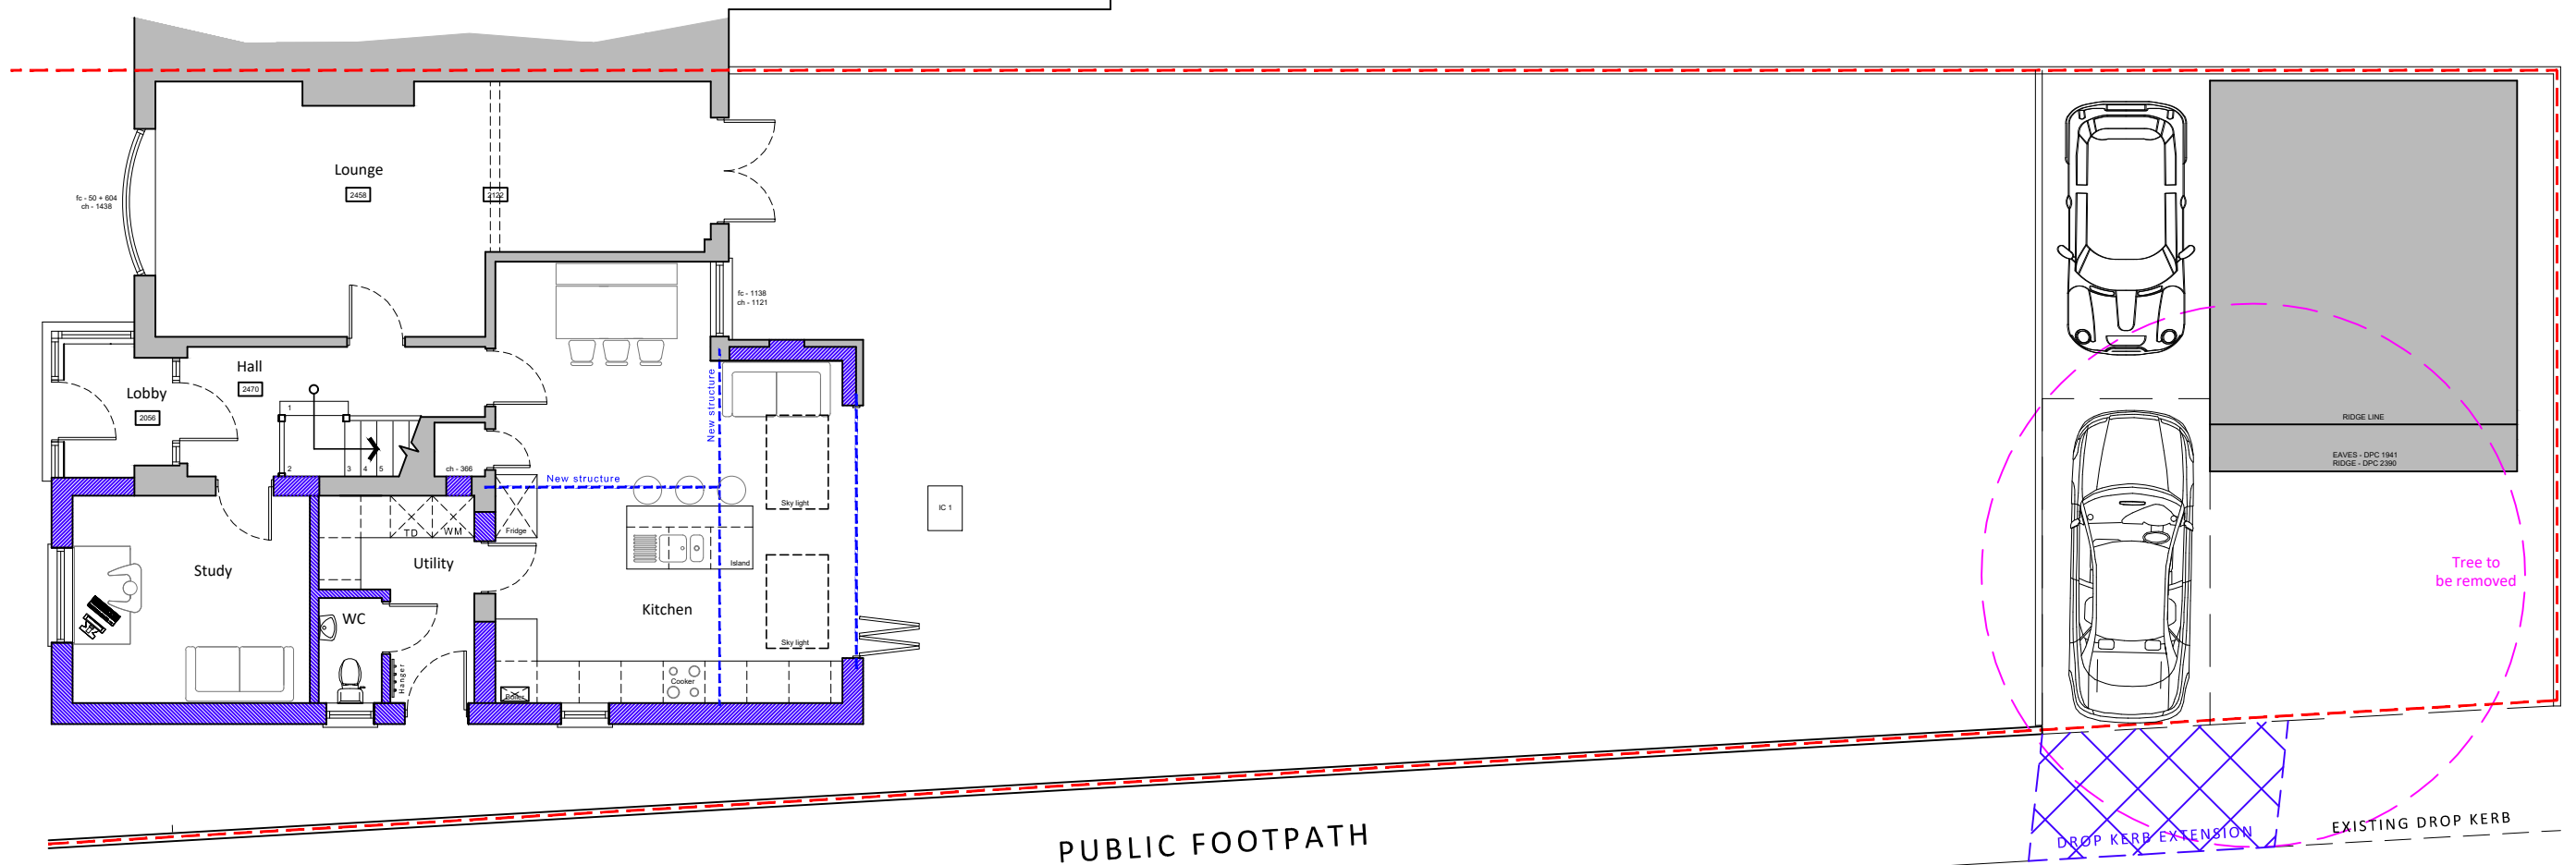

Proposed ground floor plan scale 1:100

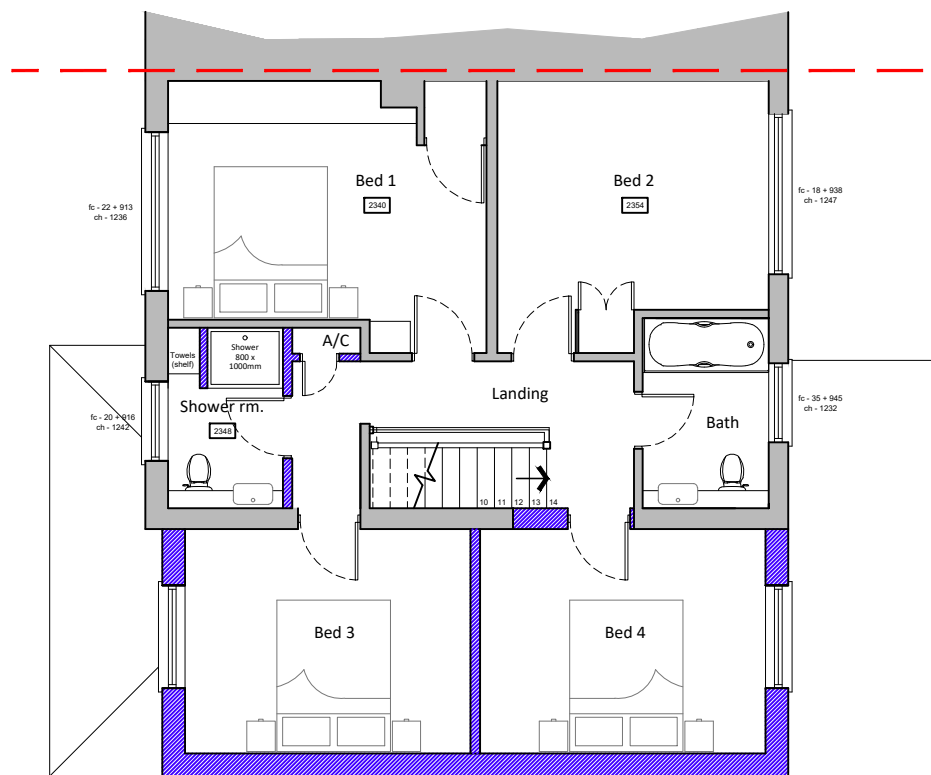

For
MR & MRS VOSPER

Project
PROPOSED REAR EXTENSION
AT 20 BELMONT GROVE,
BEDHAMPTON,
PO9 3PU

Title
PROPOSED FLOOR PLANS

Date	Drawn	Scale	Checked
APRIL 2023	JB	1:100 @ A3	-
Job Number	Drawing Number	Revision	
PL.696.23	-04	A	

Office Tel:
01243 933732

Email:
admin@jb-architecturedesign.com

Web:
www.jb-architecturedesign.com

