

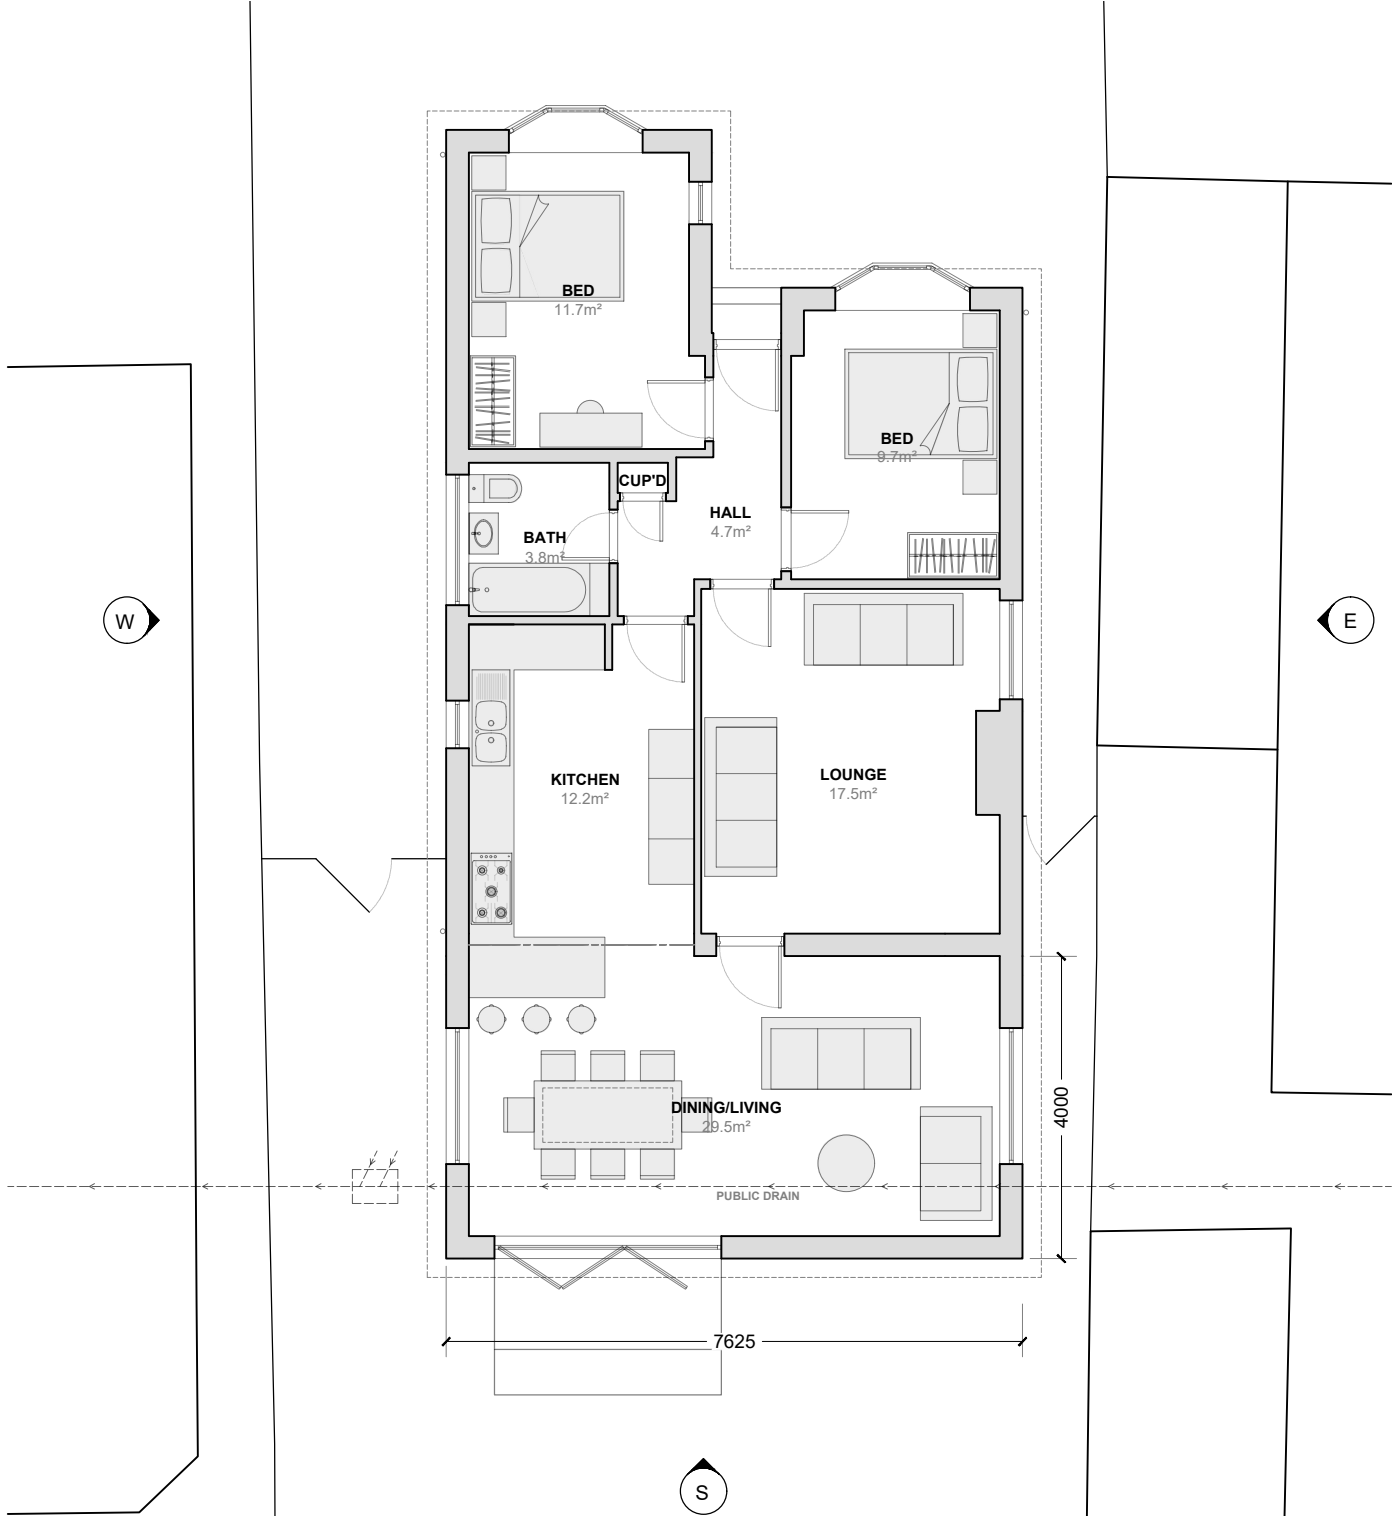
 


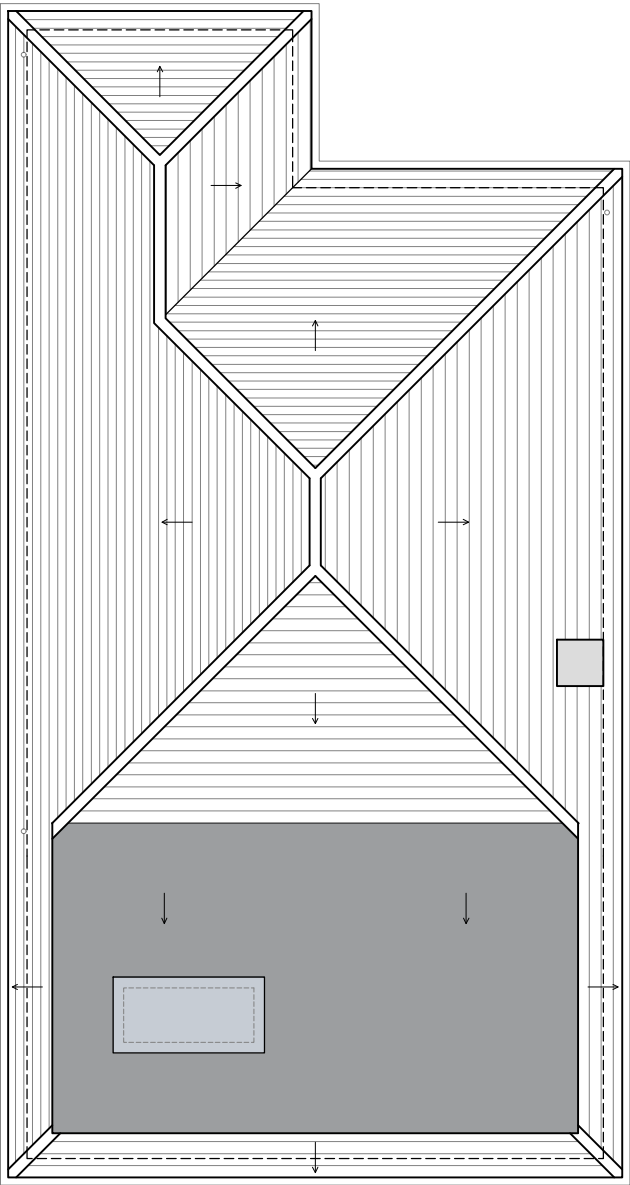

01 GROUND FLOOR PLAN
scale - 1:100

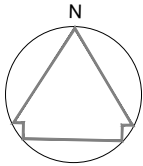

02 ROOF PLAN
scale - 1:100

THIS DRAWING IS THE COPYRIGHT OF ATP ARCHITECTURAL DESIGN AND IS NOT TO BE REPRODUCED IN ANY WAY WITHOUT PRIOR WRITTEN CONSENT. USE GIVEN DIMENSIONS OVER SCALING, DO NOT SCALE FROM THIS DRAWING UNLESS FOR LOCAL AUTHORITY PURPOSES. DIMENSIONS TO BE CHECKED ON SITE PRIOR TO WORKS WITH ANY DISCREPANCIES TO BE REPORTED IMMEDIATELY. THIS DRAWING SHOULD BE READ IN CONJUNCTION WITH OTHER CONSULTANT DRAWINGS, SPECIFICATIONS AND CALCULATIONS. THE CLIENT MUST ABIDE BY THE CONSTRUCTION DESIGN AND MANAGEMENT REGULATIONS 2015. THE BUILDING OWNER HAS A DUTY UNDER THE REQUIREMENTS OF THE PARTY WALL ACT 1996. ALL MATERIALS AND WORKMANSHIP MUST COMPLY WITH REGULATION 7 OF THE BUILDING REGULATIONS.

A EXTENSION REDUCED TO 4M, WINDOWS ADDED		TKP	2/6/23	CLIENT:	BEN SHARRATT	ADDRESS:	150 SUNNYMEAD DRIVE WATERLOOVILLE PO7 6BU	DRAWING NO:	PD.102	PROJECT NO:	23217	DATE:	02/06/2023
REV:	DESCRIPTION:	BY:	DATE:	PROJECT:	SINGLE STOREY REAR EXTENSION	TITLE:	PROPOSED FLOOR PLANS	SCALE AT A3:	1:100	DRAWN:	TKP	REVISION:	A
STATUS:		PLANNING											

 | ARCHITECTURAL DESIGN
24 BRIDGEMARY GROVE, GOSPORT, HAMPSHIRE, PO13 0UG
E:info@atpad.co.uk M:07590 762966 W:www.atpad.co.uk