


NOTES

THE CONTRACTOR IS RESPONSIBLE FOR CHECKING ALL DIMENSIONS AND NOTIFYING ALL DISCREPANCIES TO THE DESIGNER.

USE FIGURED DIMENSIONS IN PREFERENCE TO SCALED DIMENSIONS.

ALL WORK TO BE IN ACCORDANCE WITH CURRENT BUILDING REGULATIONS.

COPYRIGHT OF THIS DRAWING IS RESERVED BY G.I.A. LIMITED, AND IS ISSUED ON THE CONDITION THAT IT IS NOT COPIED, REPRODUCED OR DISCLOSED TO ANY THIRD PARTY EITHER WHOLLY OR IN PART WITHOUT THE CONSENT IN WRITING OF G.I.A. LIMITED.

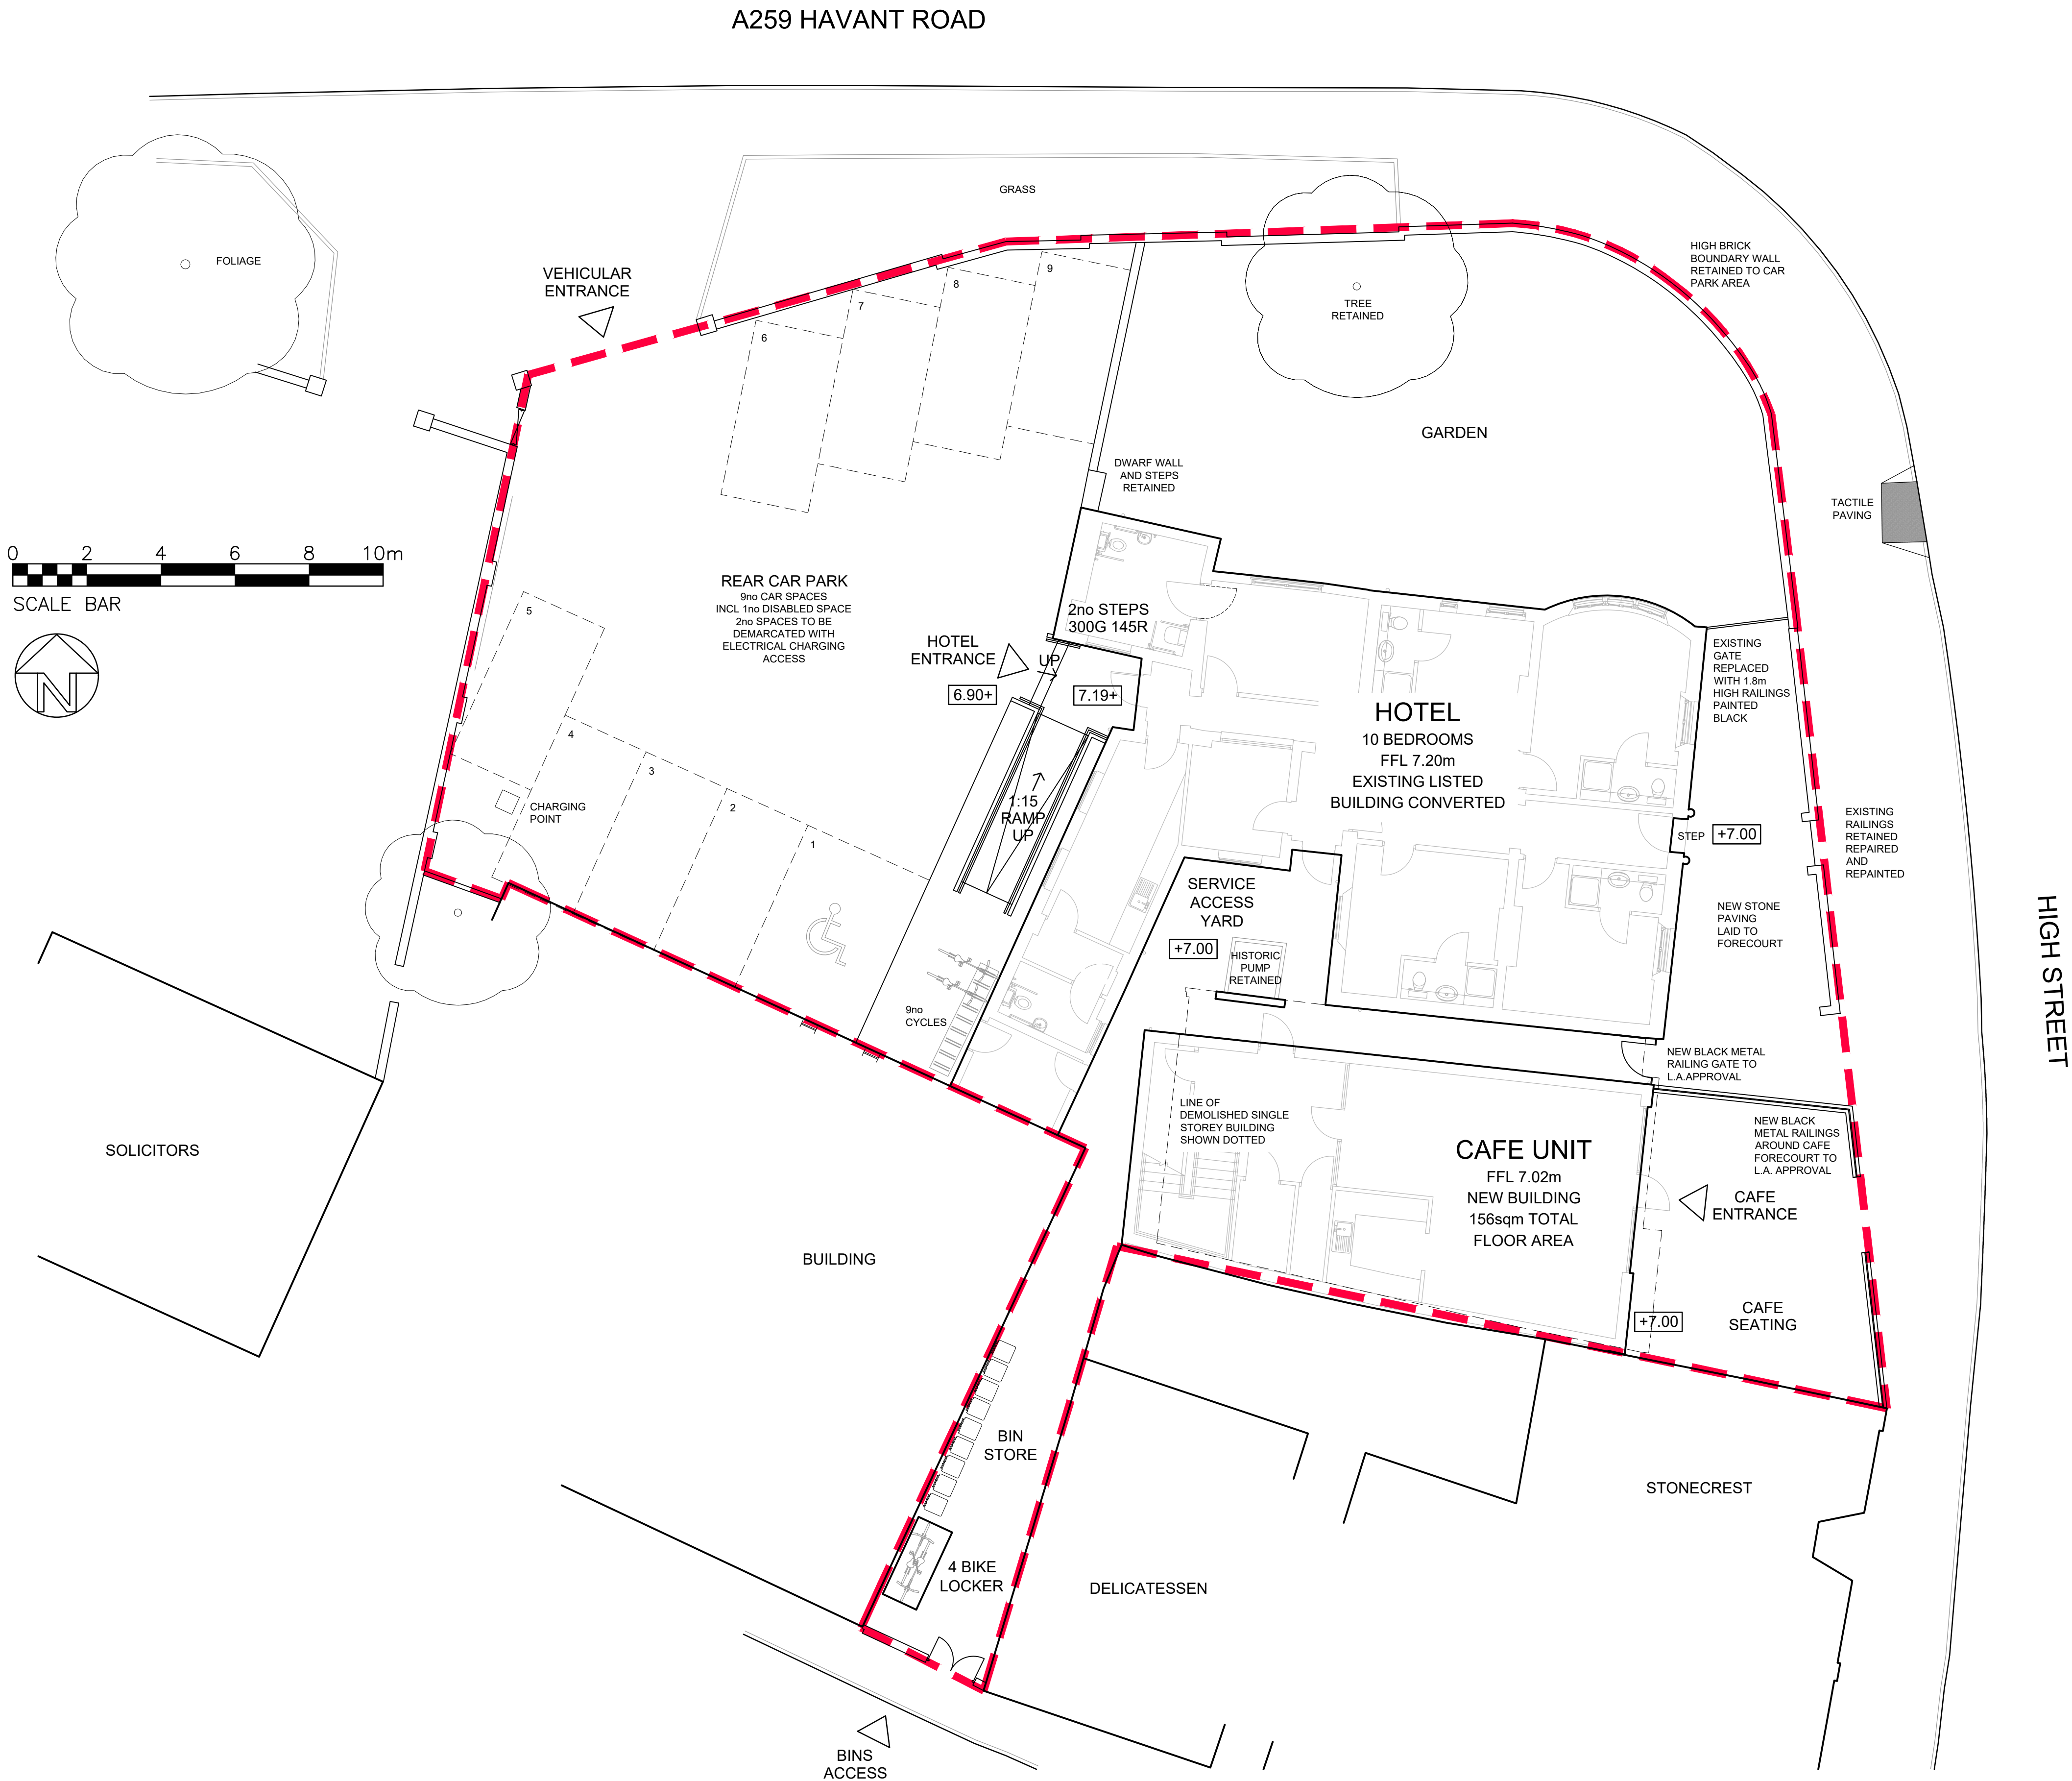

M	RAILINGS SHOWN TO CAFE AND GATE NOTED	03/07/23
L	RAMP RELOCATED TO AVOID WINDOWS	11/05/23
K	PARKING REVISED, GARDEN RETAINED	24/10/22
J	FLOOR PLANS ADDED	02/09/22
H	FLOOR PLAN REMOVED	02/09/22
G	CAFE USE SHOWN	01/09/22
F	HOTEL WALLS ADDED BACK TO FRONTAGE. PLANTERS ADDED.	31/08/22
E	BUILDINGS' INTERNAL LAYOUTS ADDED. CAR PARK GATE REMOVED	25/08/22
D	PARKING SHOWN IN FORECOURT. BIKE STORE ADDED IN ALLEYWAY, CYCLE STANDS RELOCATED TO FORECOURT	23/08/22
C	TREE REMOVAL SHOWN. MOTORCYCLE SPACE ADDED. CYCLES SPACES / STANDS ADDED.	10/08/22
B	NOTES ADDED. CAR PARK GATE ADDED. CAR PARK REDESIGNED. ELECTRIC POINTS ADDED. RAMP RELOCATED. CAFE FORECOURT SEATING AREA ADDED. HISTORIC PUMP ADDED. GREEN WALL ADDED.	17/06/22
A	BIN STORE RELOCATED AND PARKING SPACES INCREASED	15/06/22

REV	DESCRIPTION	DATE
AMENDMENTS		
CLIENT		
BG DOODLES HOLDINGS LTD		
JOB		
EMSWORTH SURGERY CONVERSION P010 7DD		
DRAWING		
SITE PLAN AS PROPOSED		
JOB NO.	2992	DRAWING NO. 10 M
SCALE		
1:100 @ A1		
DRAWN BY	NAS	DATE JUNE 2022

GIA LTD, 3 Foxglove Park, Common Road, Dunnington, York, YO19 5RZ.
t 01904 481 480 f 01904 486 730 e design@gia.co.uk w www.gia.co.uk
INCORPORATED IN ENGLAND REG. NO. 2784136

GIA