



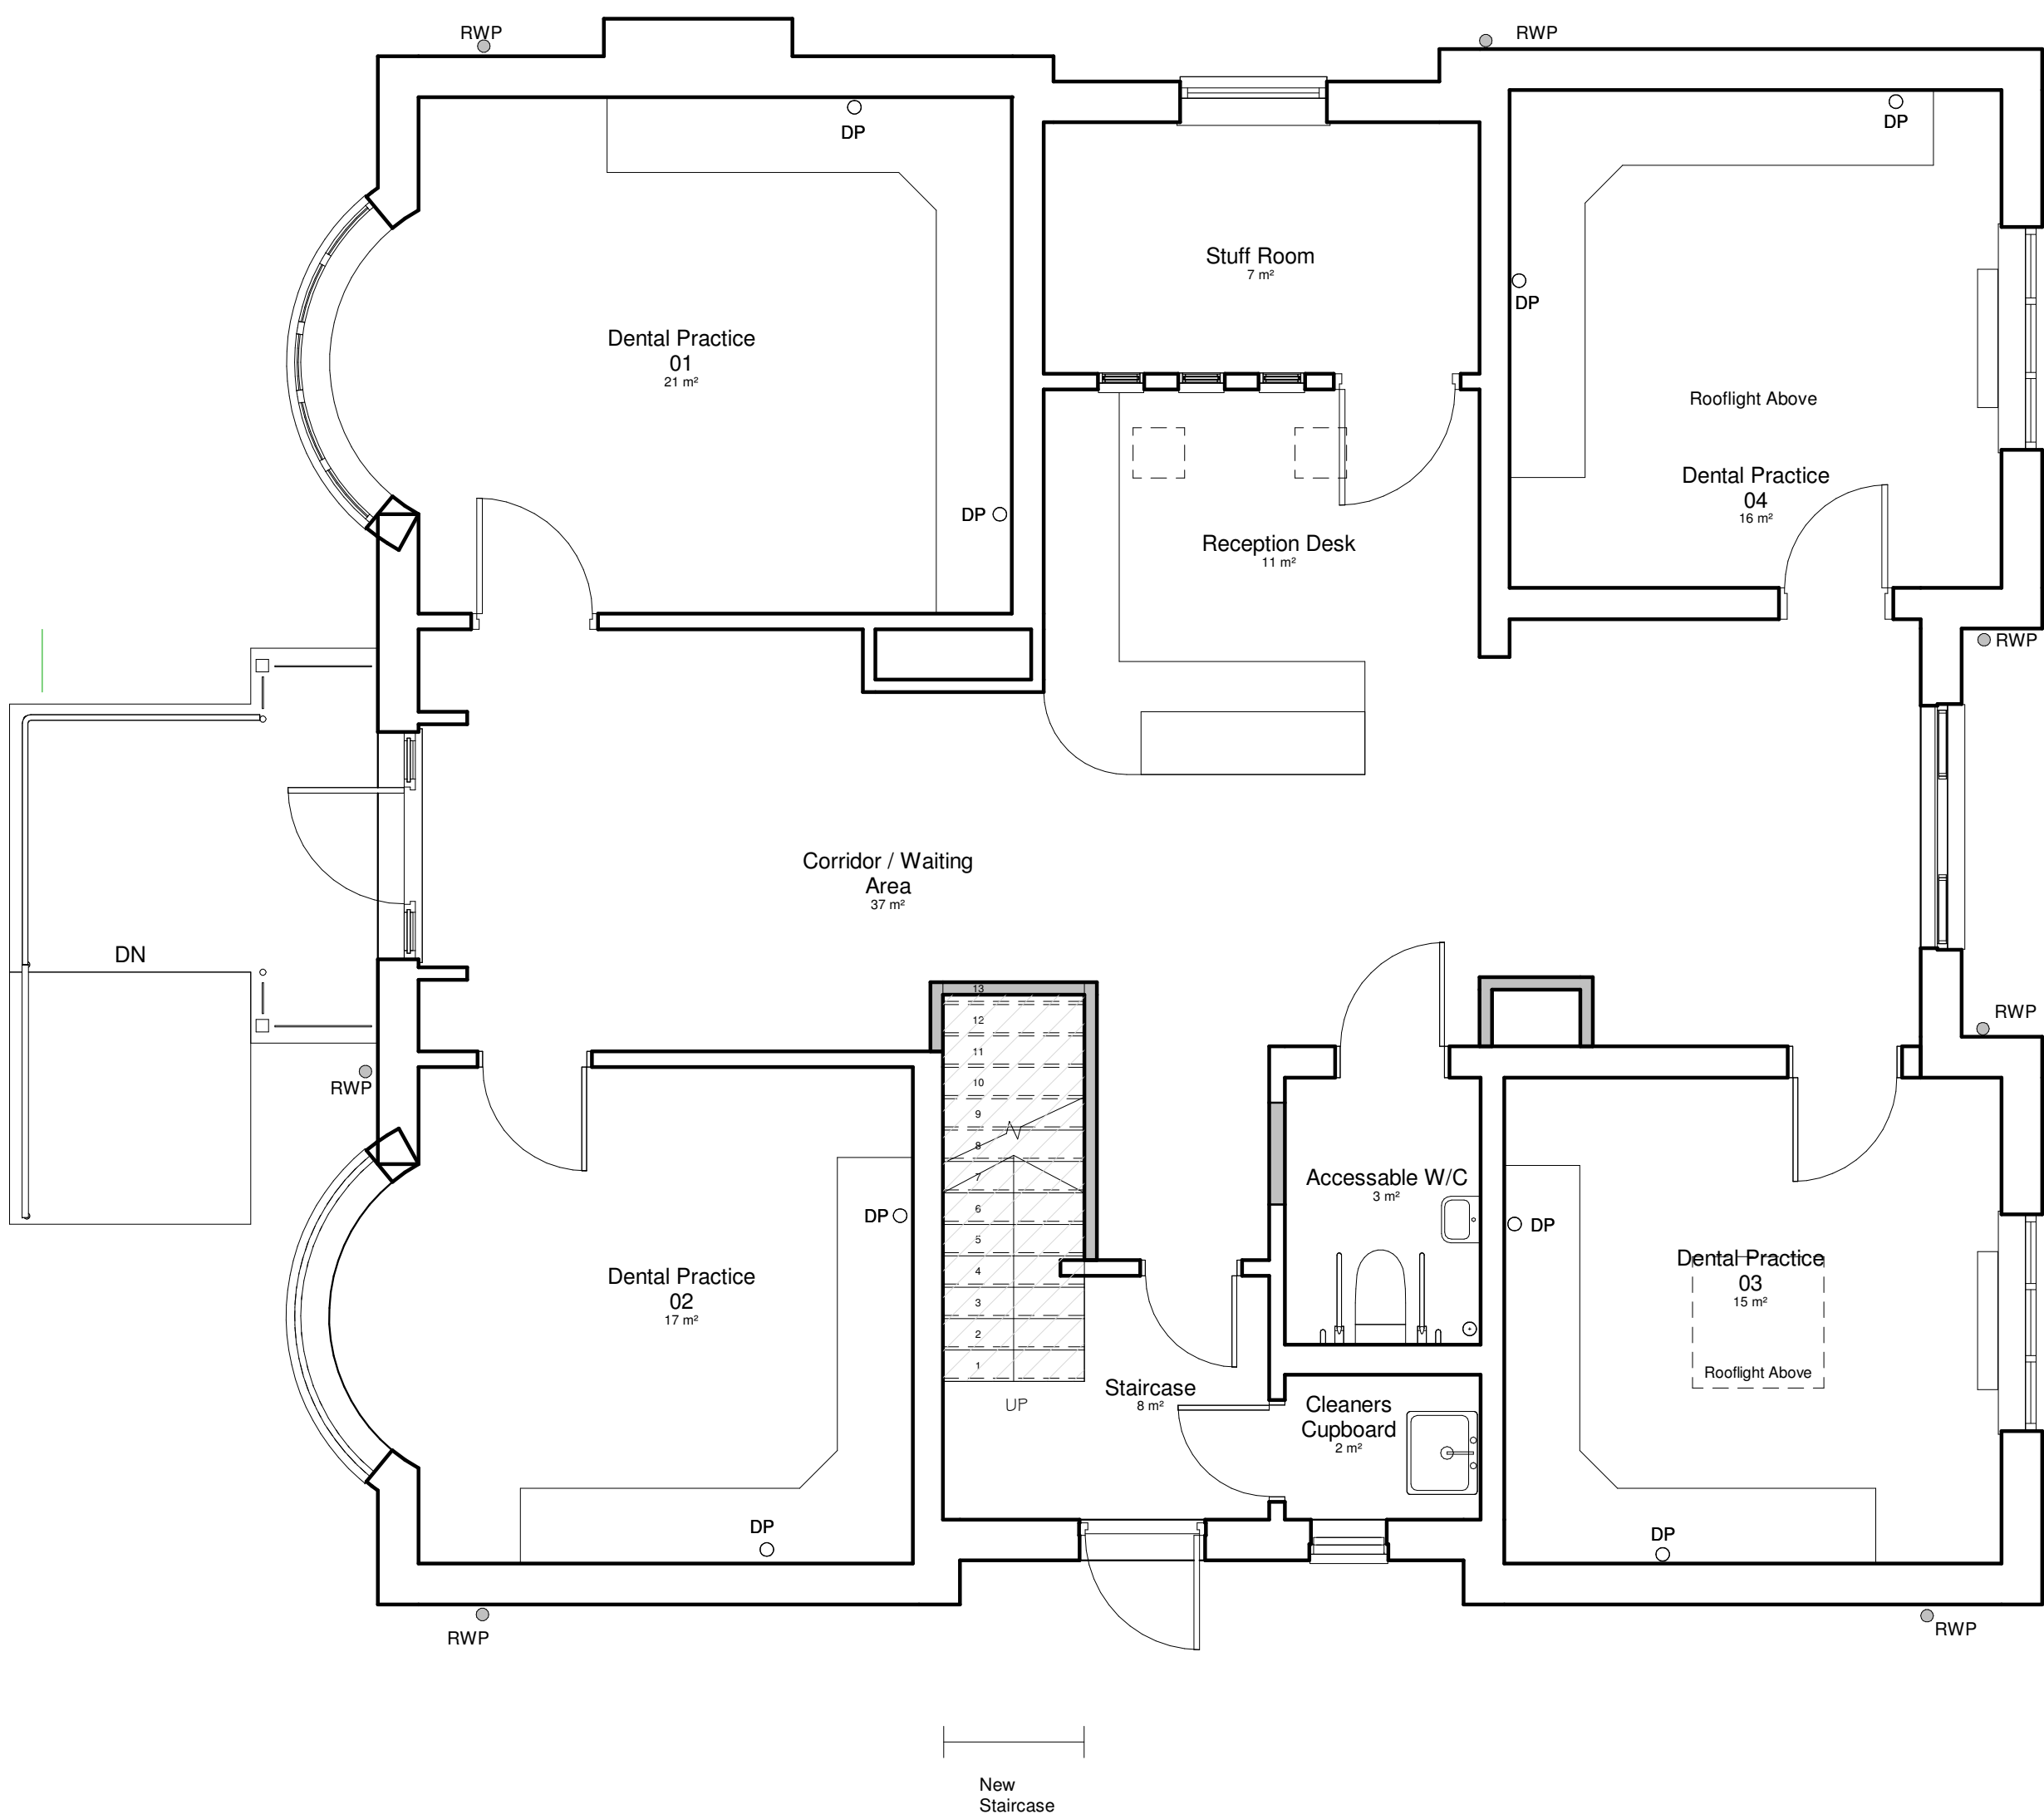









0 - Proposed Ground Floor Plan

1:50

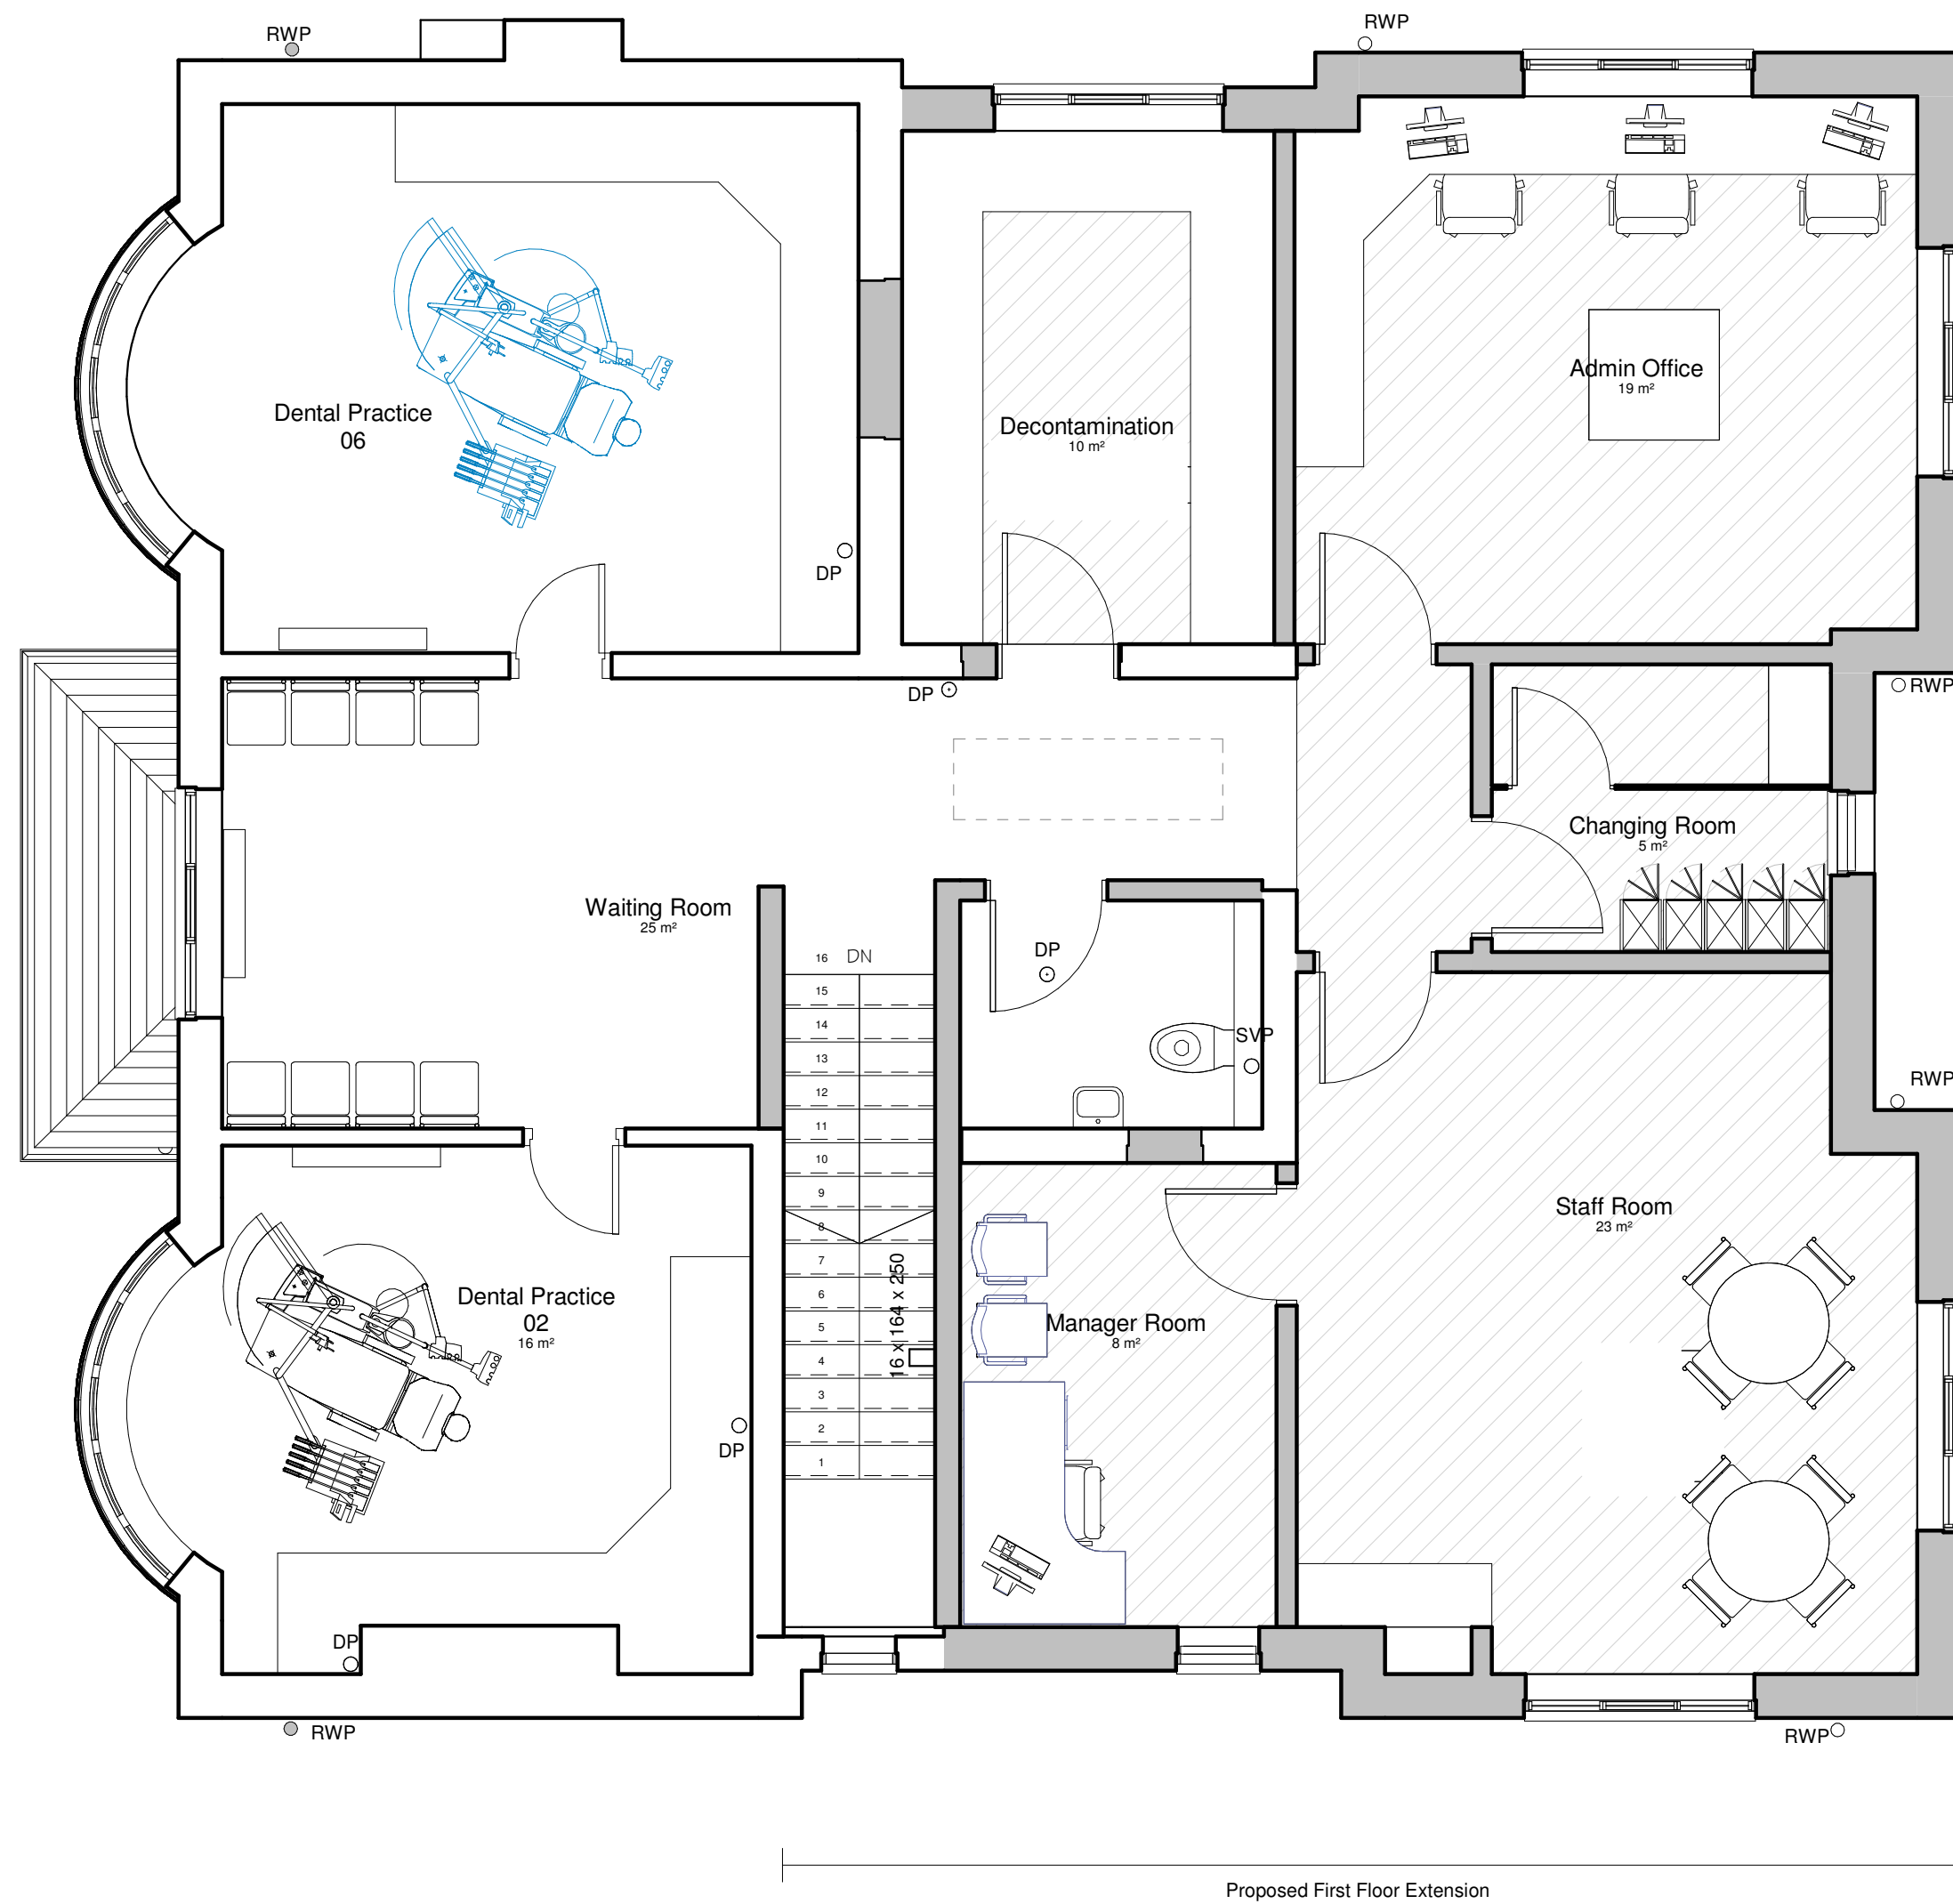

1 - Proposed First Floor Plan

1:50

        

NOTES:

OTHER THAN FOR THE PURPOSES OF PLANNING, DO NOT SCALE THESE DRAWINGS. USE WRITTEN DIMENSIONS ONLY. ALL DIMENSIONS TO BE CHECKED ON SITE PRIOR TO COMMENCEMENT OF WORK.

THIS DRAWING IS THE COPYRIGHT OF SIMPSON HILDER ASSOCIATES LIMITED AND MAY NOT BE REPRODUCED, COPIED OR ALTERED IN ANY WAY WITHOUT WRITTEN AUTHORITY.




ITEMS CLOUDED WITH A DASHED LINE ARE TO BE CONFIRMED, SUBJECT TO DETAIL DESIGN AND CAN BE EXPECTED TO CHANGE.



REVISION CLOUD

Key:

 

EXISTING WALLS




NEW WALLS



NEW EXTENSION

KEY PLAN:
1:500

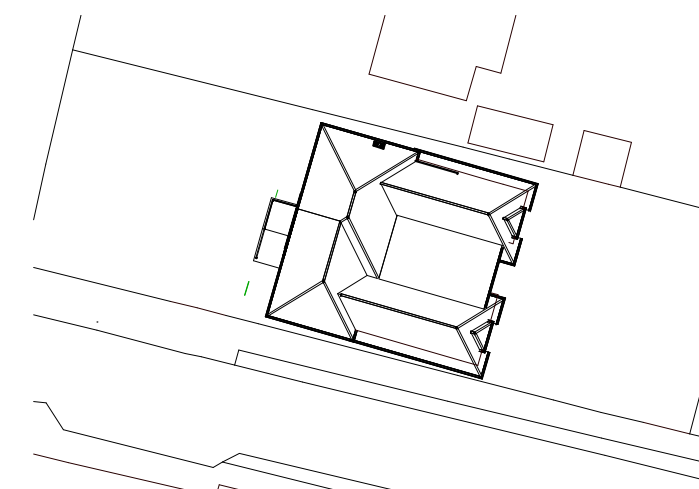

Rev	Date	Description	By	Chkd
-----	------	-------------	----	------

Drawing Status
PLANNING

Client

Principal contractor

Design Consultant
SIMPSON HILDER ASSOCIATES LIMITED
67A HIGH STREET
LYNDHURST
HAMPSHIRE
SO43 7BE
T: 023 80 283798
F: 023 80 263688
E: sh@simpsonhilder.co.uk

Project Title
**PARKWAY DENTAL CARE,
100 BEDHAMPTON ROAD,
HAVANT, PO9 3EZ**

Drawing Title
**PROPOSED GROUND AND
FIRST FLOOR PLAN**

Scale (@ A1 SIZE)
As indicated

Size: A1

Drawn
DR

Date
08/10/23

Checked
MR

Date
08/10/23

Drawing No.

9967-107

Revision.