



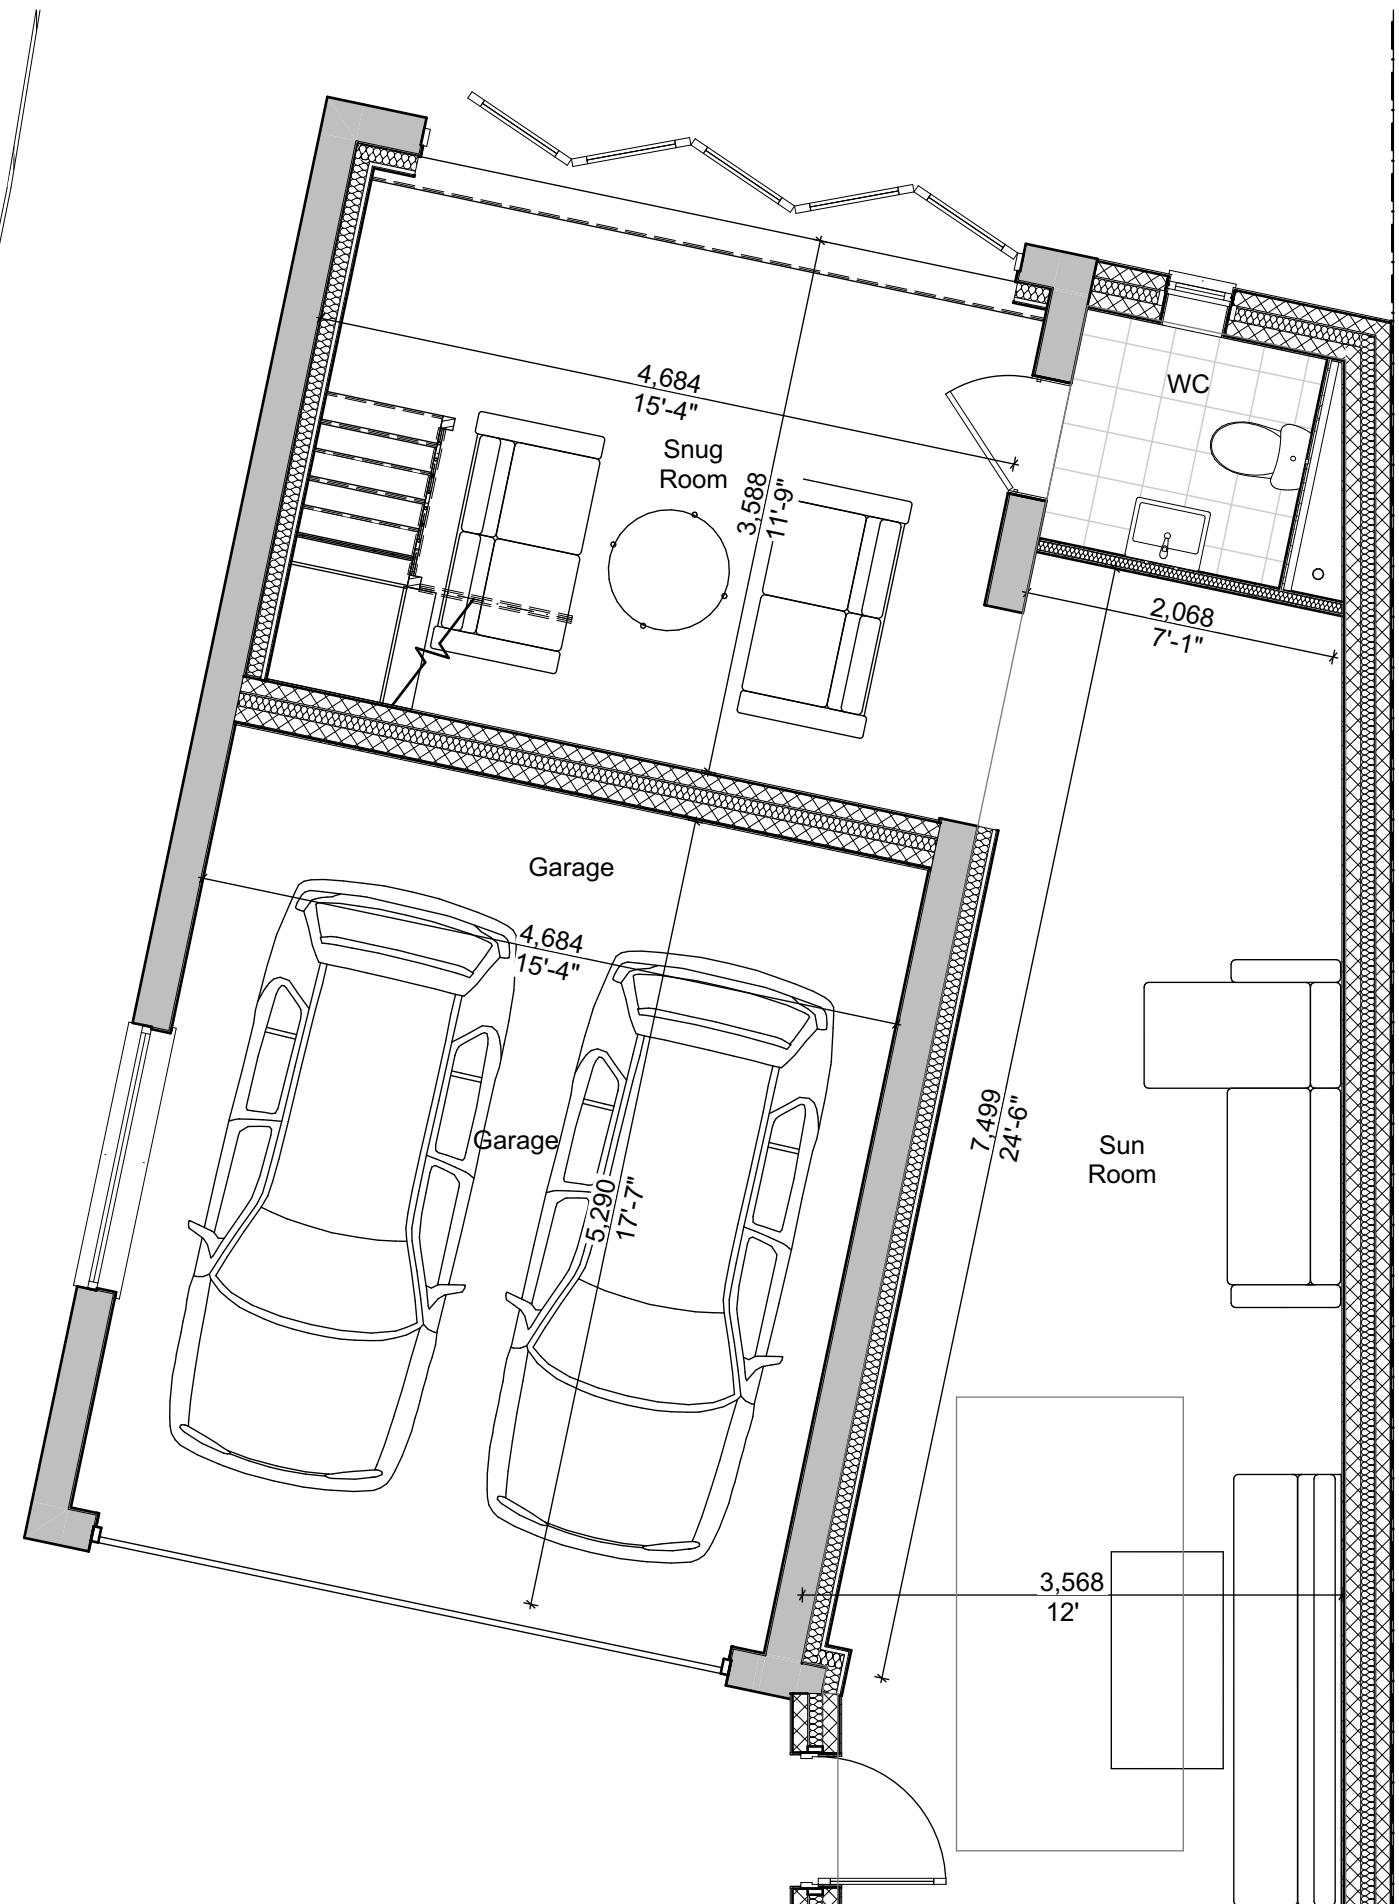


Proposed Ground Floor Plan

1:50

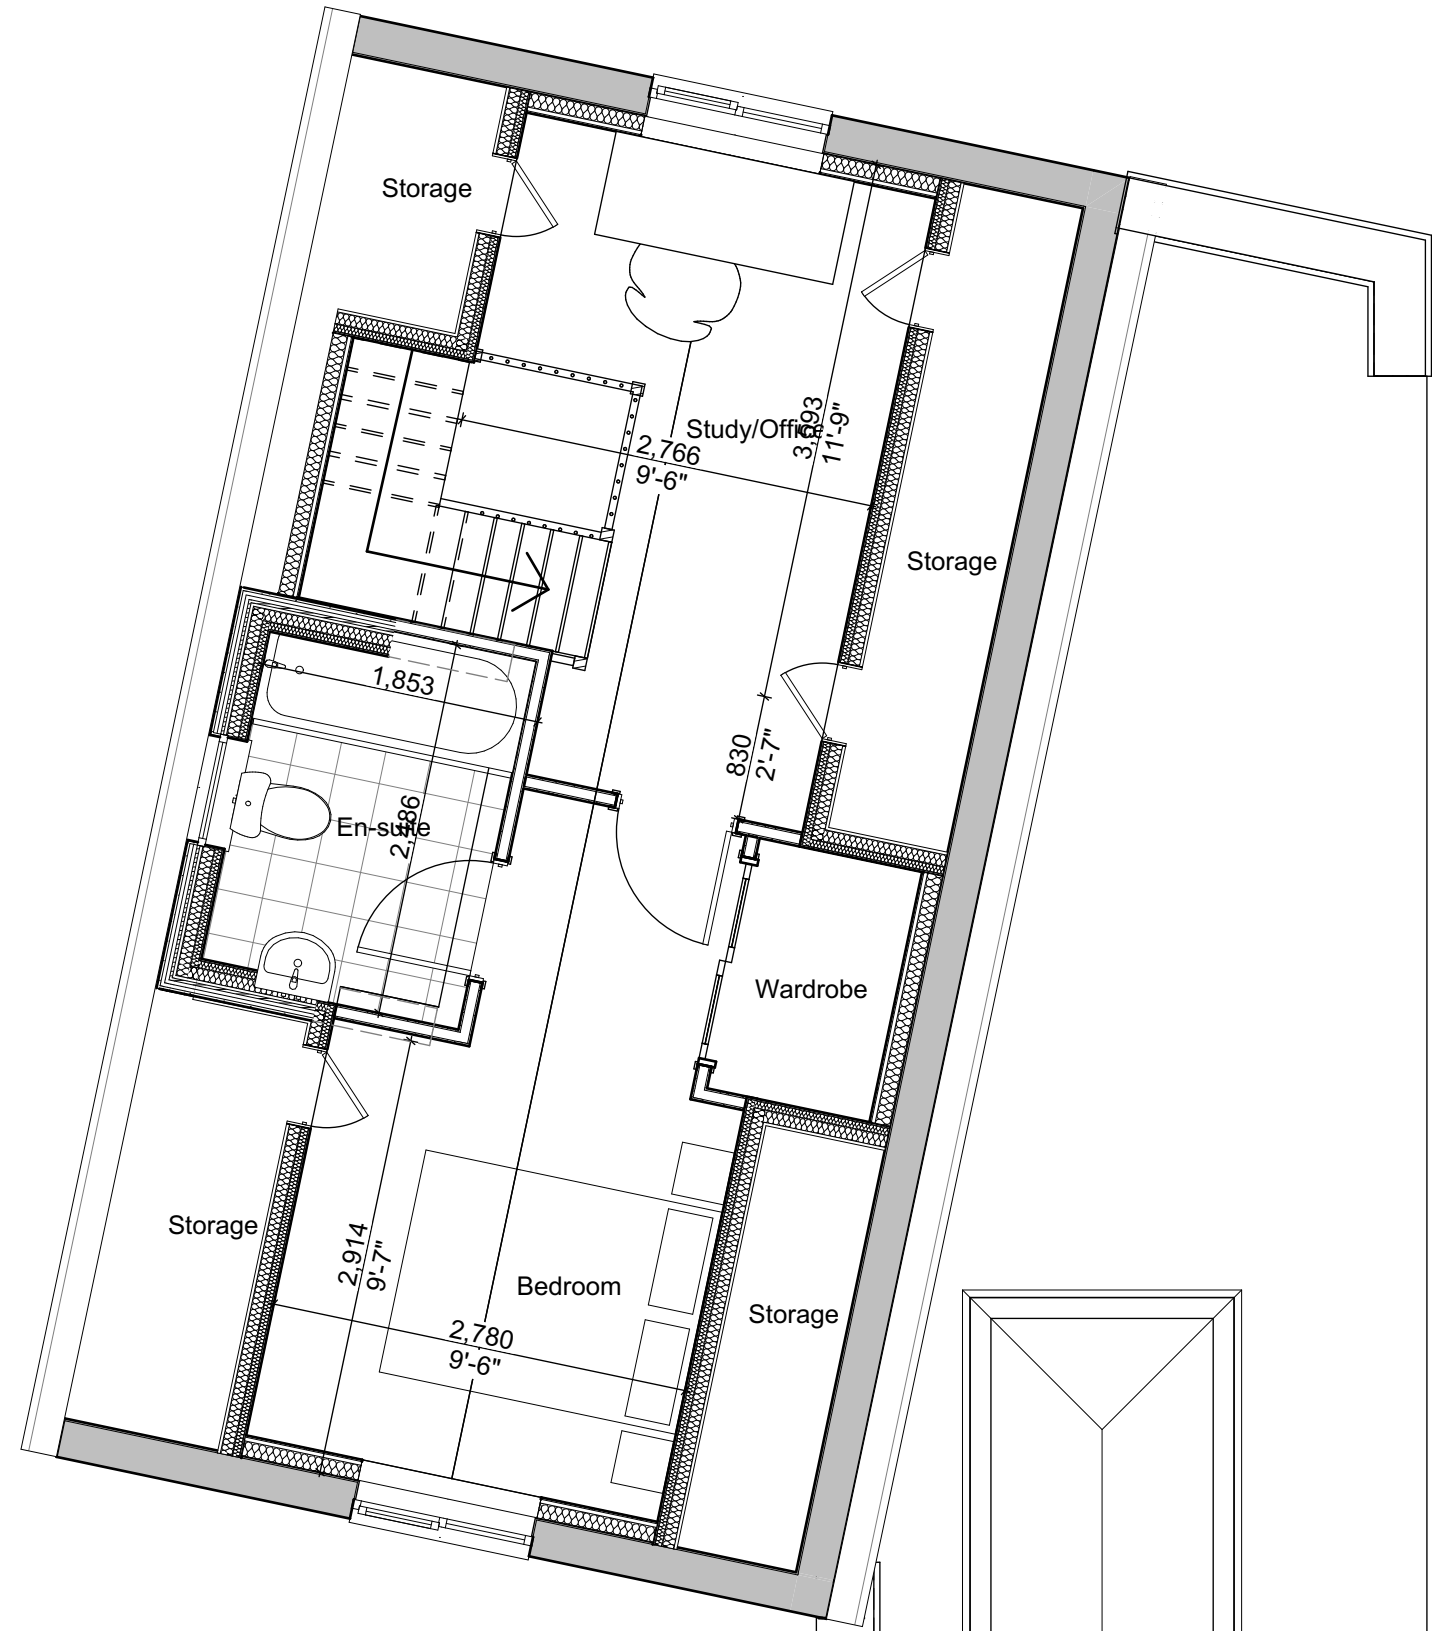


Proposed First Floor Plan

3.

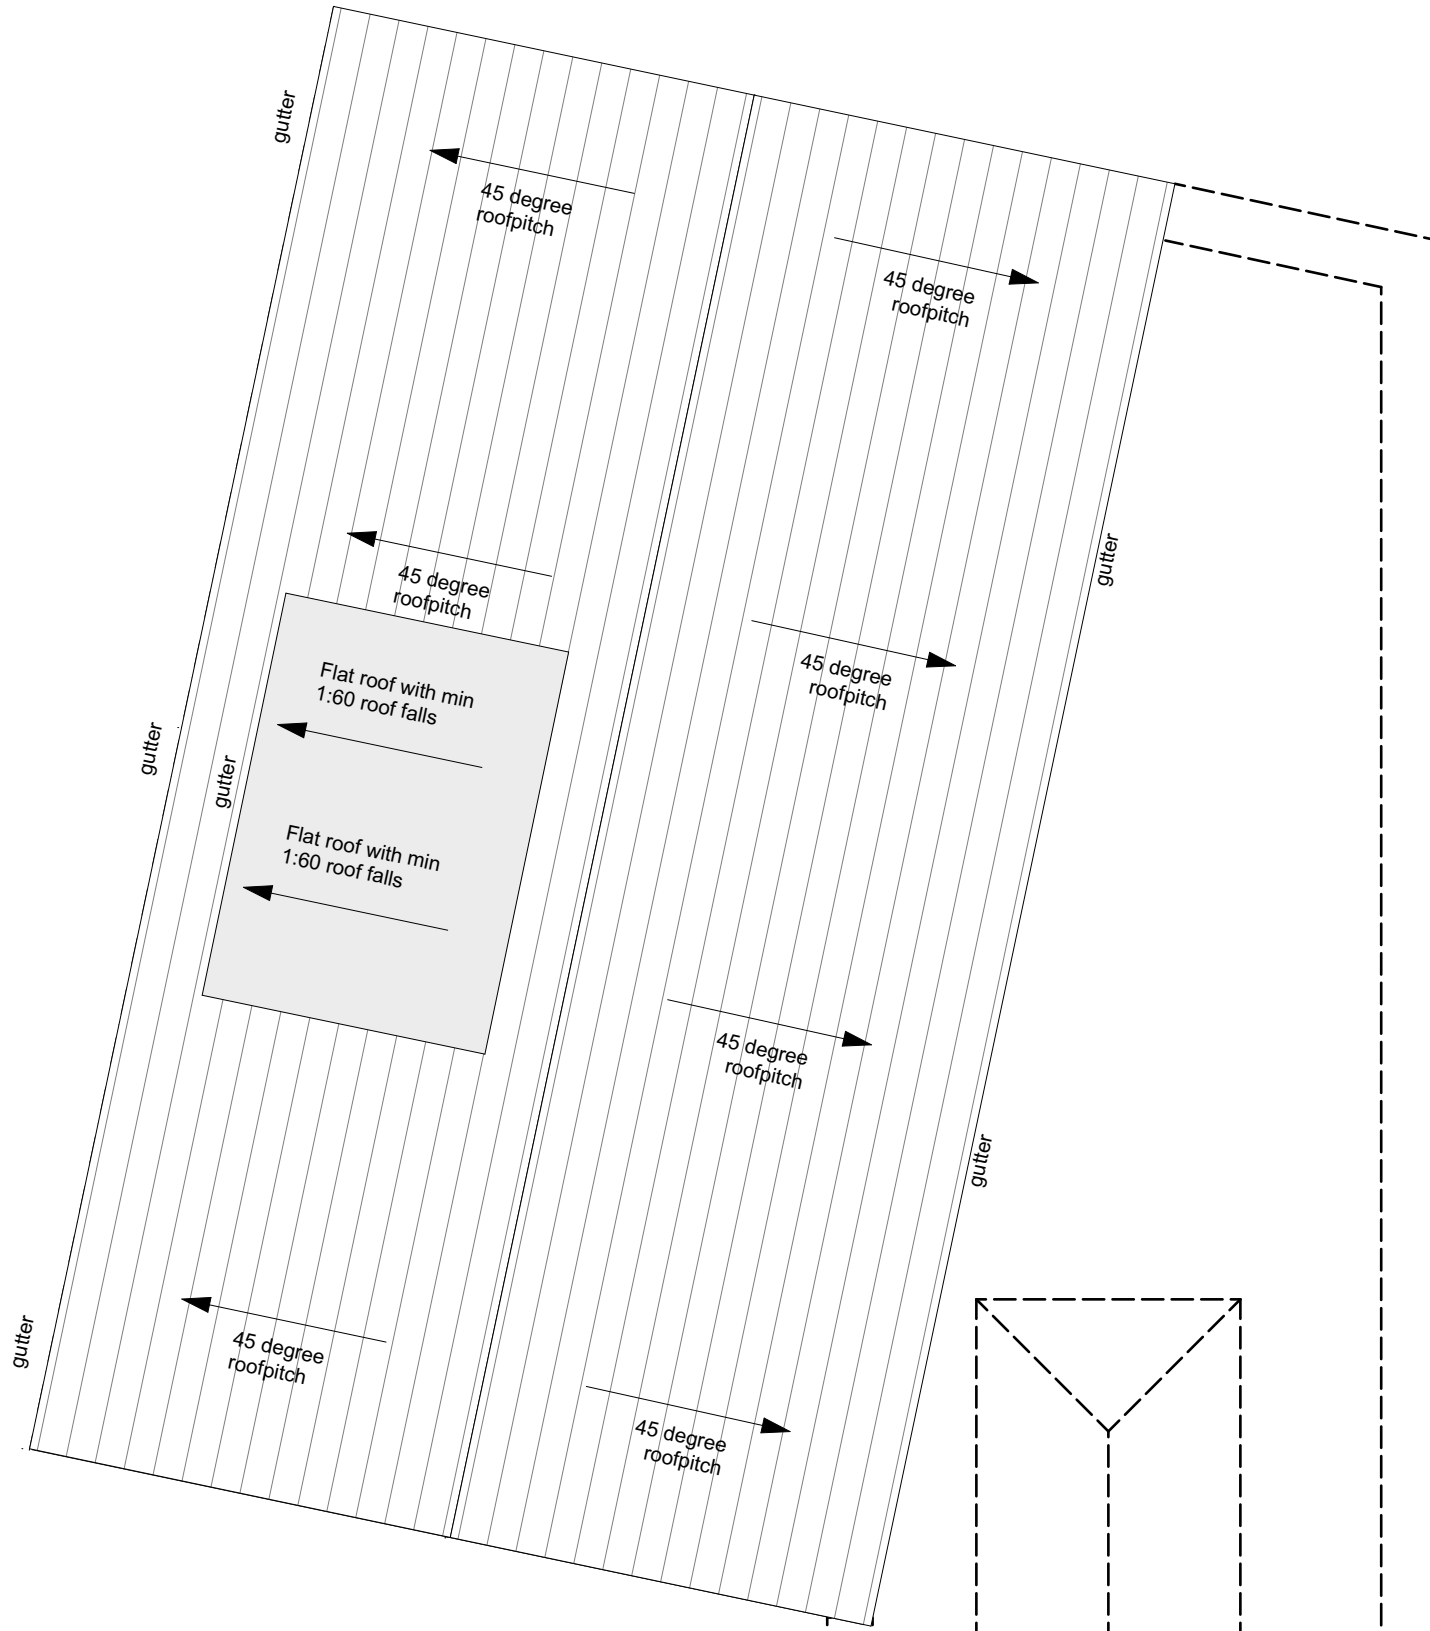

Roof

© GRKA 2020
NOT TO BE SCALED. DIMENSIONS TO BE CHECKED ON SITE
SCALING FOR LOCAL AUTHORITY PURPOSES ONLY

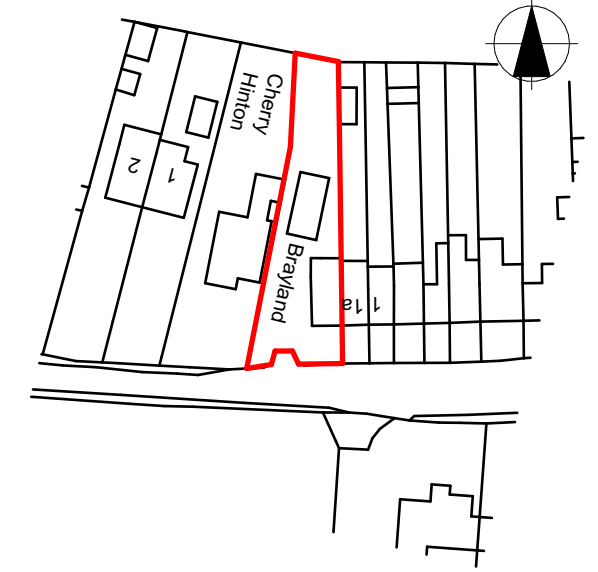

Location Plan Scale 1:1250

Ordnance Survey (c) Crown Copyright 2016. All rights reserved. Licence number 100022432

PLANNING APPROVAL

Revision	Description	Date	Drawn
P1	Preliminary Issue	21.03.23	MK

Designer :



Project :
Maison Blanche
Proposed House Extension

Drawing :
Proposed Plans

Date : March 2023	Scale : 1:50, 1:100 @ A1	Revision: P1
Drawing No. : 17 / 001 / 101-1 PLANNING	Status : P1	