


SCALE BAR 1:100

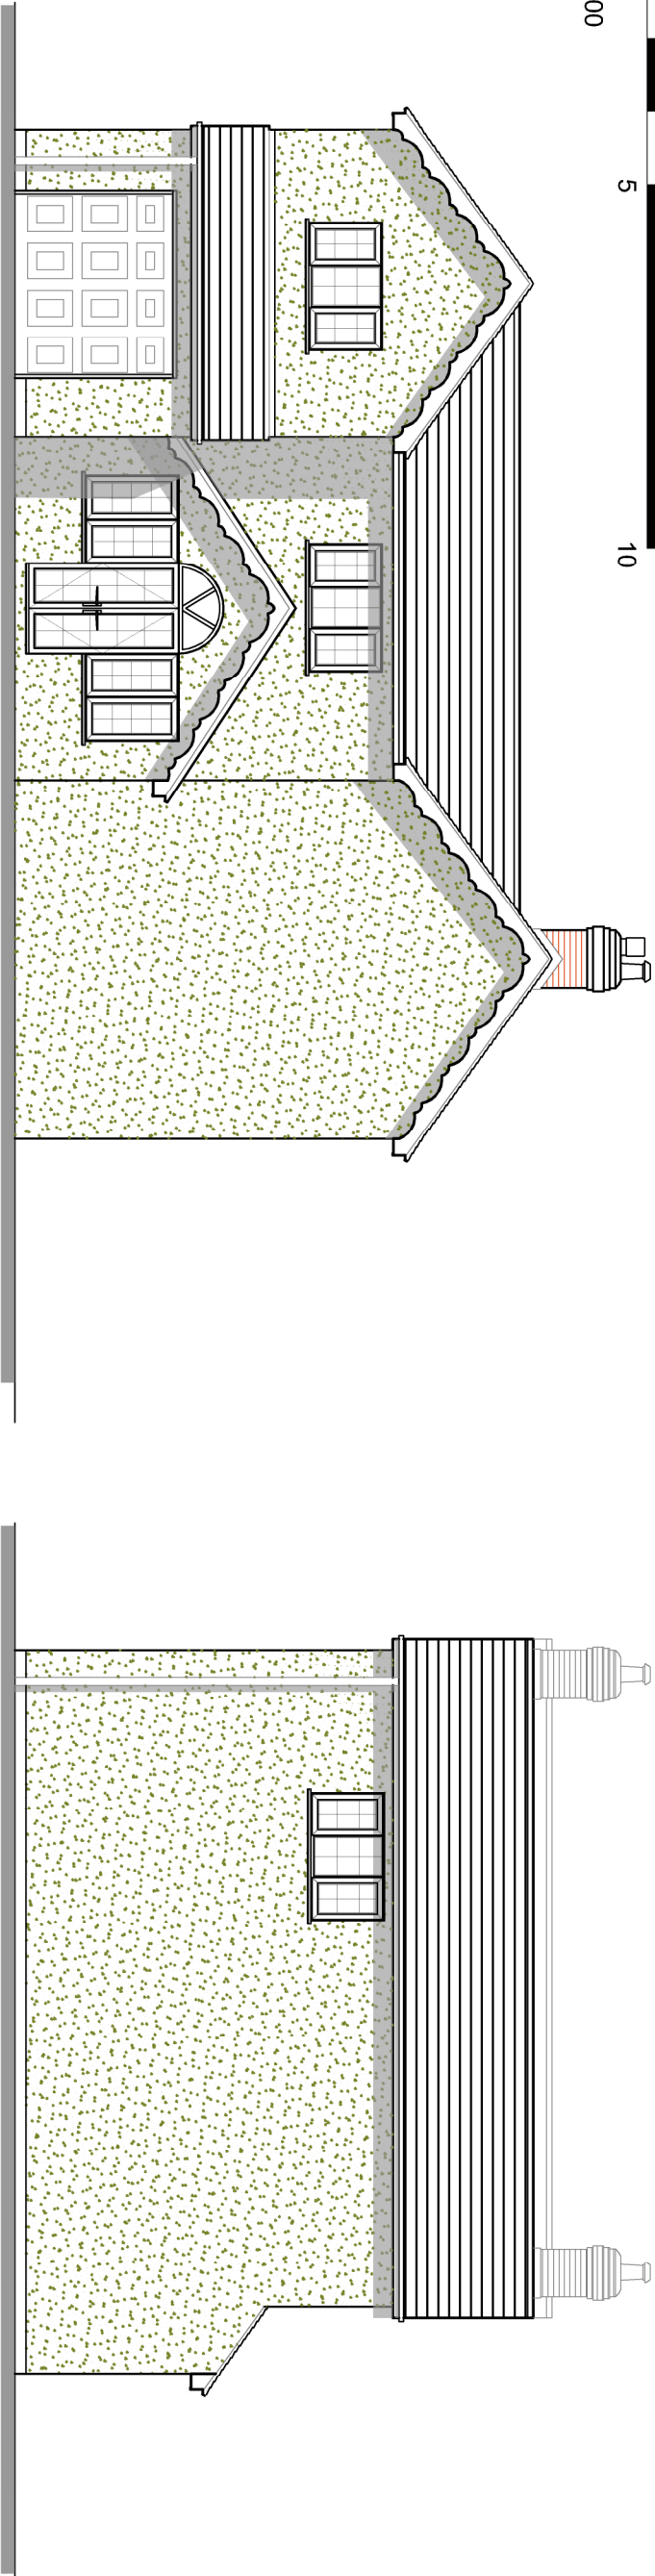


Existing Side Elevation (West)

Scale 1 : 100

Existing Rear Elevation (North)

Scale 1 : 100

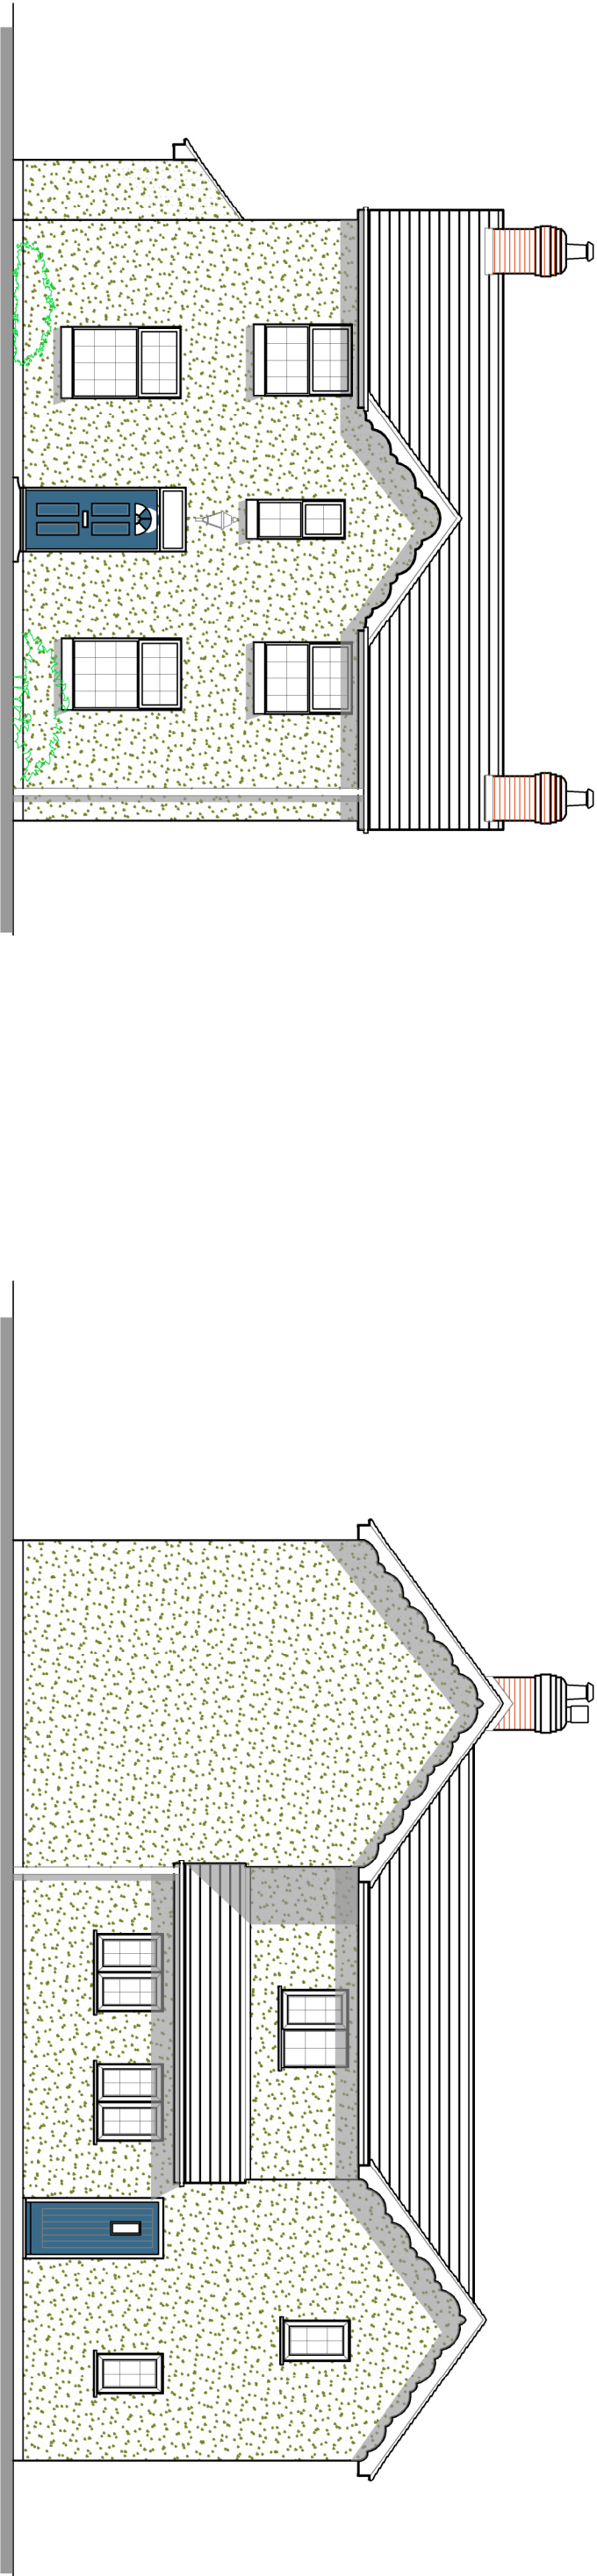

Existing Front Elevation (South)

Scale 1 : 100

Existing Side Elevation (East)

Scale 1 : 100

		CLIENT		PROJECT		TITLE			
		Debbie Logue		Alterations to 23 Tournabury Lane Hayling Island Hampshire PO11 9DJ		Existing Elevations			
		</							