




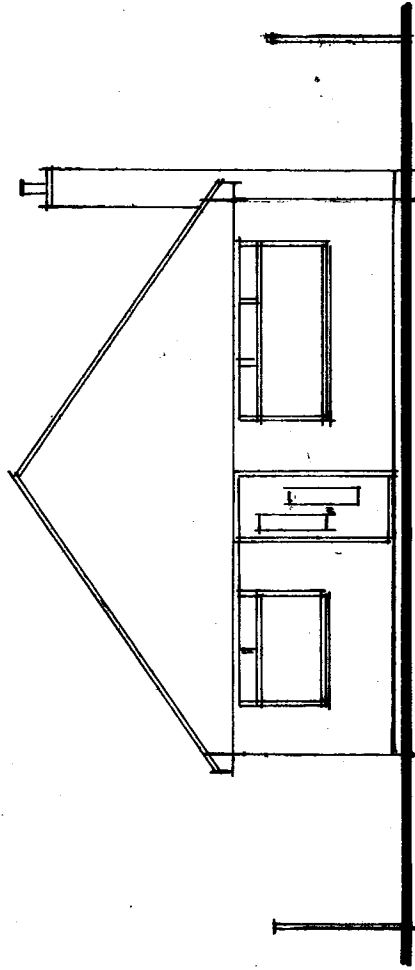


Existing South Elevation.

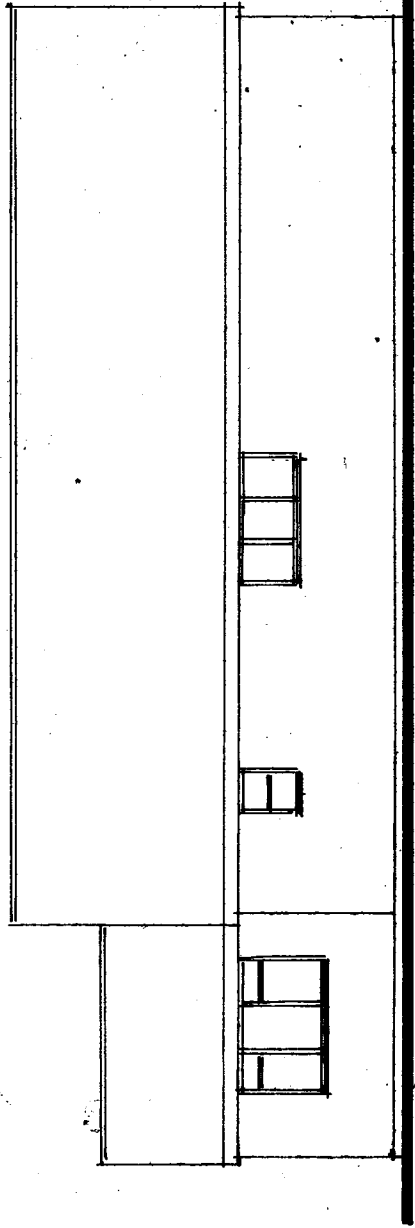



Existing West Elevation.

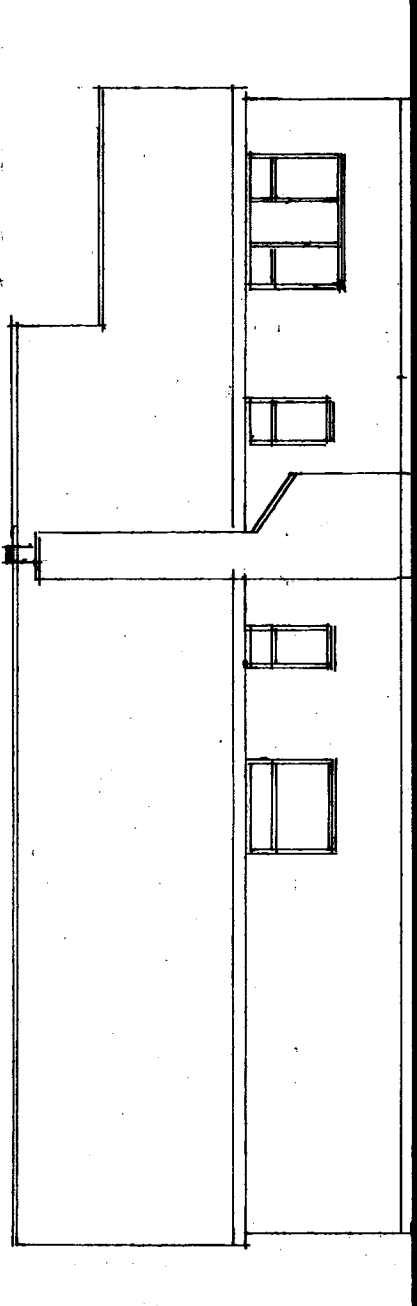


Existing East Elevation.

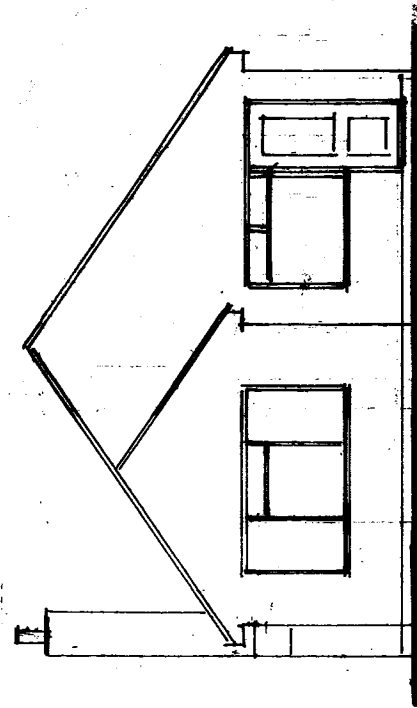

Existing North Elevation.

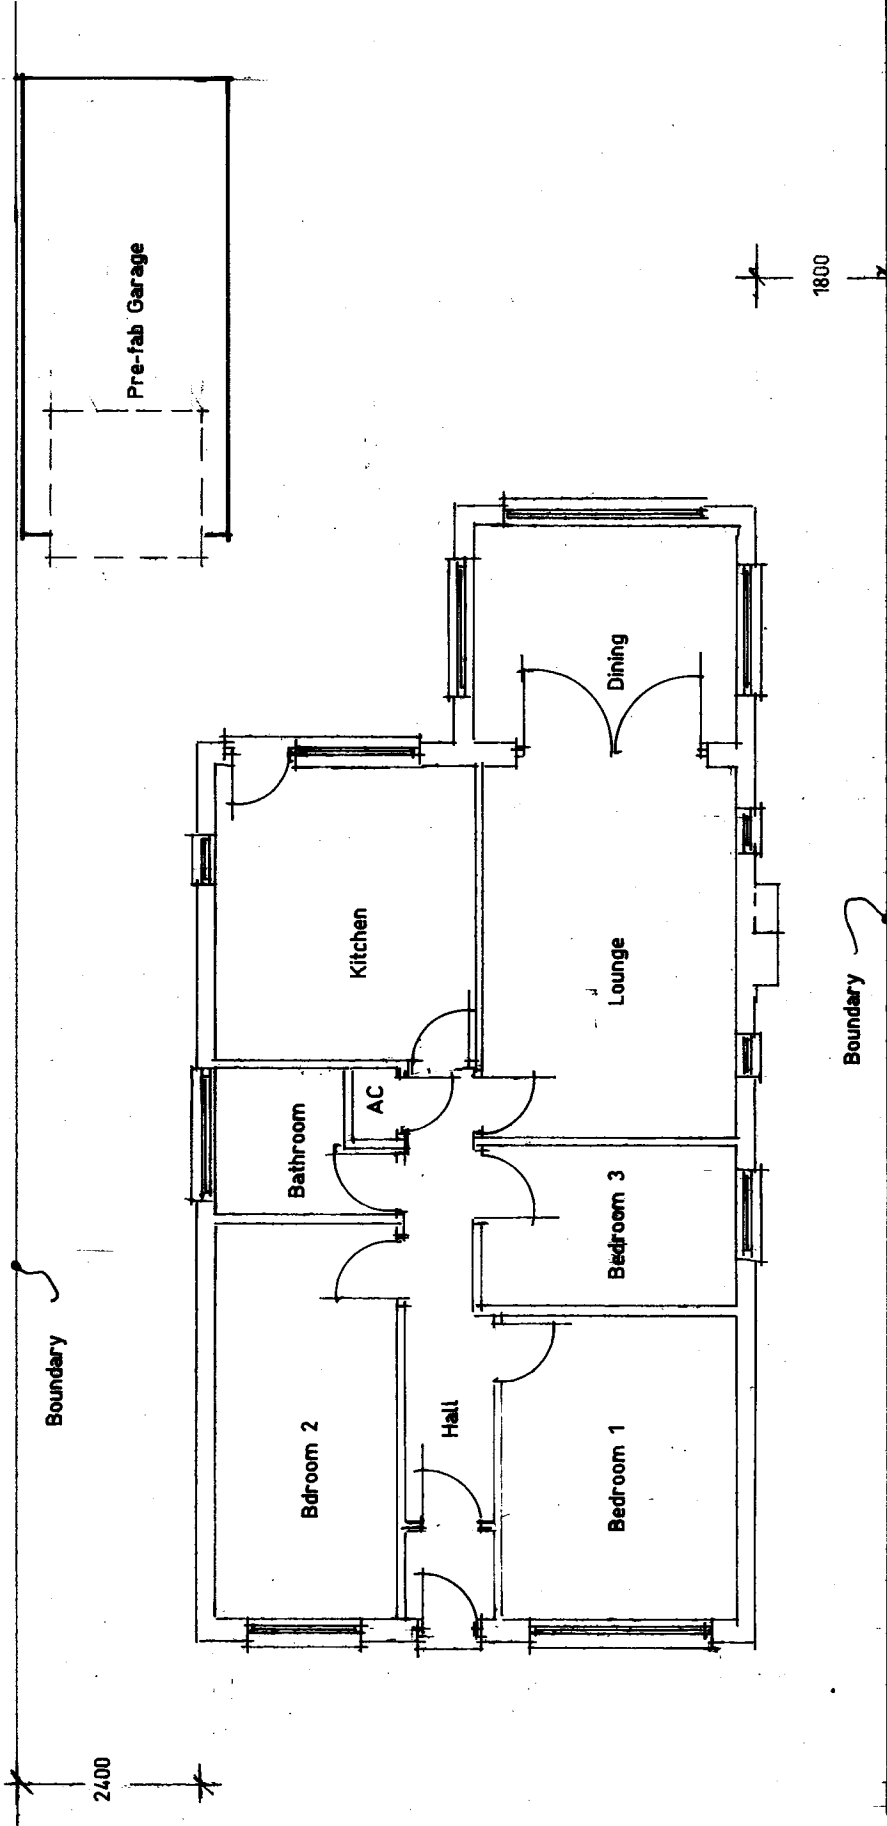 

Existing Floor Layout.

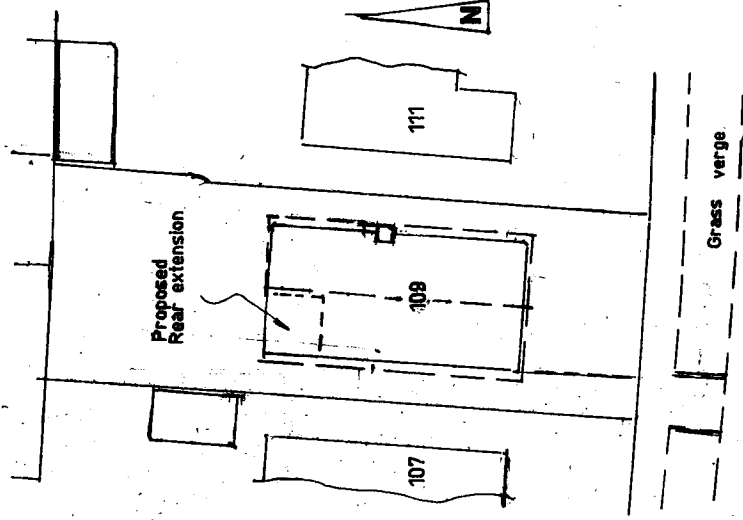

1:500 Site Plan.

Proposed rooms in re-pitched roof at 109 Haslar Crescent, Waterloo, Hants. Po7 6DD

Mr Warren Stanley

Scale 1:100 Date March 2023

A3 Drawing Number 1

Revision A