


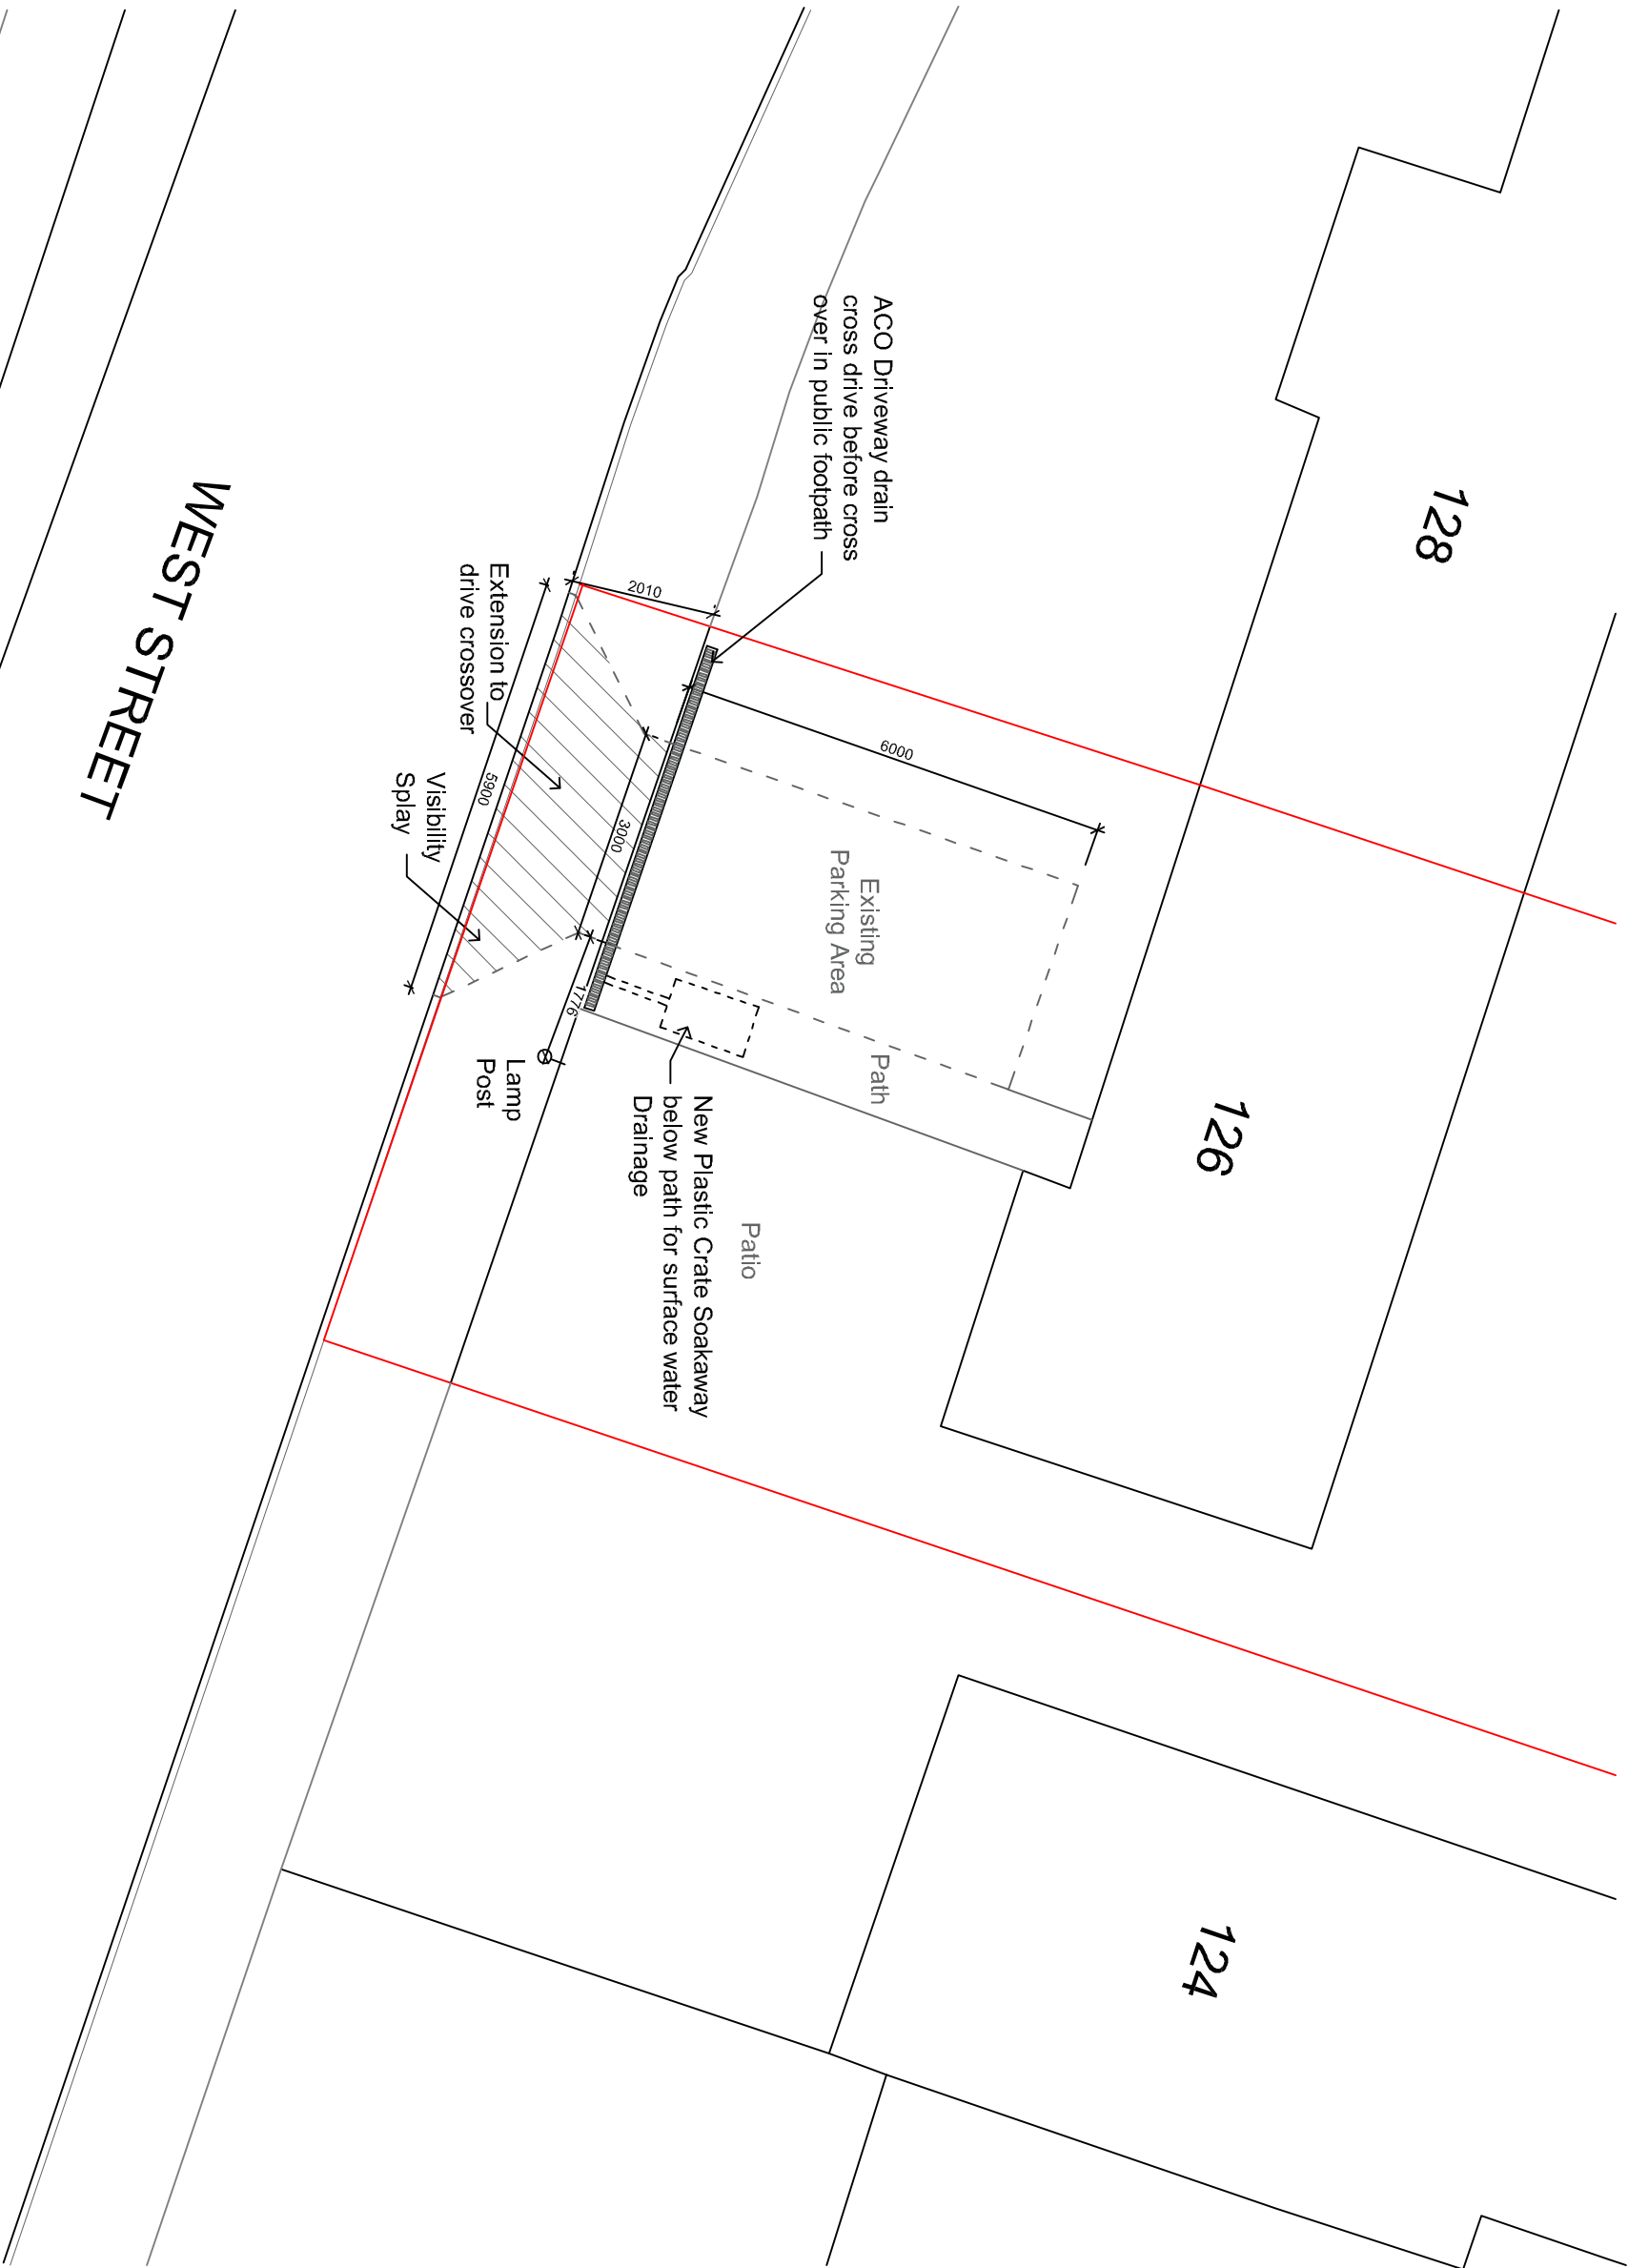

Your Home Plans Ltd Chichester Enterprise Centre, Terminus Road, Chichester, PO19 8TX 01243 908064 june@yourhomeplans.co.uk		126 West Street Havant Hampshire PO9 1LW		Site Plan	
Project Number:		126WES-23			
Date:		17 July 2023			
Drawn By:		Your Home Plans Ltd			
Checked By:		JEG			
		Drawing No:		A101 REVA	
		Scale:		1:100 A3	