

FRONT ELEVATION

* OBSCURE GLAZED WINDOW

SIDE ELEVATION


* OBSCURE GLAZED WINDOW



REAR ELEVATION


SIDE ELEVATION

* OBSCURE GLAZED WINDOW
Λ OMIT WINDOWS TO PLOT 576

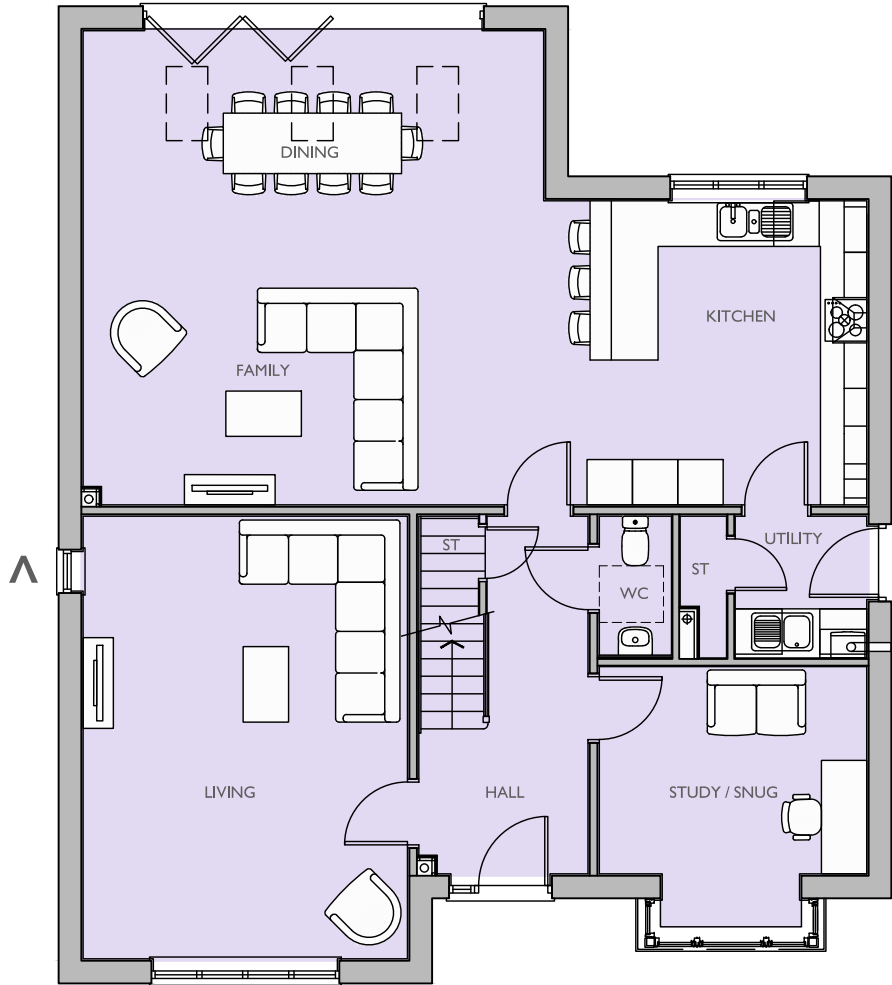


GROUND FLOOR PLAN

Λ OMIT WINDOWS TO PLOT 576

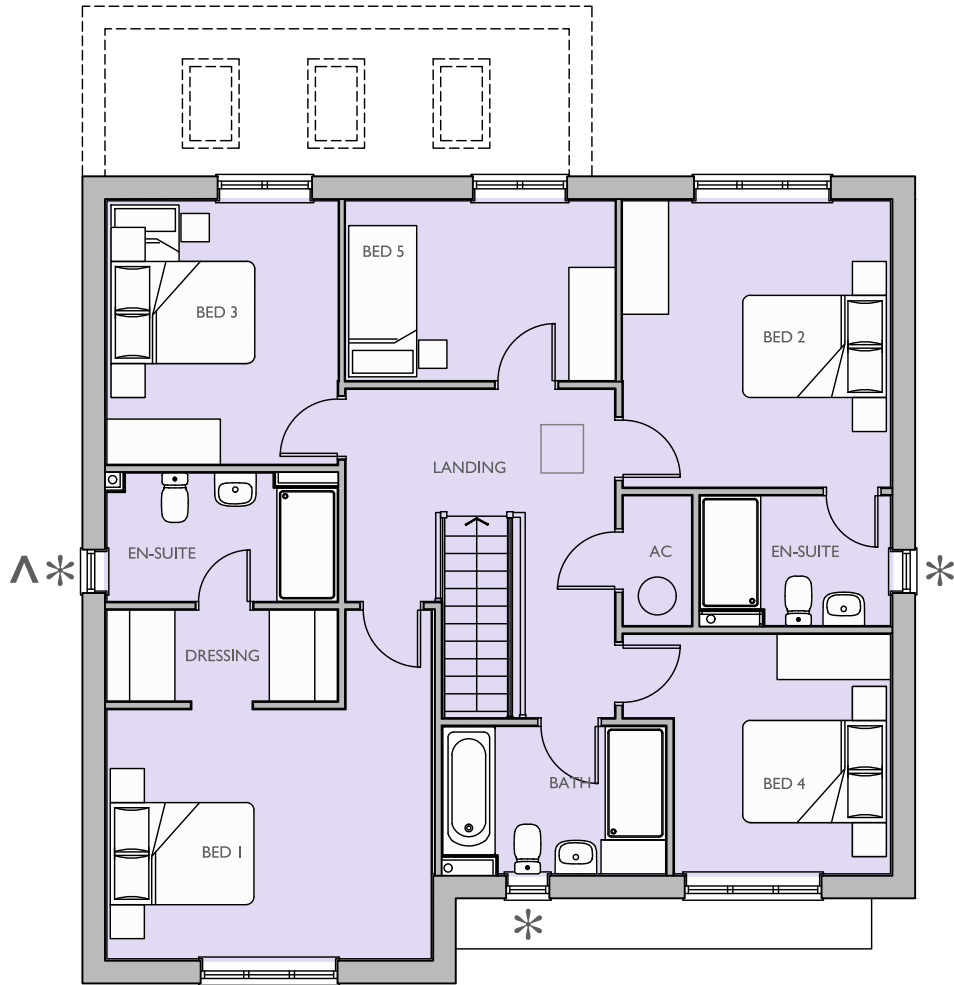

FIRST FLOOR PLAN

* OBSCURE GLAZED WINDOW
Λ OMIT WINDOWS TO PLOT 576

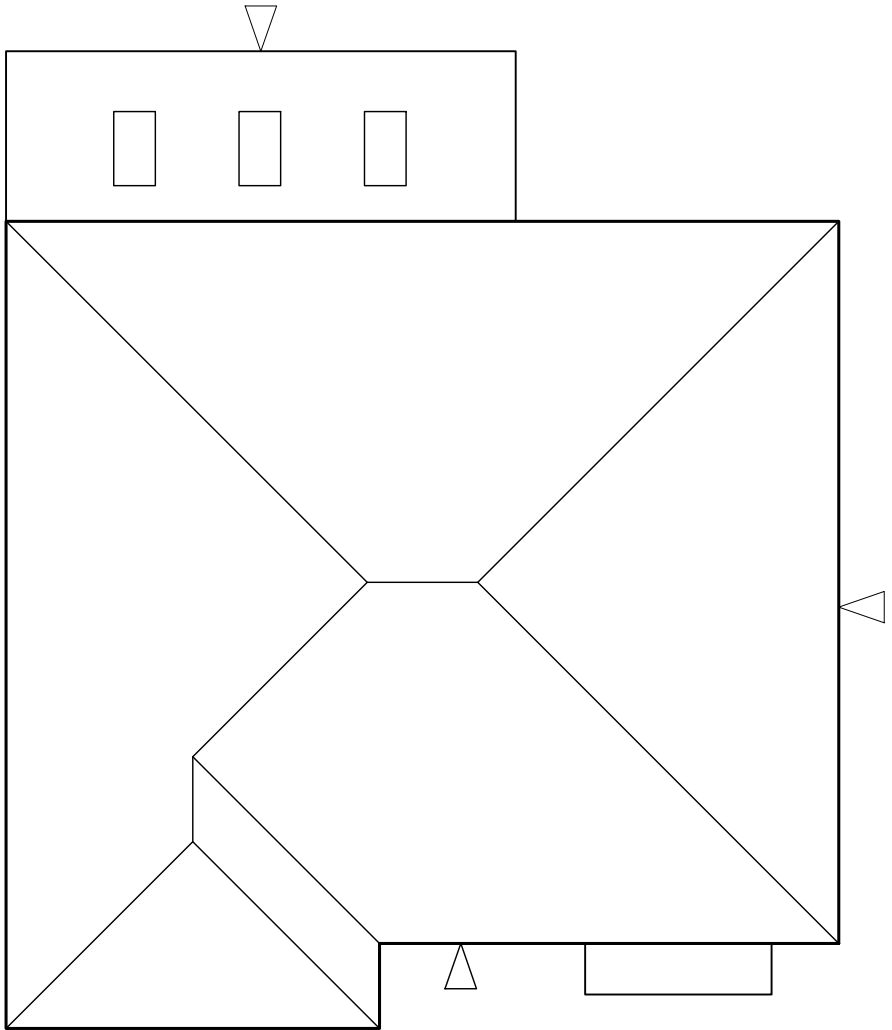

ROOF PLAN

Housetype Name:		BLENHEIM	
Occupancy:		5 BED / 9 PERSON	
Gross Area ft²:	Gross Area m²:	Net Area ft²:	Net Area m²:
2275	211.35	2250	209.02

For Colours of Material See External Finishes Layout (CB_62_265_008)	
Primary Material:	STRETCHER BOND MASONRY BRICKWORK.
Feature Material:	VERTICAL TILE HANGING, WITH ORNAMENTAL TILE FEATURE.
Architectural Detail:	PROJECTING FLEMISH BOND & STRING STRETCHER COURSE WITH 15 MM OVERHANG.
Window & Door Frames:	WHITE UPVC CASEMENT WINDOW. COMPOSITE FRONT DOOR. WHITE UPVC FRENCH DOOR.
Fascia, Soffit & Bargeboard:	BLACK UPVC BOXED EAVES ROOFING SYSTEM.
Architectural Ornaments:	
Guttering & Drainage:	BLACK UPVC DRAINAGE SYSTEM.

Plot Numbers:
576 (AS), 578 (AS), 593 (AS)



Location Plan (Not to Scale)

Scale @ A1:

0 1 2 3 4 5m

Scale 1:100

Project: CAMPDOWN, PURBROOK, PORTSMOUTH

Title: GOODWOOD FLOOR PLANS & ELEVATIONS

Client:

Date: MAY 2023

Drawn by: LAC

Checked by: BB

Org No: CB_62_265_SQW_BLM_01

Rev:

COOPERBAILLIE