




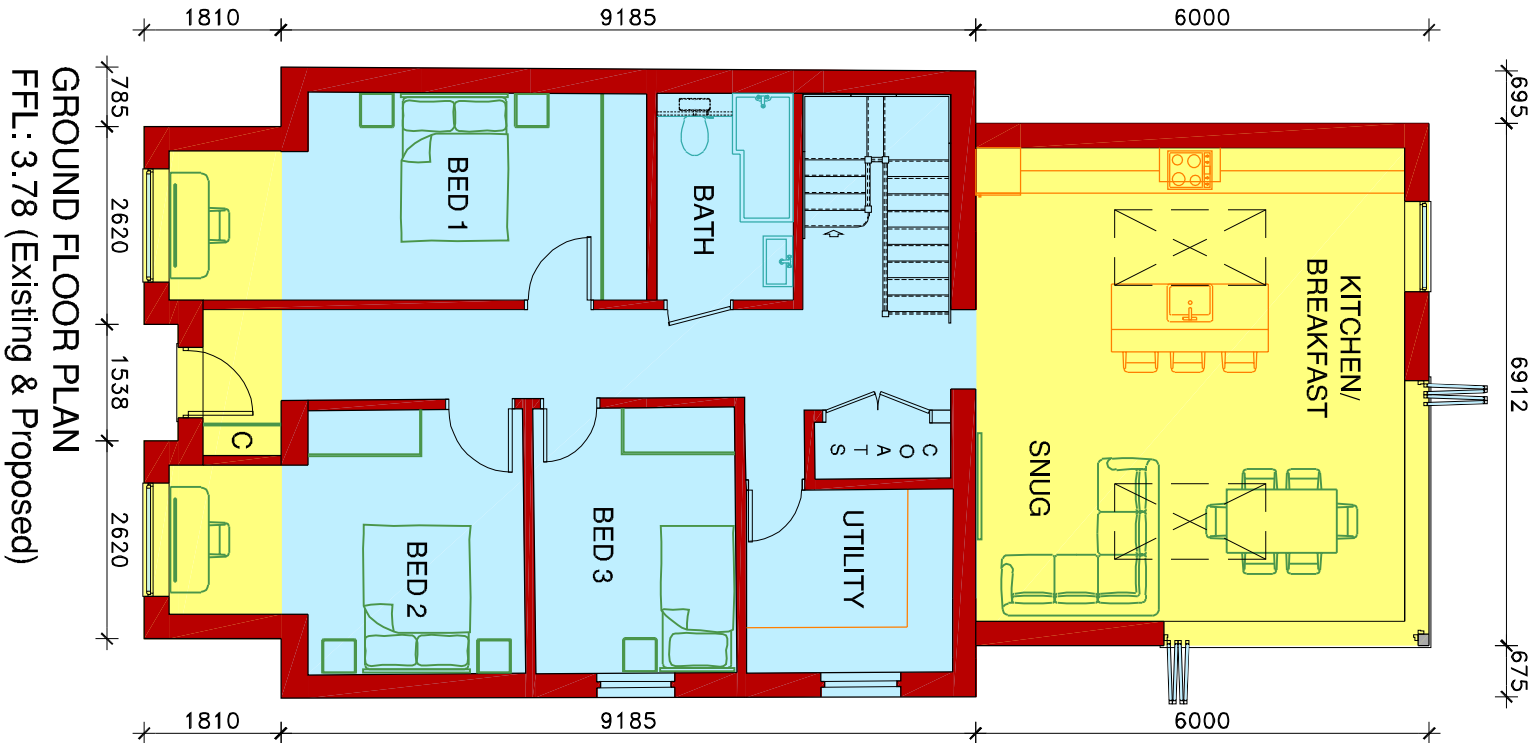

GROUND FLOOR PLAN
F.F.L: 3.78 (Existing & Proposed)

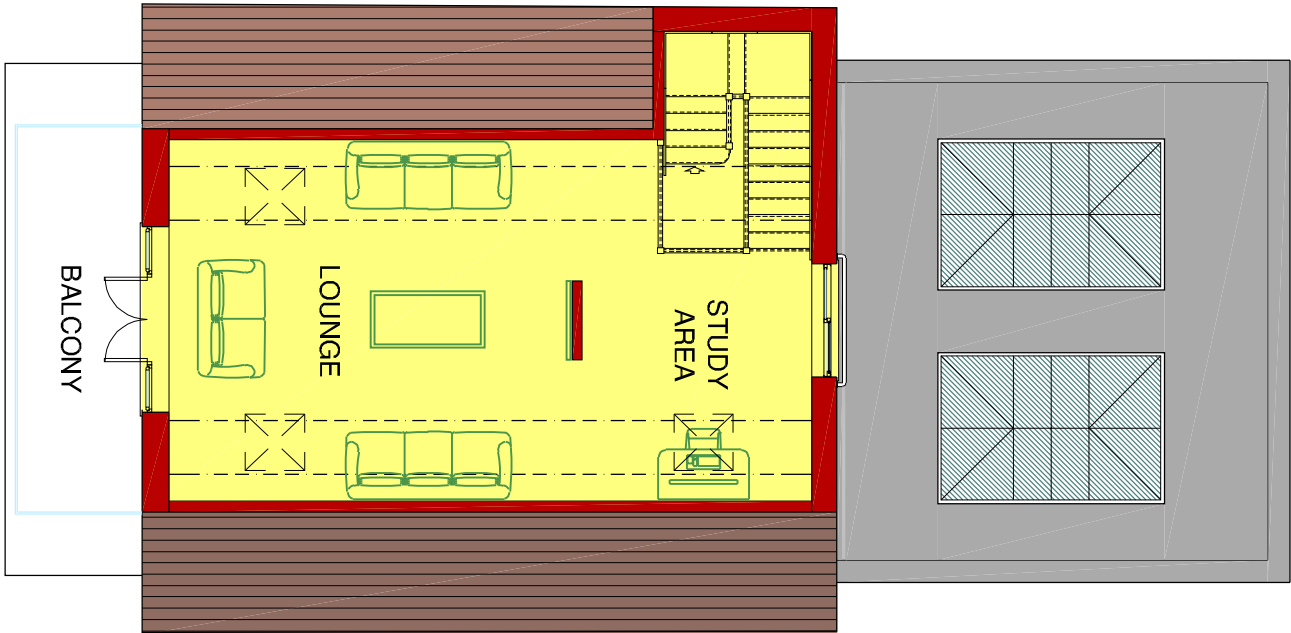

FIRST FLOOR PLAN

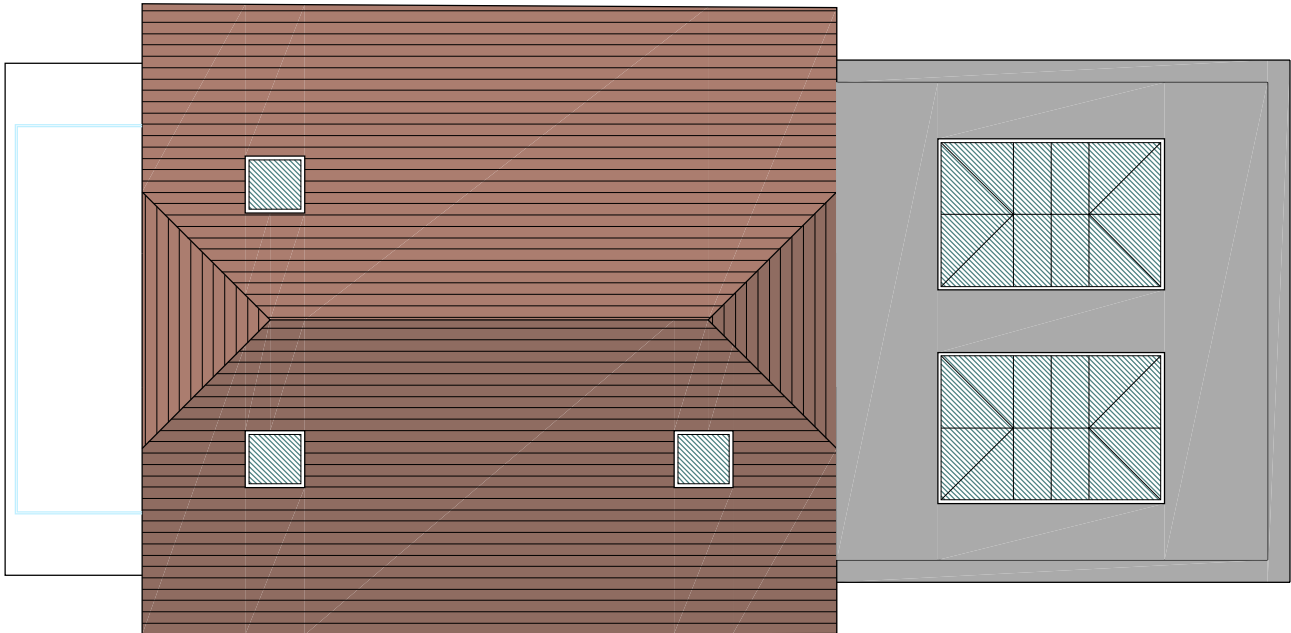


ROOF PLAN

NOTE

THIS DRAWING IS THE COPYRIGHT OF SEB GALE AND MAY NOT BE COPIED, ALTERED OR REPRODUCED IN ANY FORM, OR PASSED TO A THIRD PARTY WITHOUT THE WRITTEN CONSENT OF SEB GALE. DIMENSIONS SHOULD BE CHECKED AND VERIFIED ON SITE AND ANY DISCREPANCIES SHOULD BE REPORTED TO THE DESIGNER. USE FIGURED DIMENSIONS ONLY.

IF IN DOUBT ASK FOR CONFIRMATION.

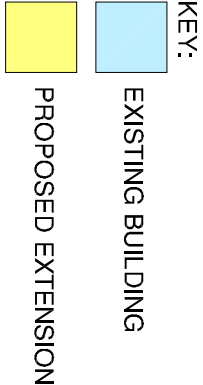

REV.	DESCRIPTION	DRAWN	DATE
REVISIONS			
Issued for			
PLANNING			
SITE ADDRESS			
149 SOUTHWOOD ROAD			
HAYLING ISLAND			
PO11 9PY			
CLIENT			
K. REYNOLDS			
DRAWING TITLE			
PROPOSED FLOORPLANS			
DRAWING NUMBER			
SG-23-100-P03			
REVISION			
DRAWN BY:			
SEB GALE			
WRECCLESHAM			
SURREY			
GU10 4QX			
T: 07970809085			
seb@sebgale.co.uk			