



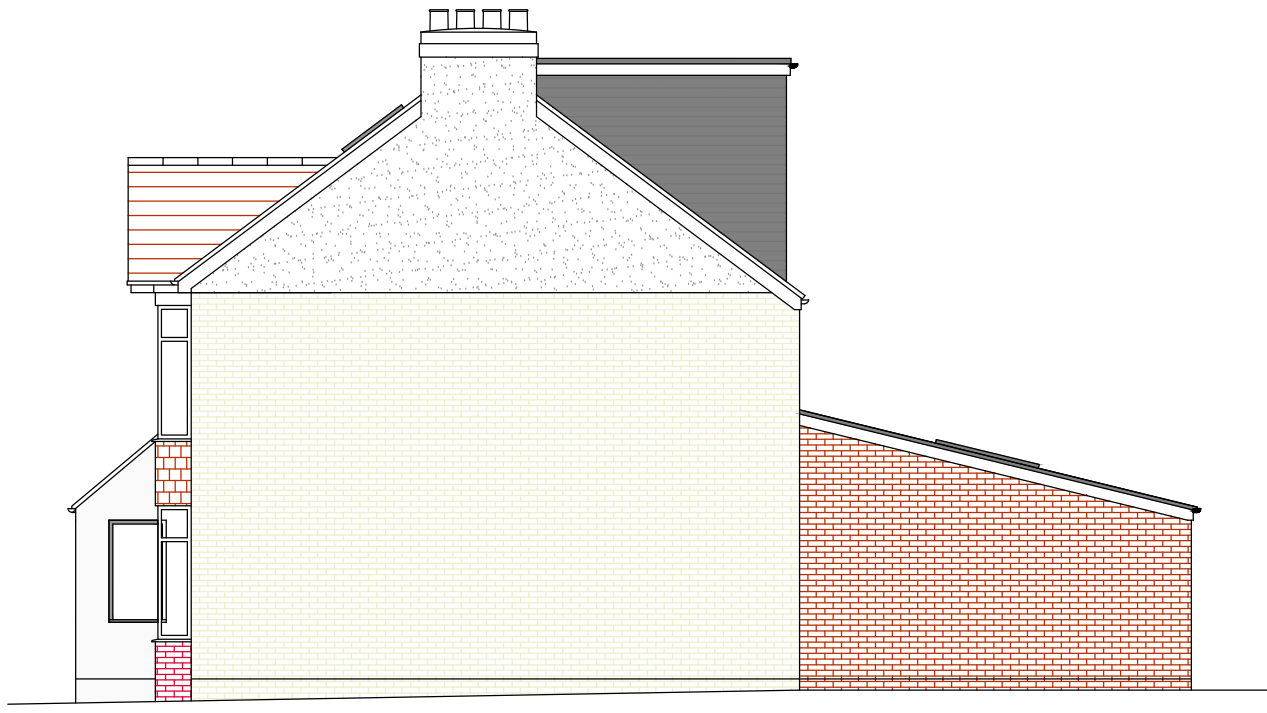

Proposed North Elevation
(1:100)



Proposed West Elevation
(1:100)

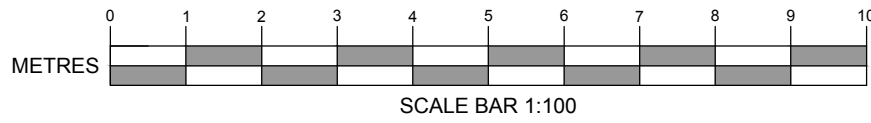


Proposed South Elevation
(1:100)





Produced on 10 July 2023 from the Ordnance Survey National Geographic Database and incorporating surveyor's revision available at this date.
This map shows the area bounded by 486727 106722, 486869 106722, 486869 106864, 486727 106864, 486727 106722.
Crown copyright and database rights 2023 OS 100054135. Supplied to you for reading as a licensed Ordnance Survey partner (OS 100054135).
Data licence expires 10 July 2024. Unique plan reference: v2019740541313232


Location Plan
(1:1250)

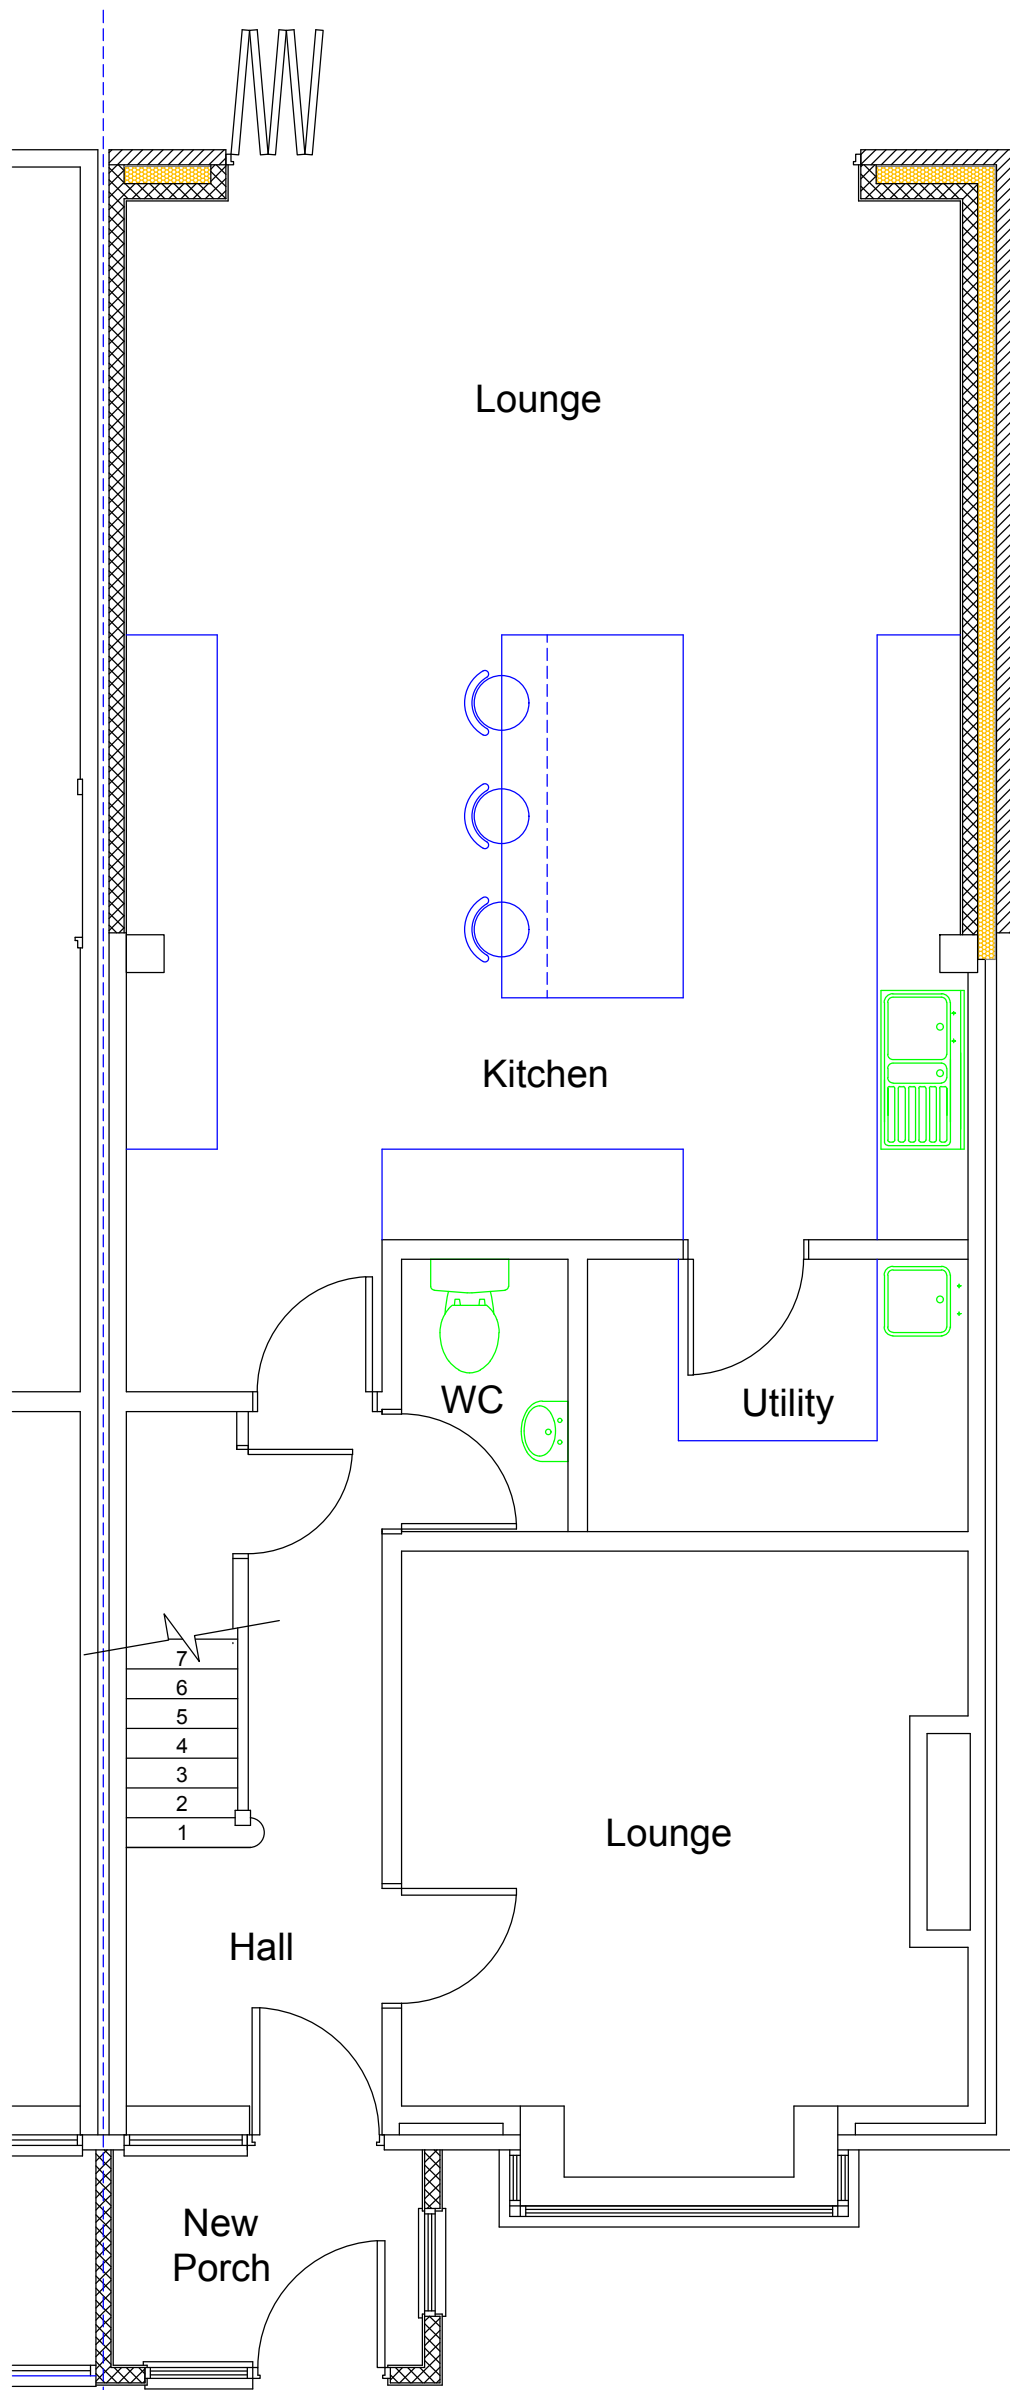




Proposed Ground Floor Plan
(1:50)

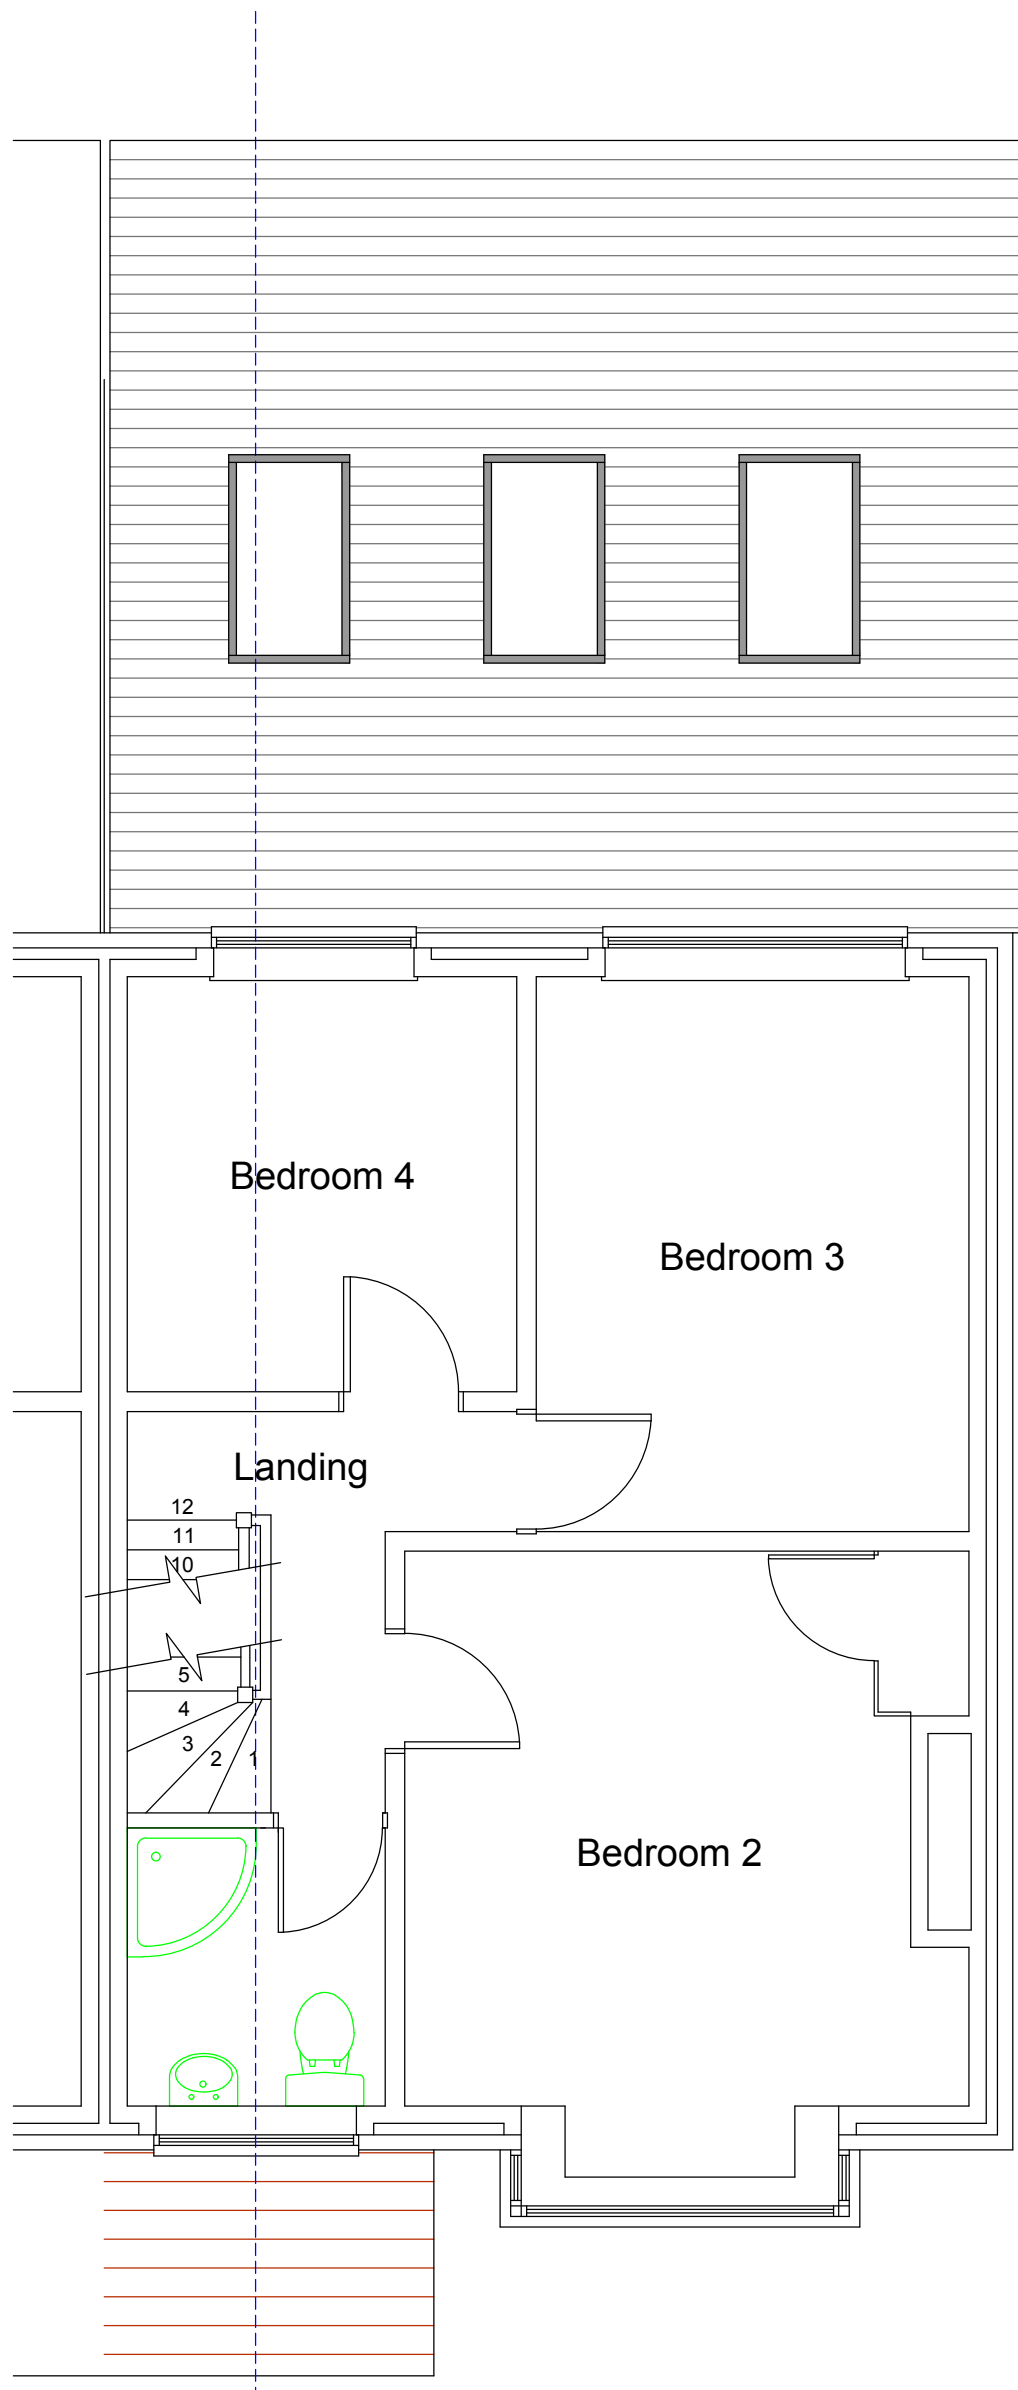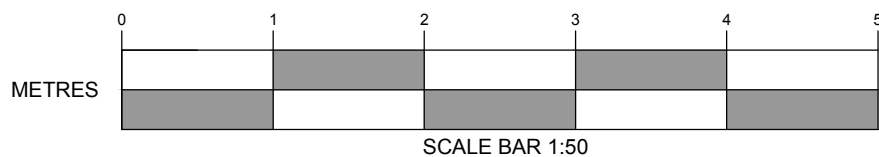

Proposed First Floor Plan
(1:50)

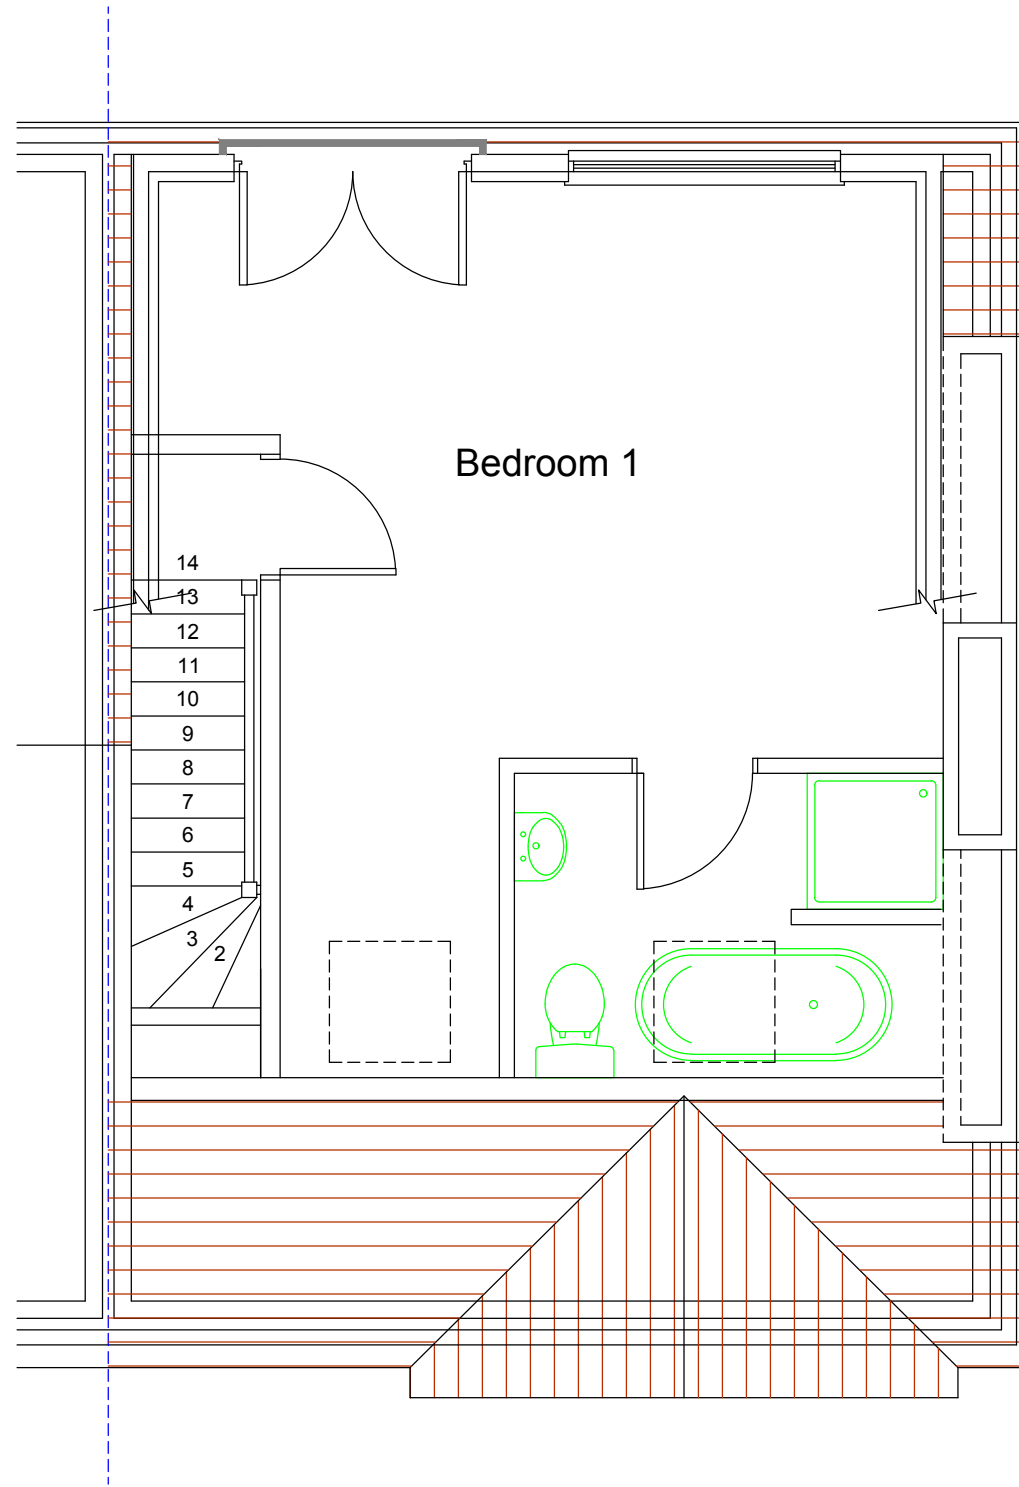

Proposed First Floor Plan
(1:50)

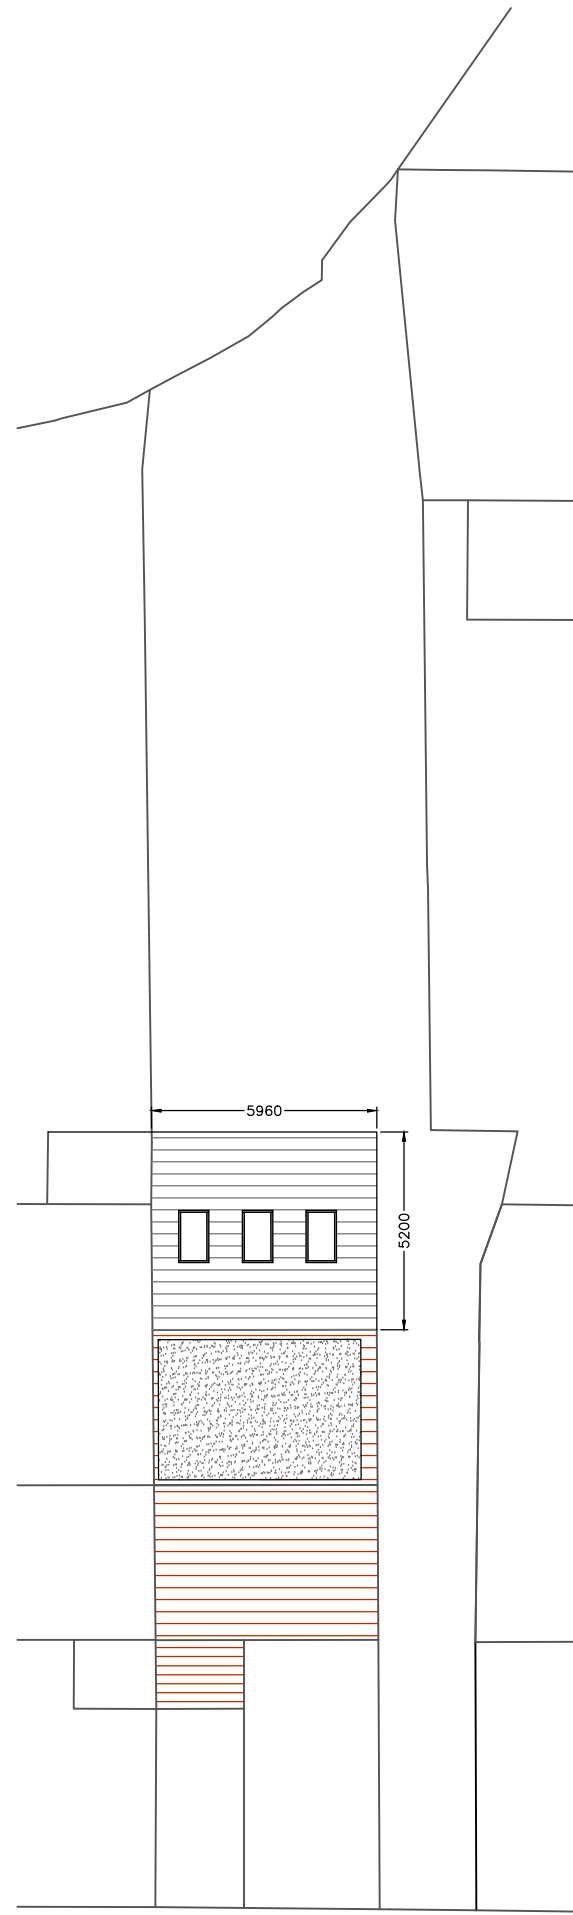 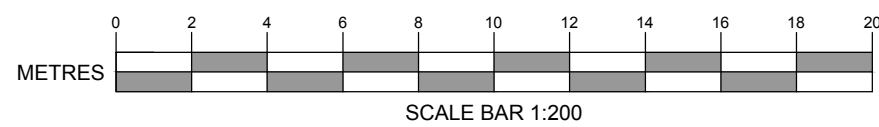

Proposed Site Plan
(1:200)

NOTES:
All dimensions to be checked on site and any discrepancy notified. Written dimensions are to be used in preference to scaled dimensions.

This drawing is the property of J.M. Ralph Associates and must not be reproduced, in part or whole, or deviated from, without their permission.

Purpose		
DRAFT FOR COMMENT		
Amendment		Date
P3	STAIRS AND PORCH AMENDED	10/07/2023
P2	CLIENT AMENDMENTS	19/06/2023
Client		
R. WILSON 11 HILLSIDE AVENUE PURBROOK WATERLOOVILLE HAMPSHIRE PO7 5BB		
Project		
EXTENSION & LOFT CONVERSION 11 HILLSIDE AVENUE PURBROOK WATERLOOVILLE HAMPSHIRE PO7 5BB		
Title		
PROPOSED PLANS & ELEVATIONS		
Scale		Date
1:50; 1:100; 1:200; 1:1250 @ A1		24.05.2023
Drawing No.		Revision
23/008/003		P3
J.M. Ralph Associates Chartered Building Surveyors		
6-7 Culverin Square Limberline Road Portsmouth Hampshire PO3 5BU Email: jason@jmralf.com Tel. 07990 617707		
 RICS		