



Note:
Do not Scale from this Drawing (except for planning approval).
All dimensions are in millimetres and to be checked on site.
All Dimensions relating to subcontractors or suppliers work
must be checked and agreed between the main contractor and
the sub-contractors and suppliers.

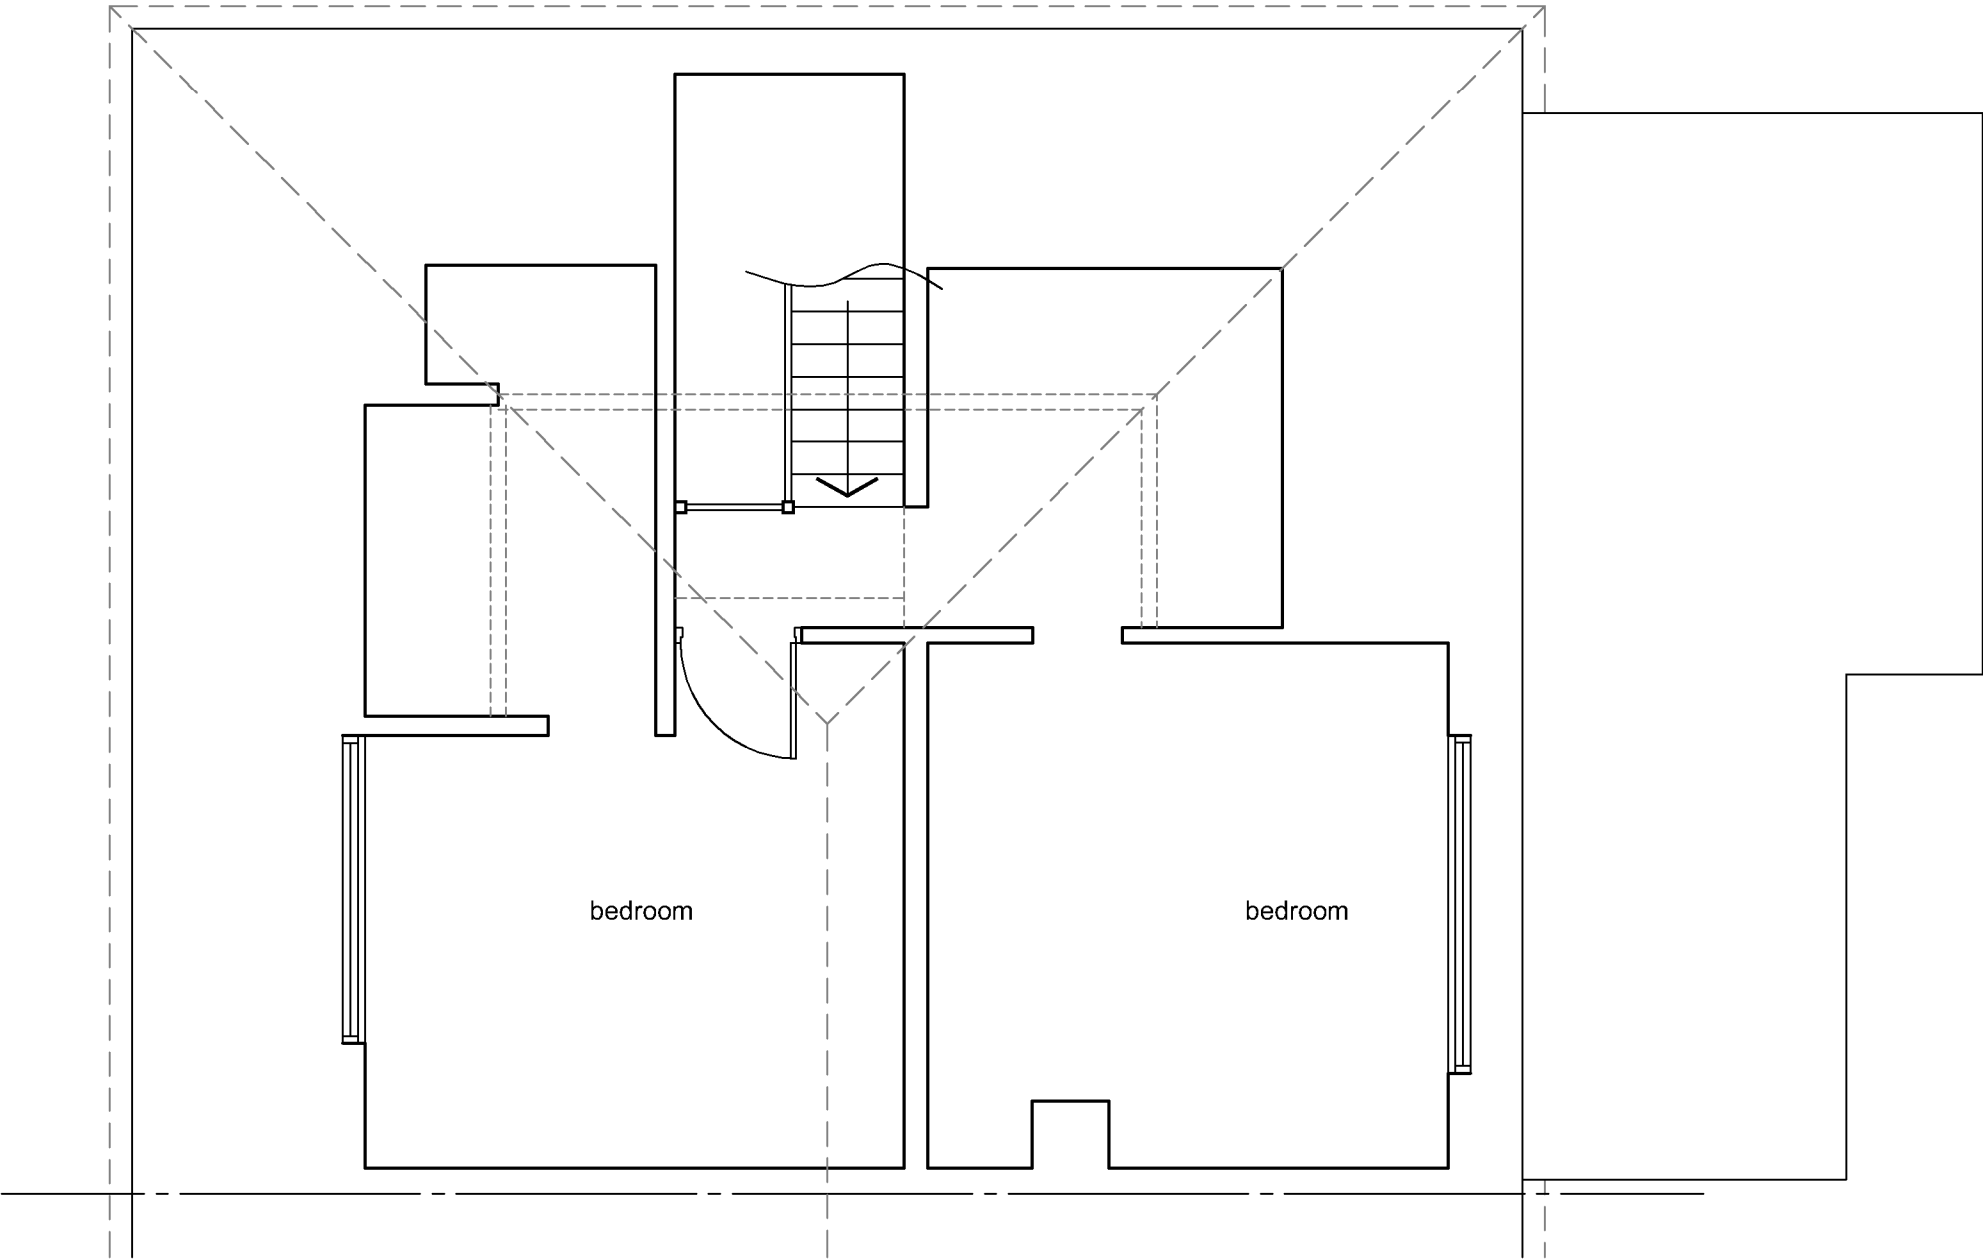

EXISTING FIRST FLOOR PLAN
SCALE 1:50

 

DRAWING TITLE -		DATE -		SCALE -	
MEASURED SURVEY - EXISTING FIRST FLOOR PLAN		March 2023		1:50 @ A3	
		DRN -	CHK -	DRAWING REF -	Rev
		gp	-	23228 EX101	A
CLIENT -					
Mr & Mrs Griffin, 161a London Road, Cowplain, Waterlooville, Hants.					

grp architectural design
t. 07747 011252 e. gavin.page77@gmail.com