


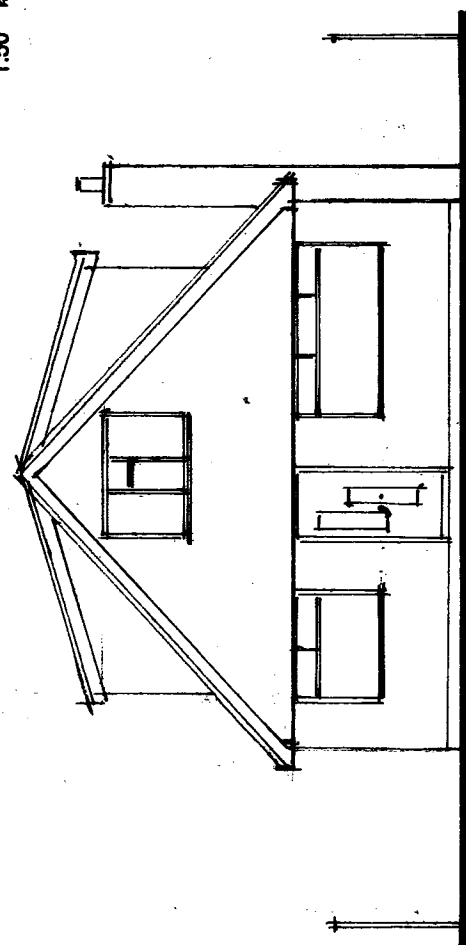


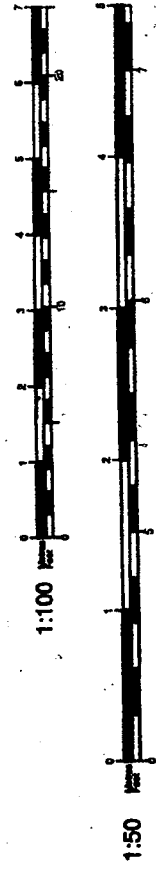


Proposed South Elevation.

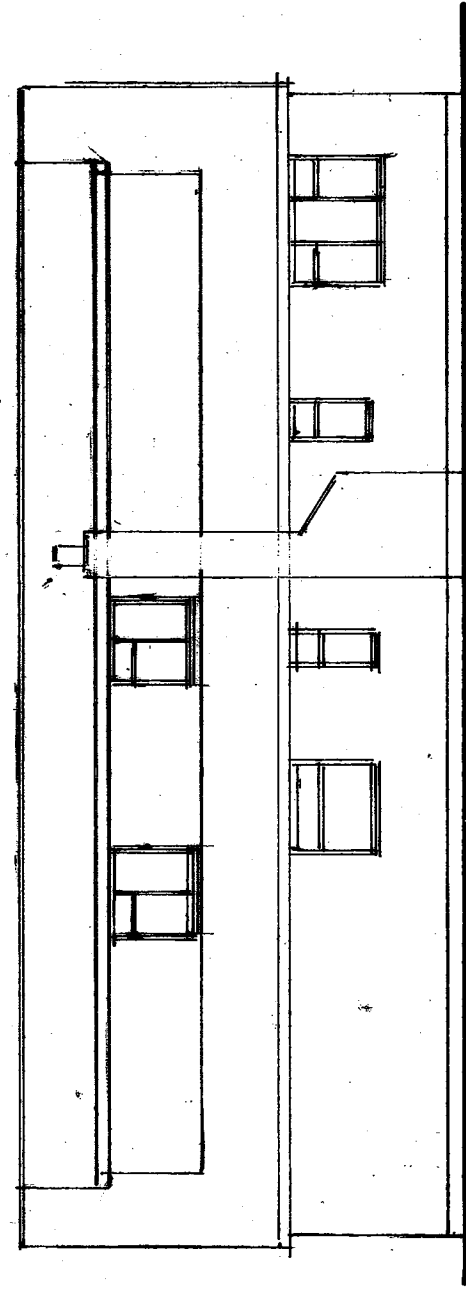


Proposed East Elevation.

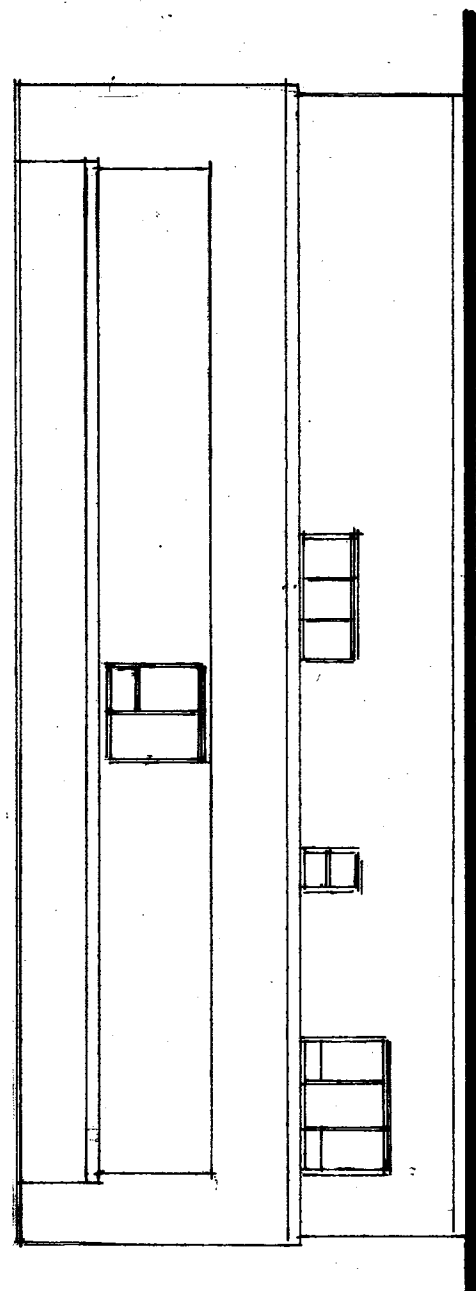

Proposed West Elevation.

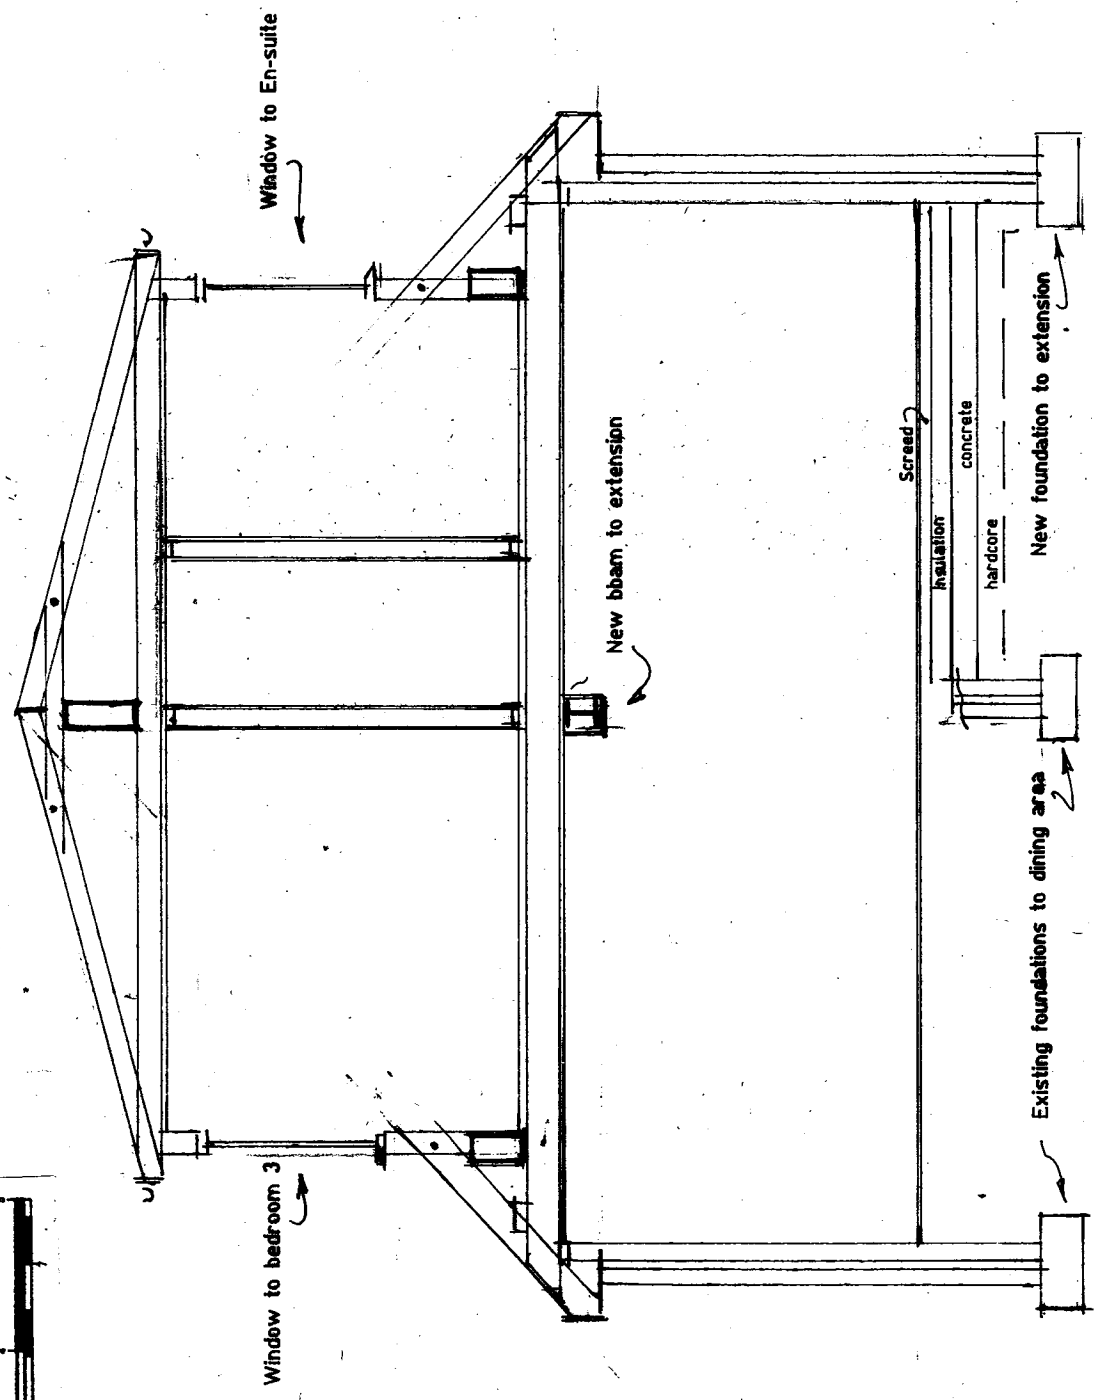

Section - Ground floor through rear extension & first floor through bedroom 3 & en-suite.

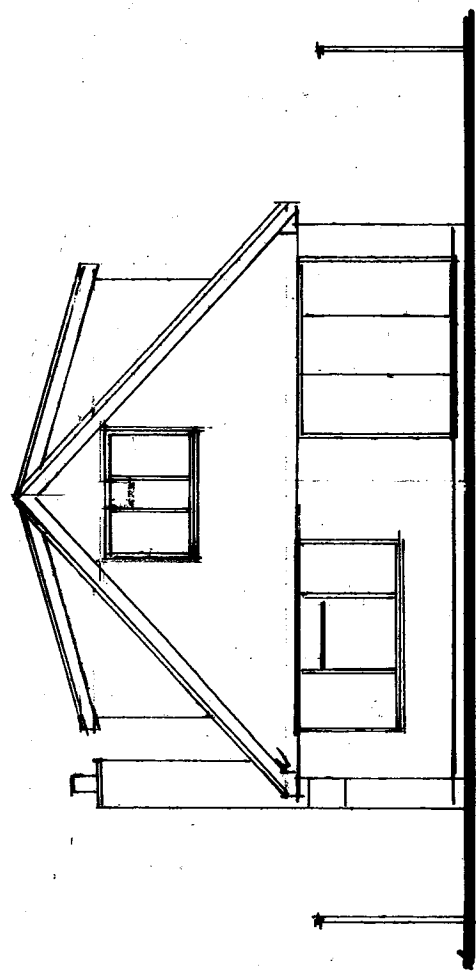

Proposed North Elevation.

|                                                                                        |      |       |      |            |
|----------------------------------------------------------------------------------------|------|-------|------|------------|
| Proposed rooms in re-pitched roof at 109 Haslar Crescent, Waterlooville Hants. PO7 6DD |      |       |      |            |
| Mr Warren Stanley                                                                      |      |       |      |            |
| Scale                                                                                  | 1:50 | 1:100 | Date | April 2023 |
| A3 Drawing Number                                                                      |      |       | 4    |            |
| Revision                                                                               |      |       | A    |            |