



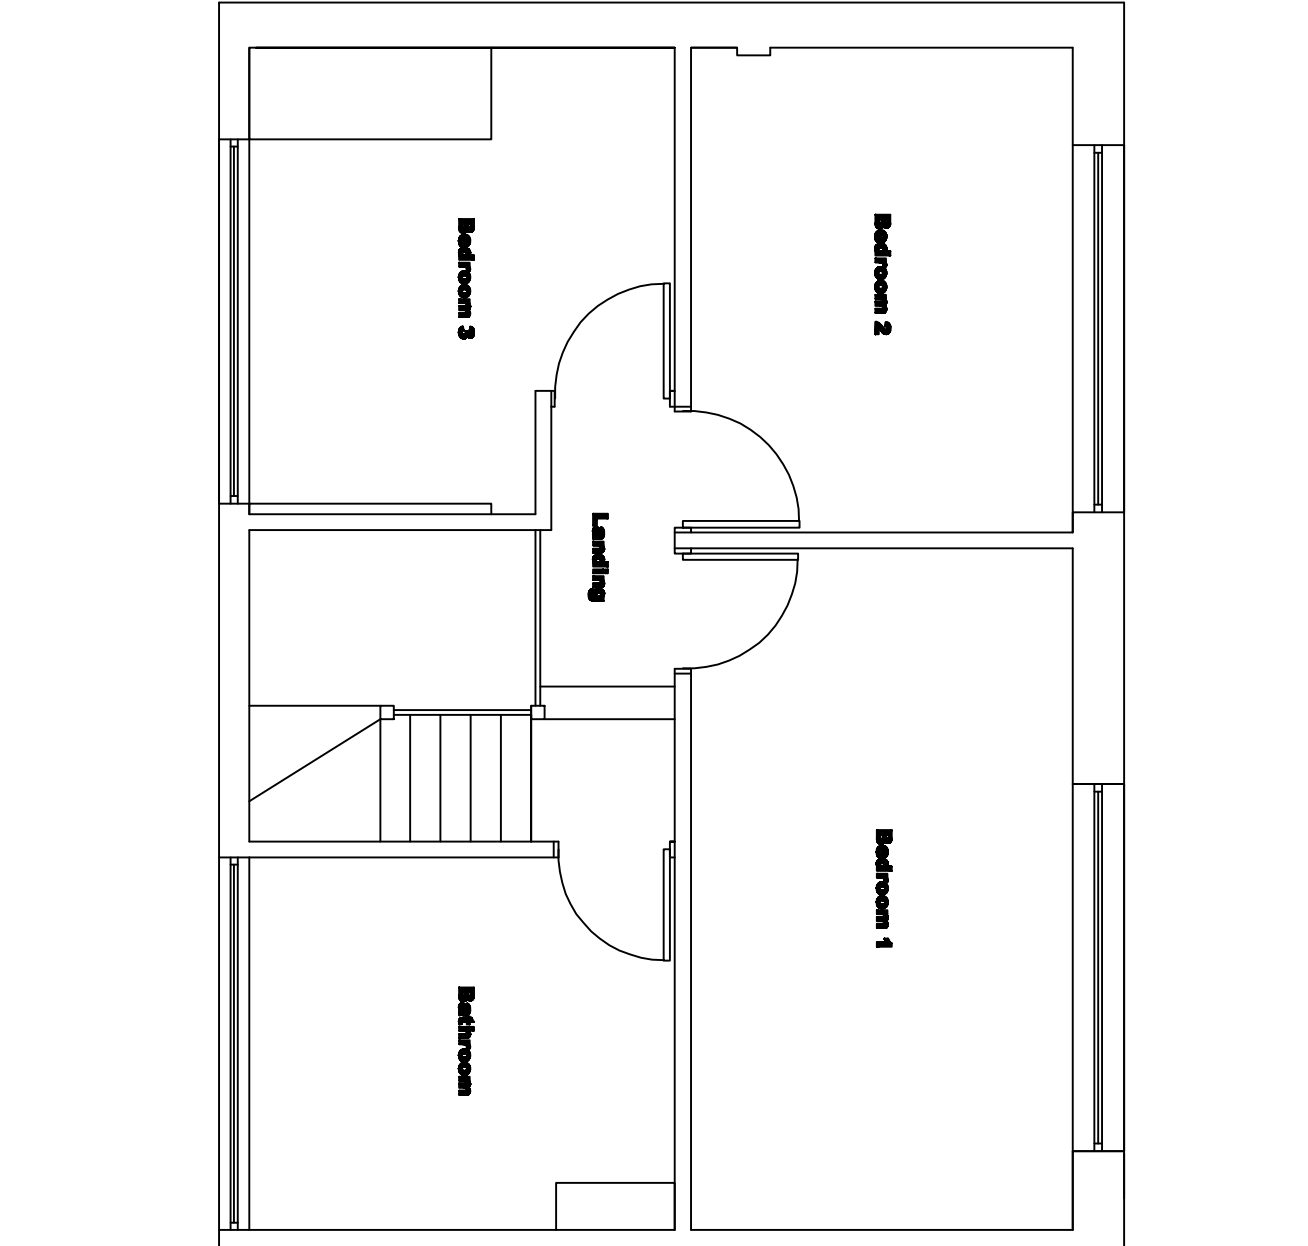

Scale 1:50 @ A3

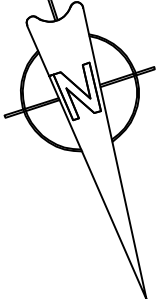

NB
(i) FIGURED DIMENSIONS MUST BE TAKEN IN
PRESENCE TO CALLED DIMENSIONS AND SITE
DIMENSIONS ARE TO BE CHECKED BEFORE WORK
IS PUT IN HAND.



Project:-
65 Galaxie Road
Waterlooville
Hampshire
PO8 9AT

Rev:-	Description:-	Date:-	Drawn by:-
-------	---------------	--------	---------------

Title:-
Existing First Floor Plan

Scale:-	1:50 @ A3		
----------------	-----------	--	--

Date:-	22.03.23	Dwg No:-	301	Rev:-	
---------------	----------	-----------------	-----	--------------	--