


NOTES:

Dimensions to be checked on site before commencing work. Any discrepancies shall be reported to the architect immediately.


Do not scale from these drawings except for planning purposes. Use figured dimensions only.

Where applicable this drawing is to be read in conjunction with other consultants' drawings.

Access road (outlined in red) with 3m wide gated entrance as referenced in quotation request email.

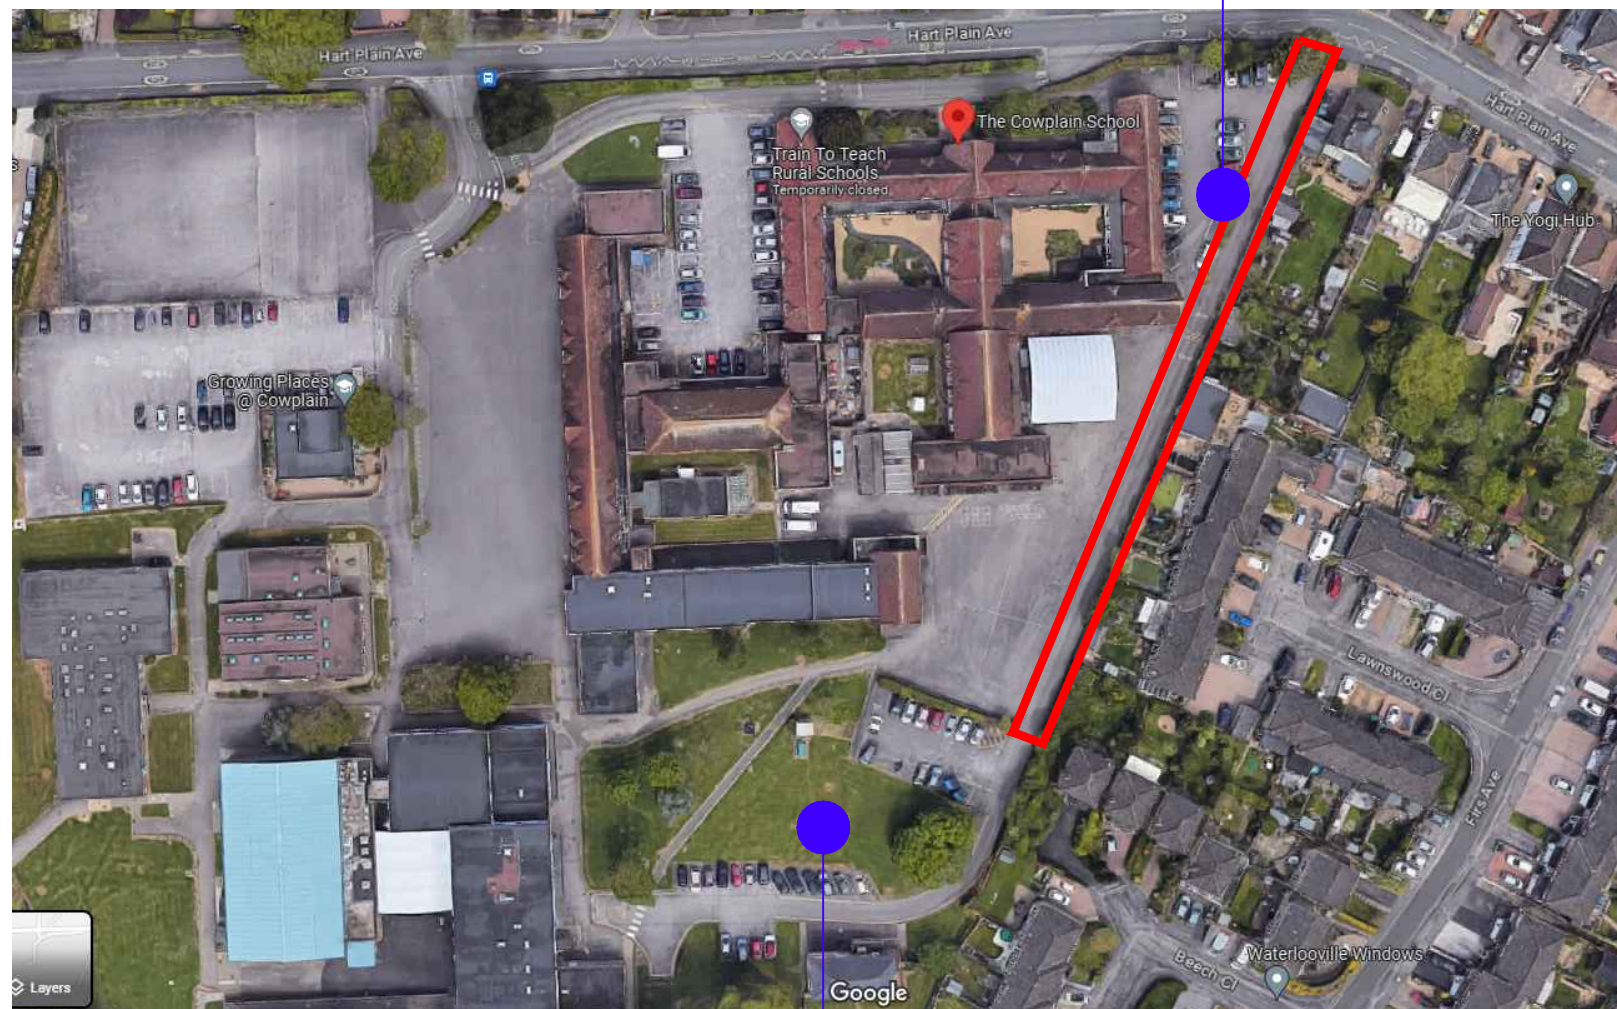

Classroom location as outlined on site plan to the right.

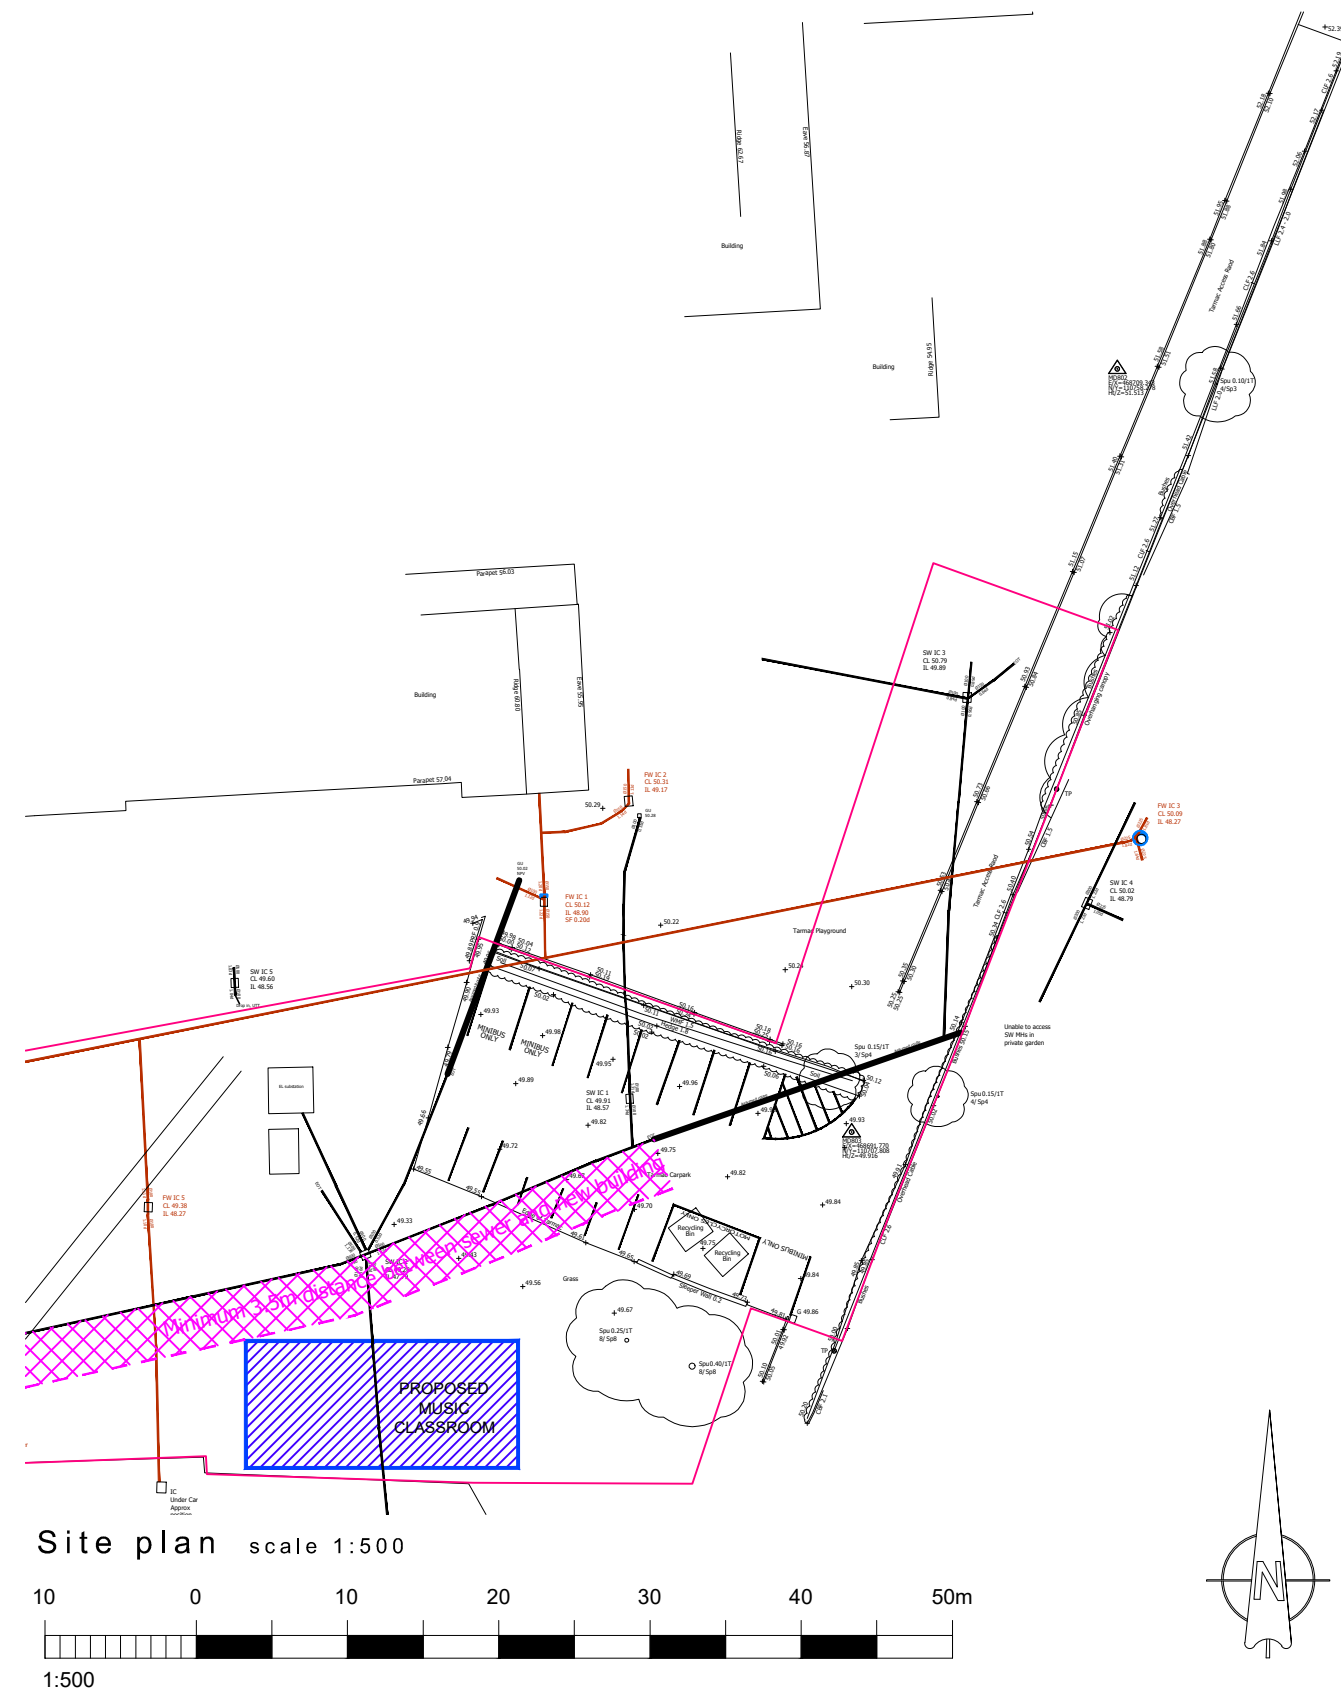

For COWPLAIN SCHOOL	Title SITE PLANS	Office Tel: 01243 933732	
Project PROPOSED MUSIC ROOM AT COWPLAIN SCHOOL, HART PLAIN AVENUE, WATERLOOVILLE, PO8 8RY	Date JUNE 2023	Drawn SR	
	Scale as noted @ A3	Checked -	
	Job Number PL.715.23	Drawing Number 01	
		Revision A	
			Web: www.jb-architecturedesign.com