



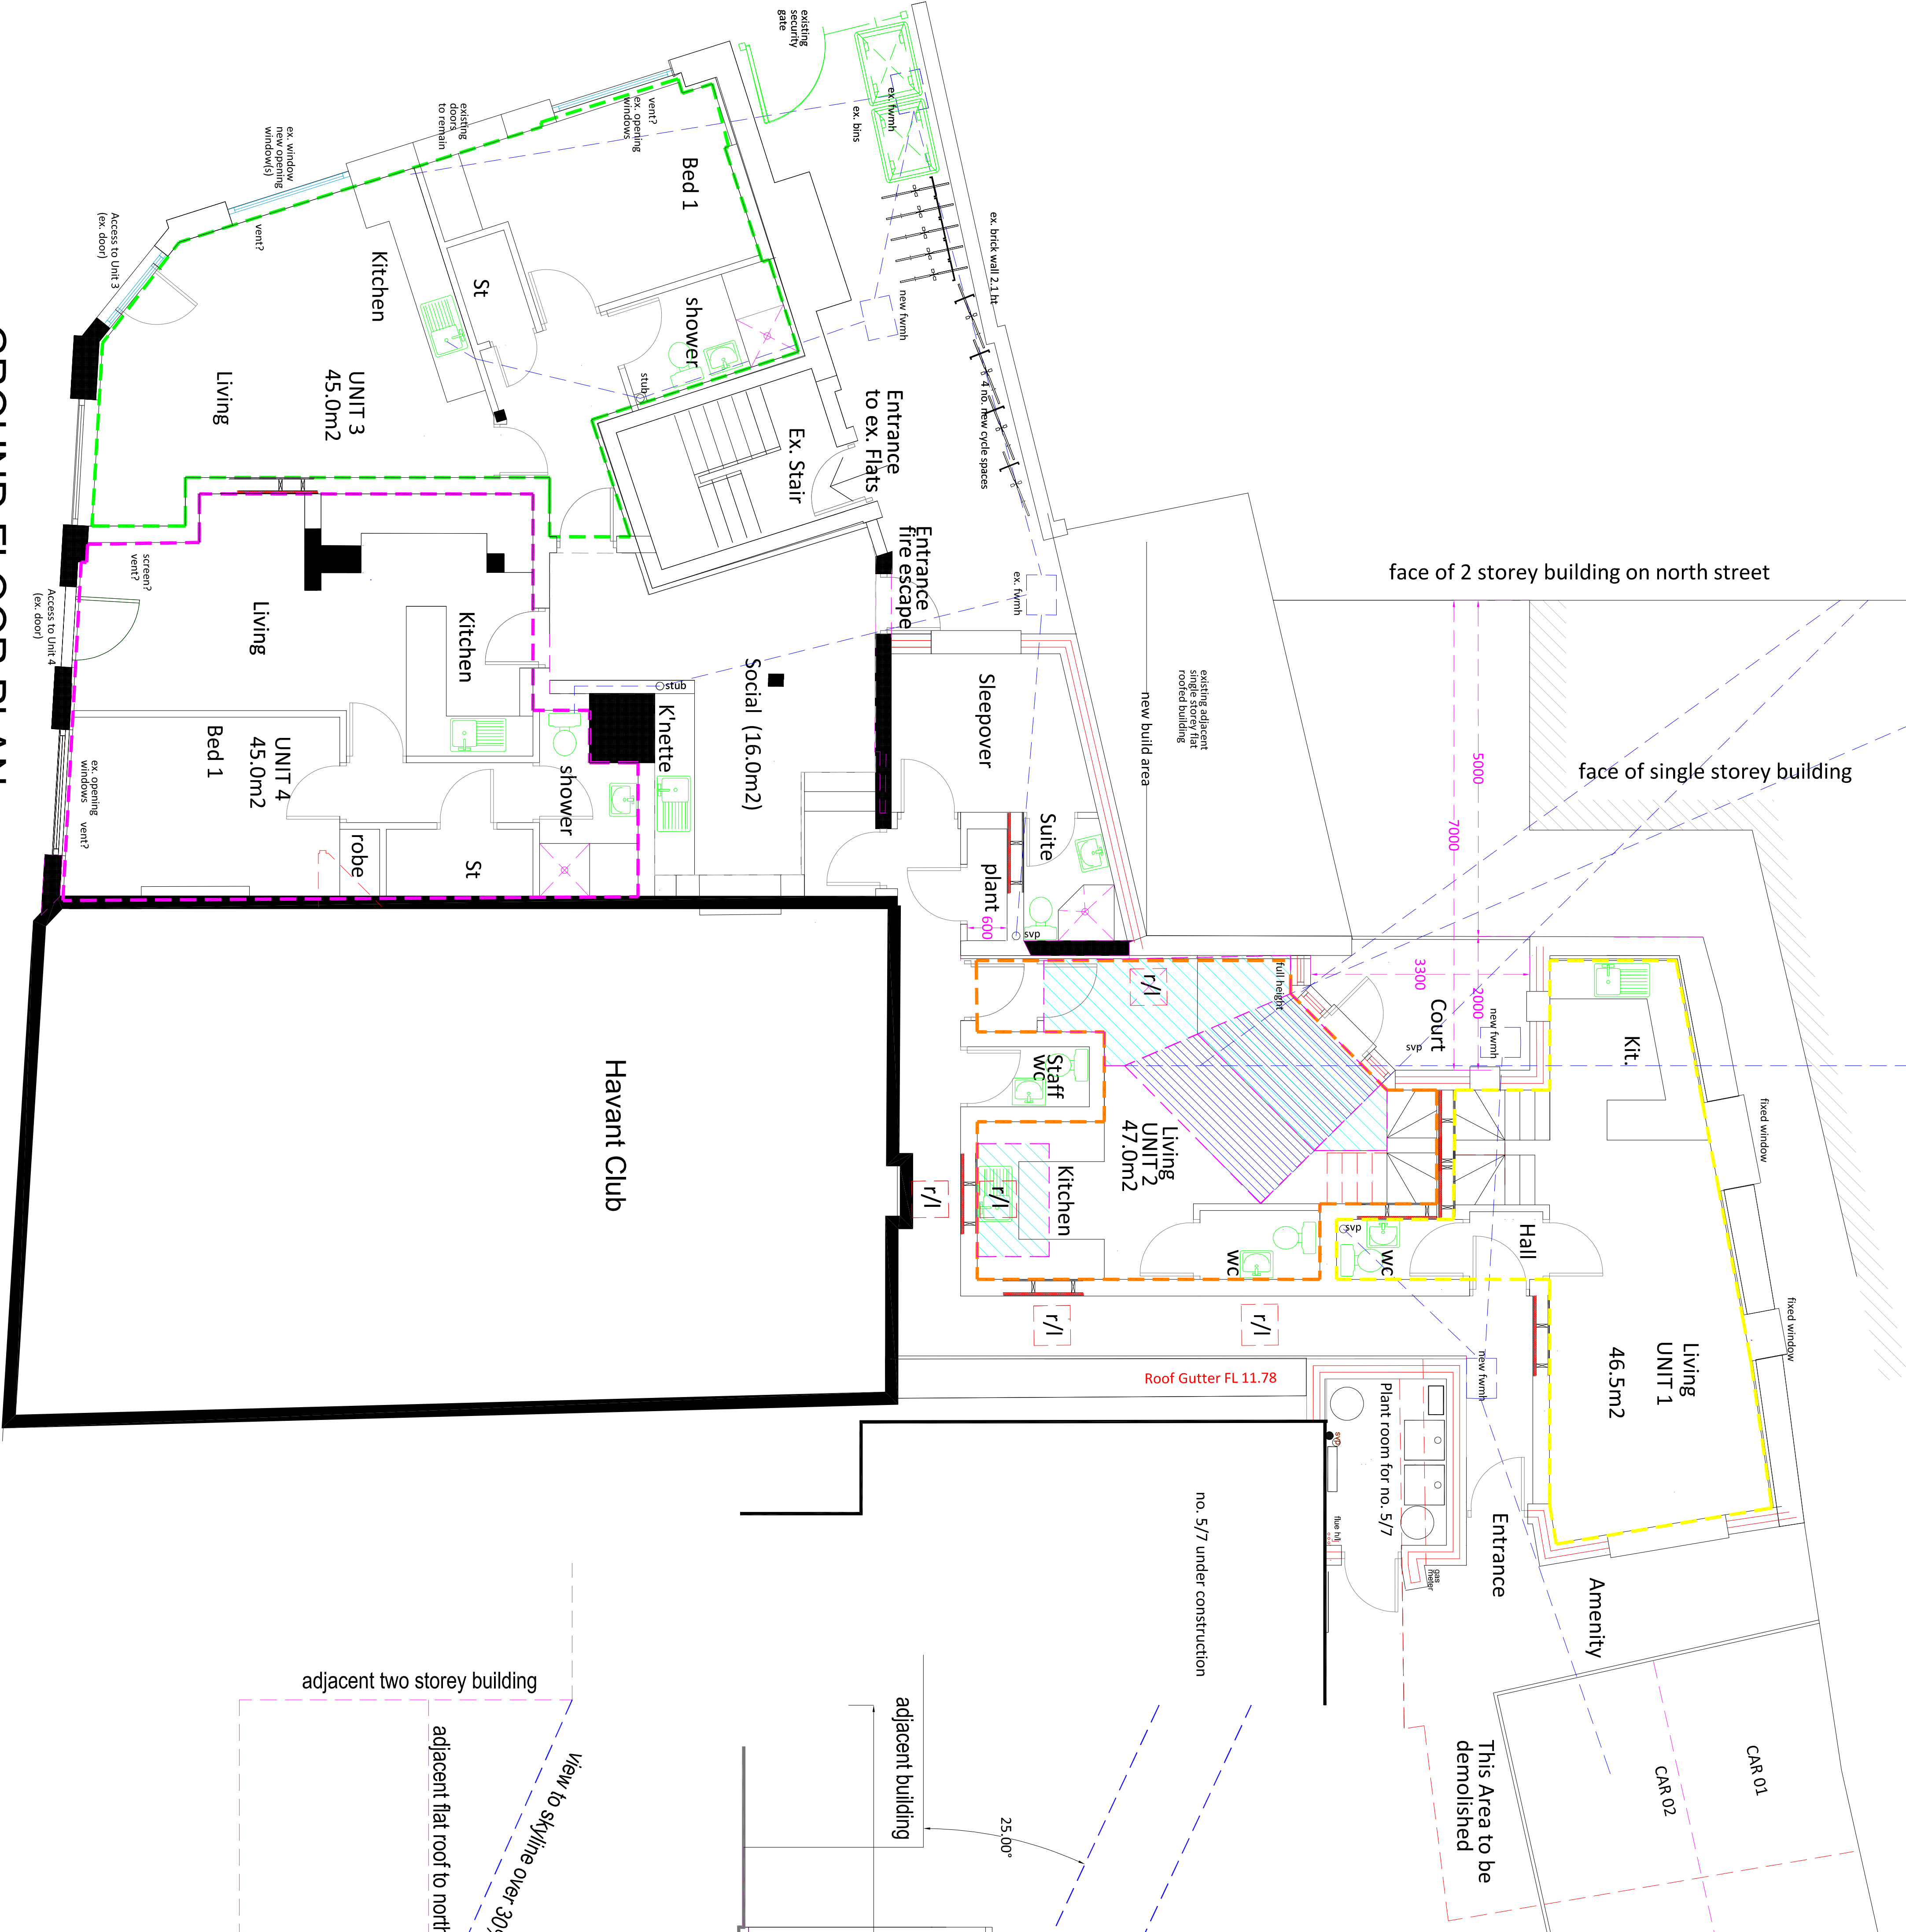

GROUND FLOOR PLAN

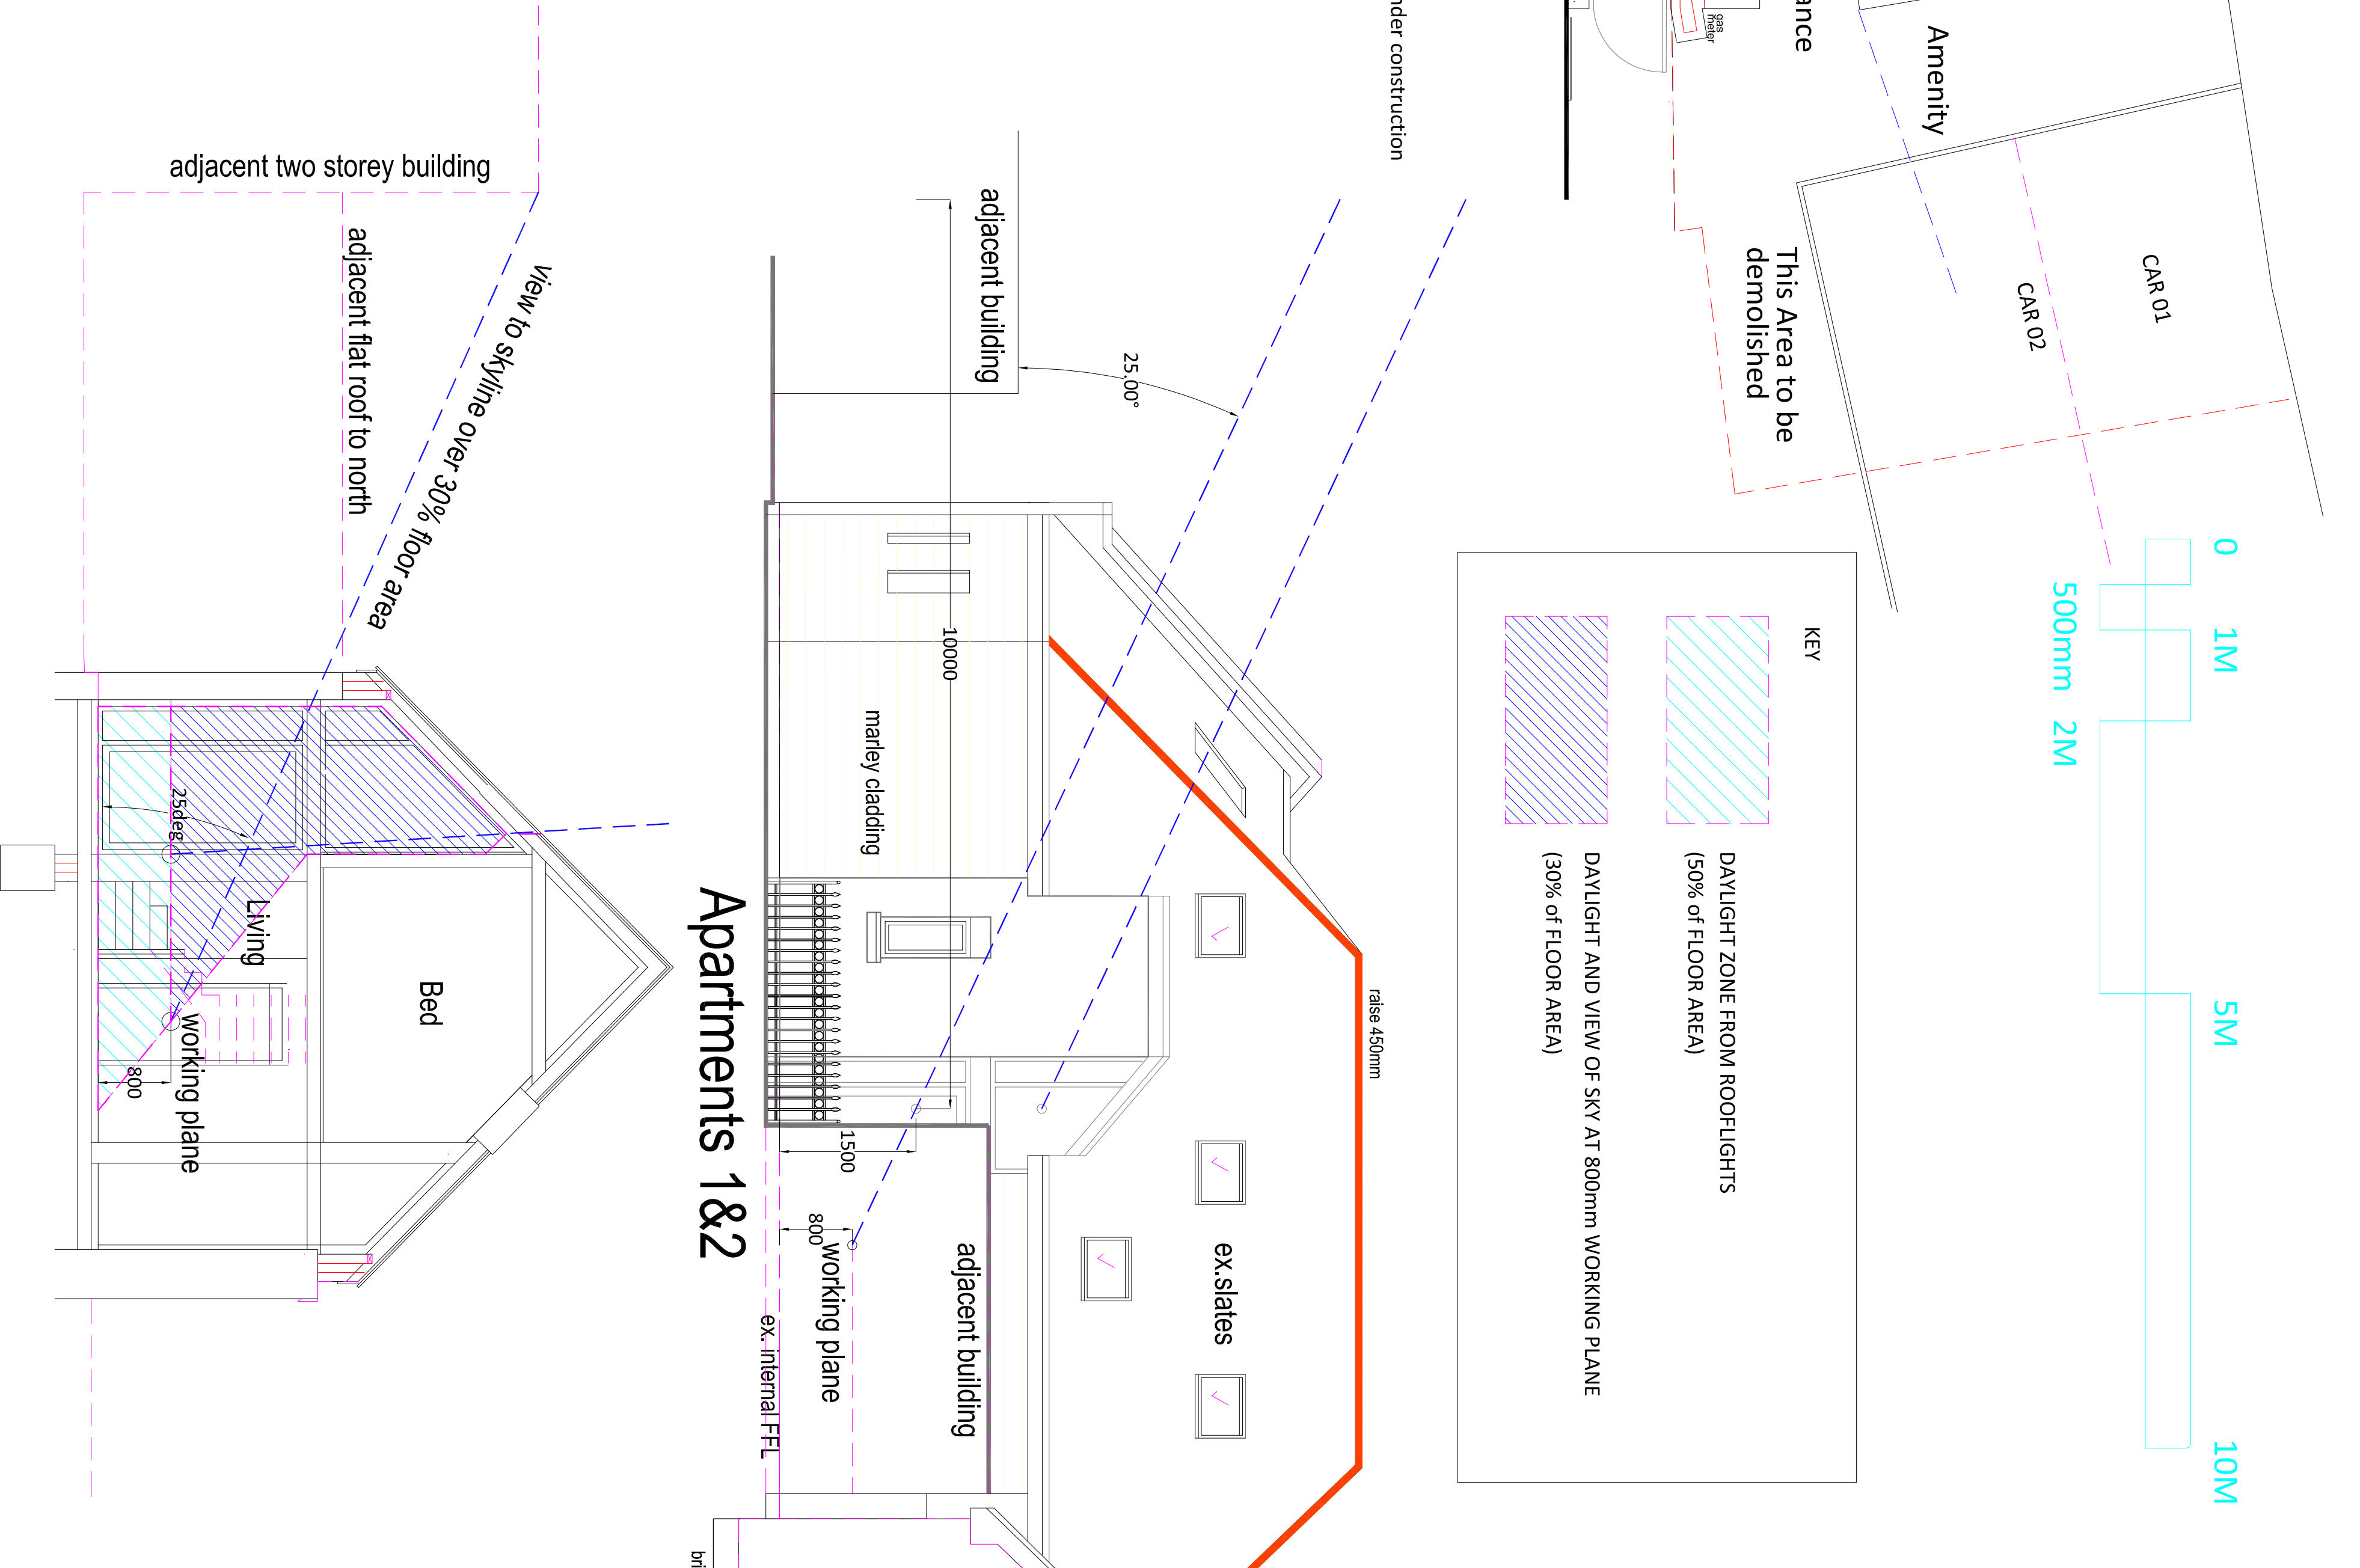

SCALE	1/50	TITLE	Conversion of Ground Floor Golden Spots to 4 no. 2 Bed Supported Living Apartments	PETER GALLOWAY PARTNERSHIP
DATE	Aug. 23		Former White Hart Public House 1, East Street Havant - PO9 1AA	
		DETAIL	Use Class C3(b)	
			DAYLIGHT ANALYSIS-Unit 2	
AUTHOR	PG	DRAWING NO	23/201/DAYLIGHT	ARCHITECTS
				HAVANT
				MOB. 07808 483632
				E-MAIL: peter@gallowayarchitects.co.uk

