
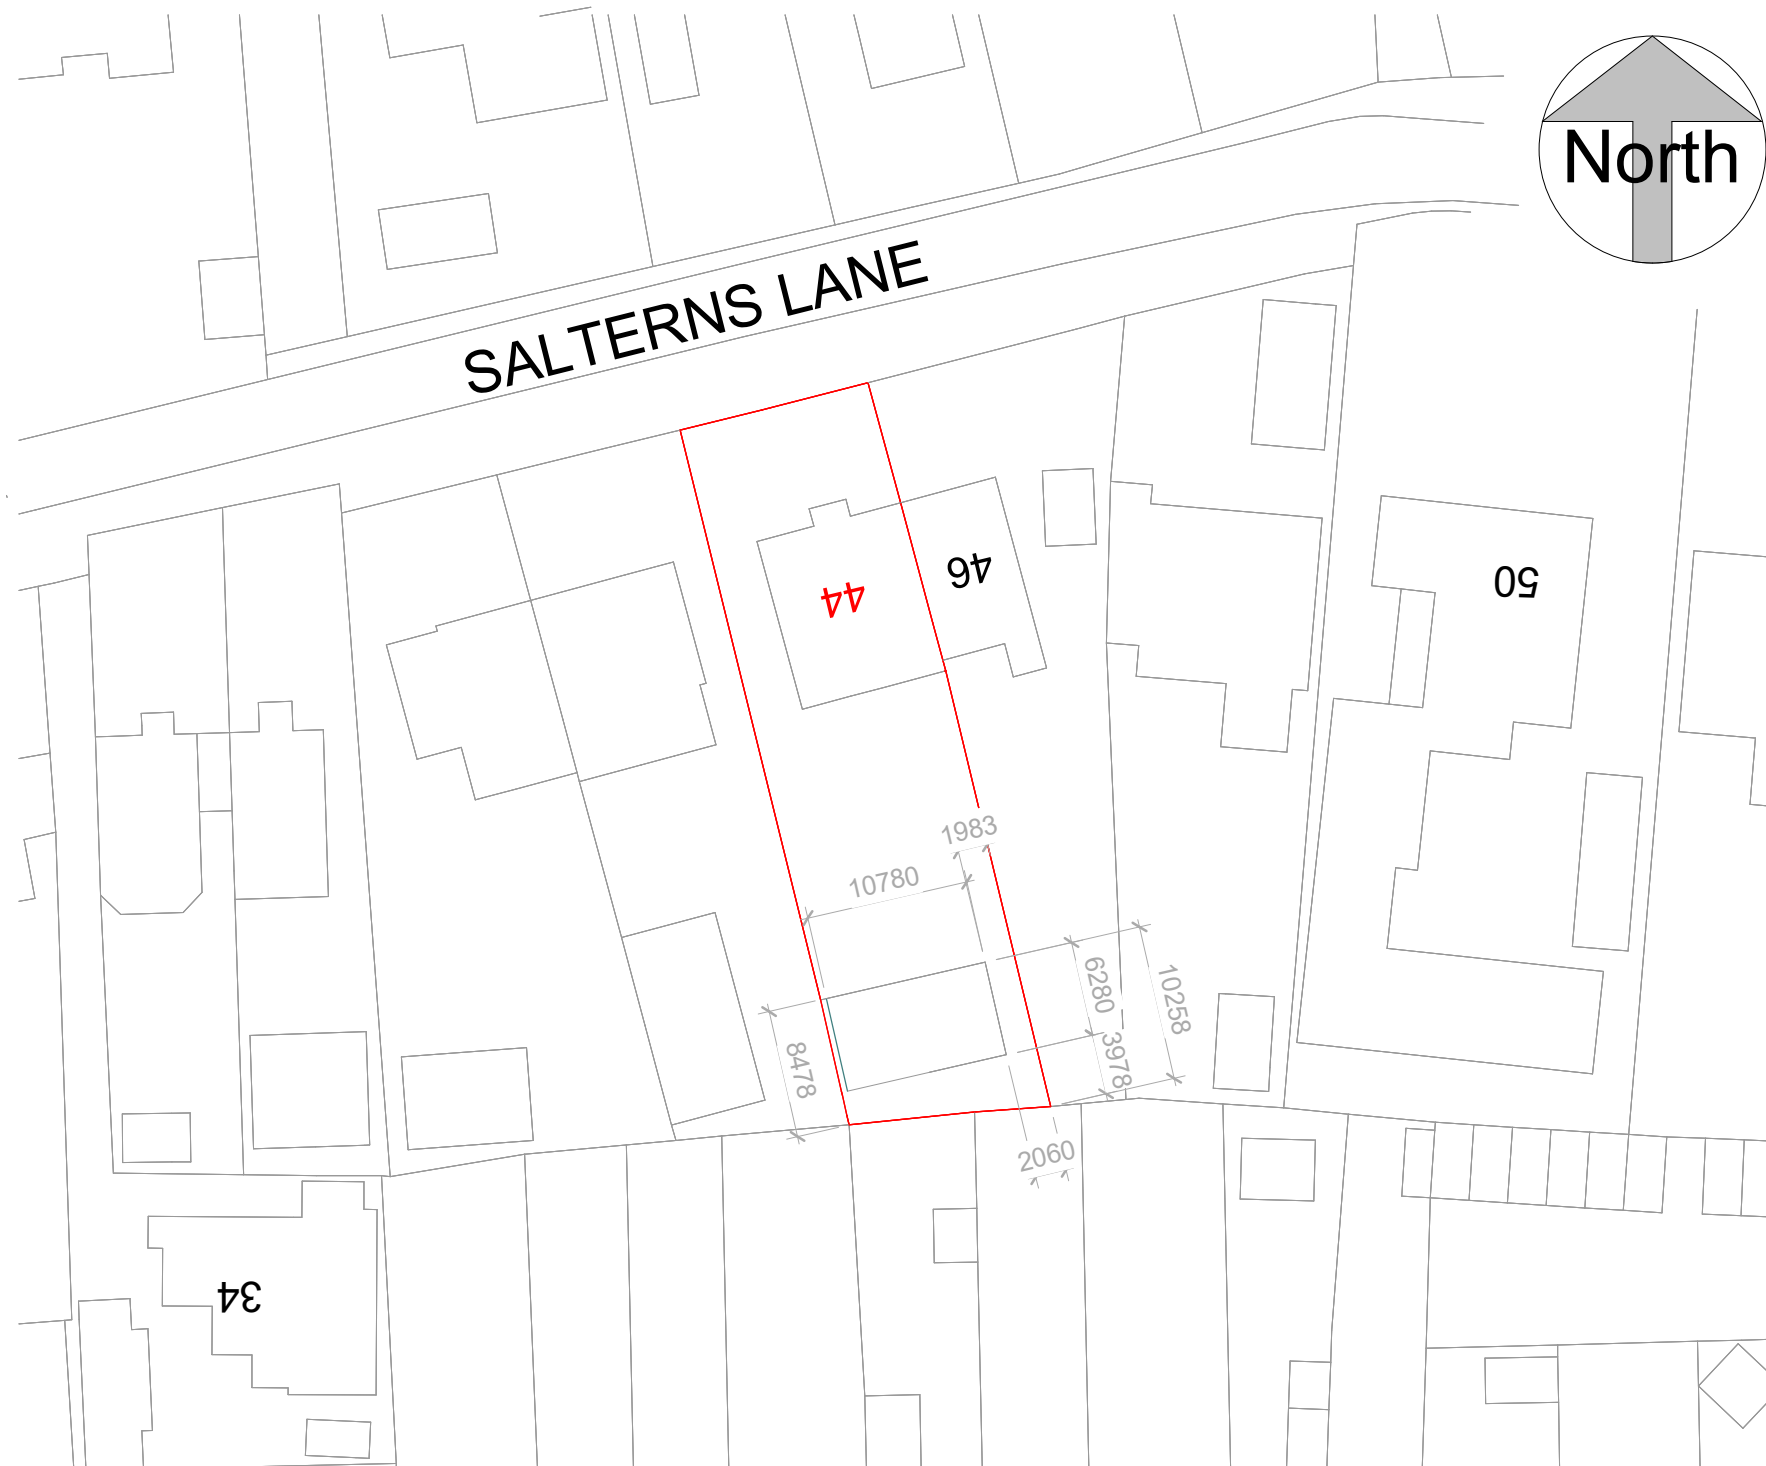


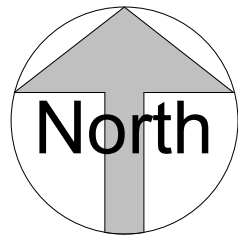

Location Plan

1:1250

Block Plan

1:500

ReQuestAPlan
Map number: TQRQM23033133927674
Title: 44 Salterns Lane, PO11 9PJ
Map Produced for: Parkers Design
© Crown copyright and database rights 2023 OS 100042766



1:500		50
1:200		20
1:100		10
1:50		5

All measurement to be checked on site prior to any comment

Parkers Design Limited - The Studio @ 90, PO9 2PR

www.pexd.co.uk - info@parkersdesign.com - 07776 008822

PROJECT	44 Salterns Lane, PO11 9PJ		CLIENT		Haywood	
	SHEET	Site Plan	Date	Issue Date	Scale (@ A3)	As indicated
			Drawn by	SW	DRAWING NUMBER	REV
			Checked by	SR	P 0	