






EXISTING FRONT (NORTH) ELEVATION
(1:100 at A1)

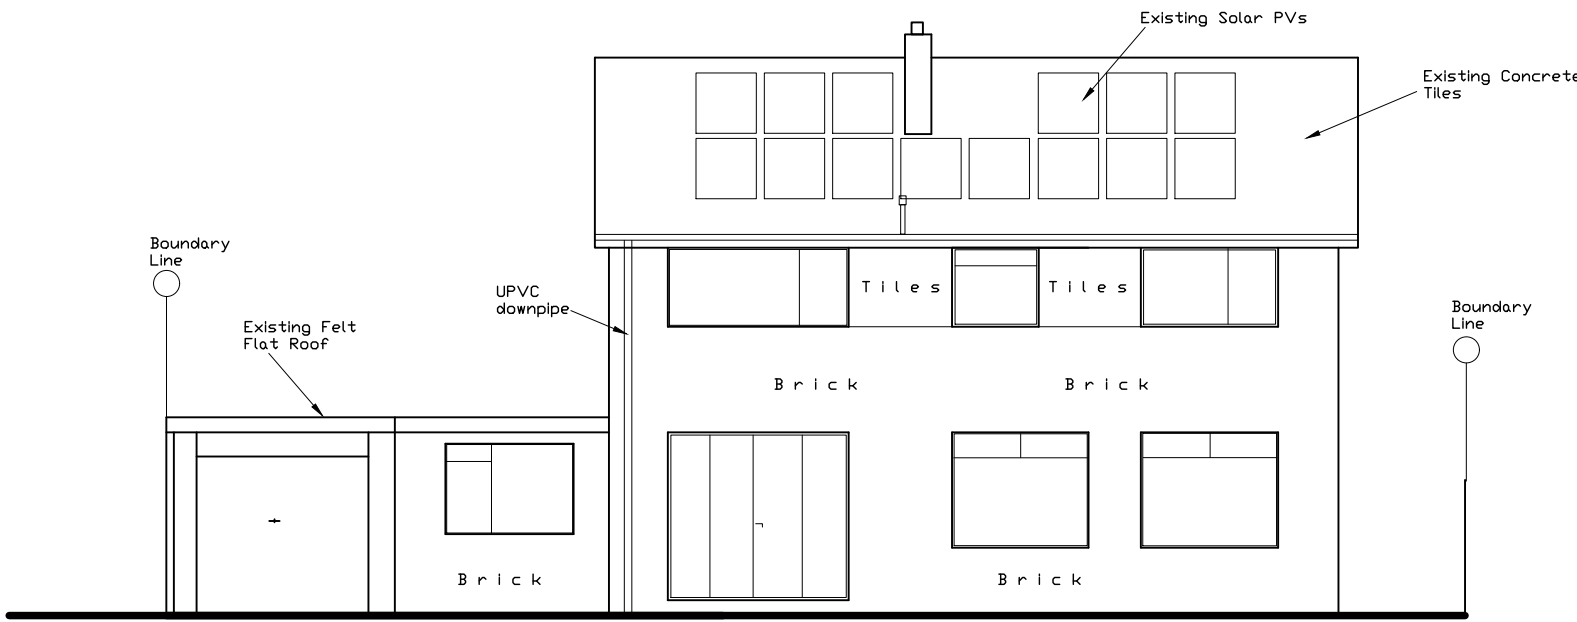

EXISTING REAR (SOUTH) ELEVATION
(1:100 at A1)

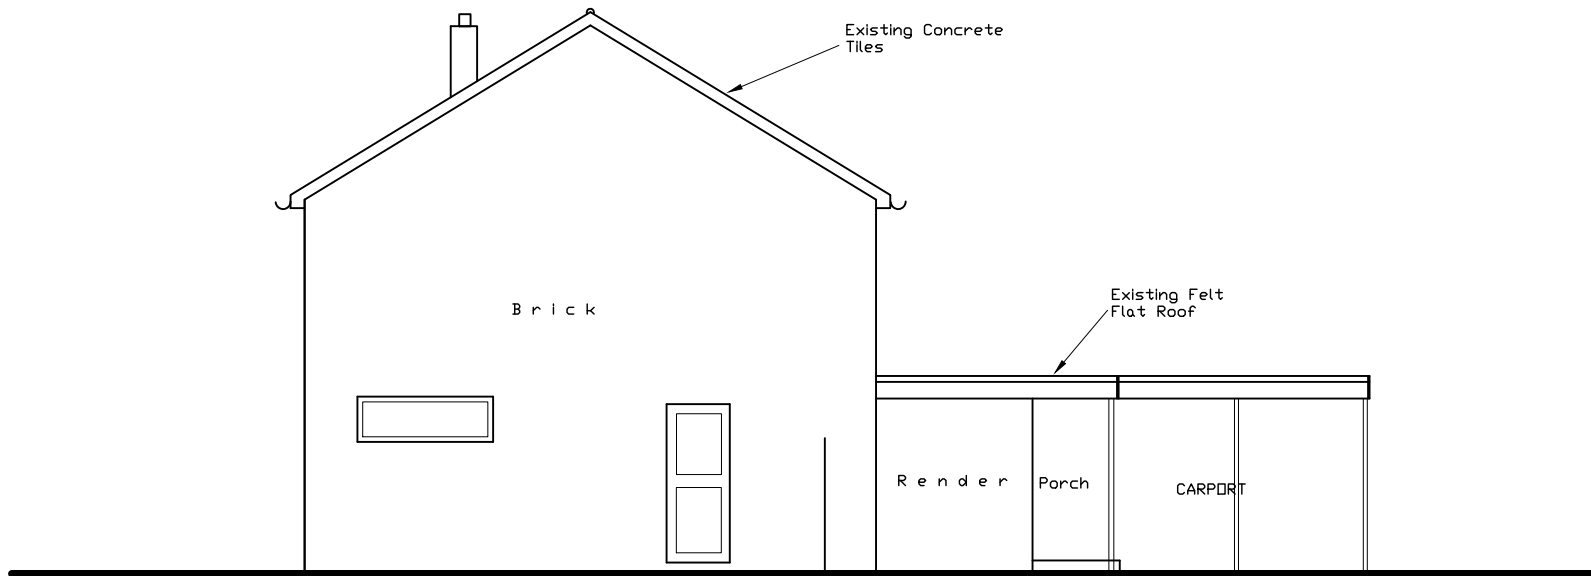

EXISTING SIDE (EAST) ELEVATION
1:100 at A1

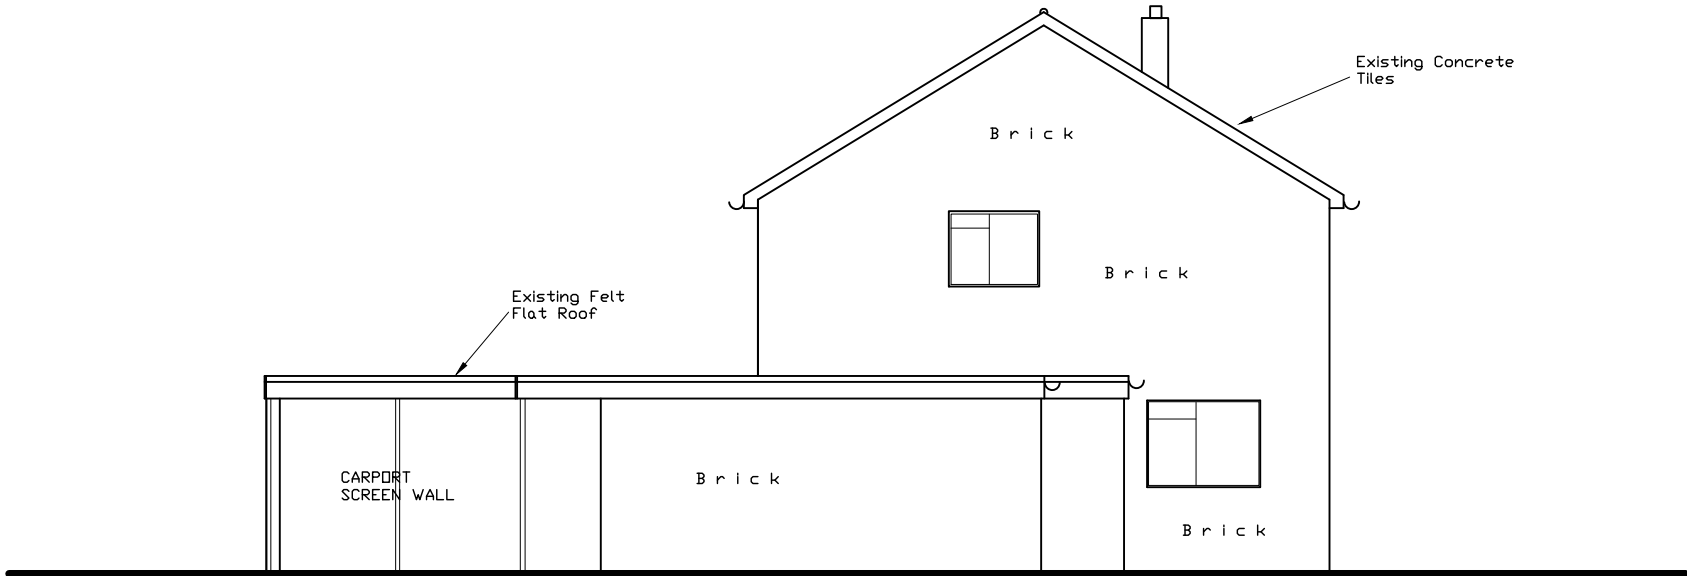


EXISTING SIDE (WEST) ELEVATION
1:100 at A1

0m 1m 2m 3m 4m 5m

VISUAL SCALE 1:100 @ A1

0m 0.5m 1m 1.5m 2m 2.5m

VISUAL SCALE 1:50 @ A1

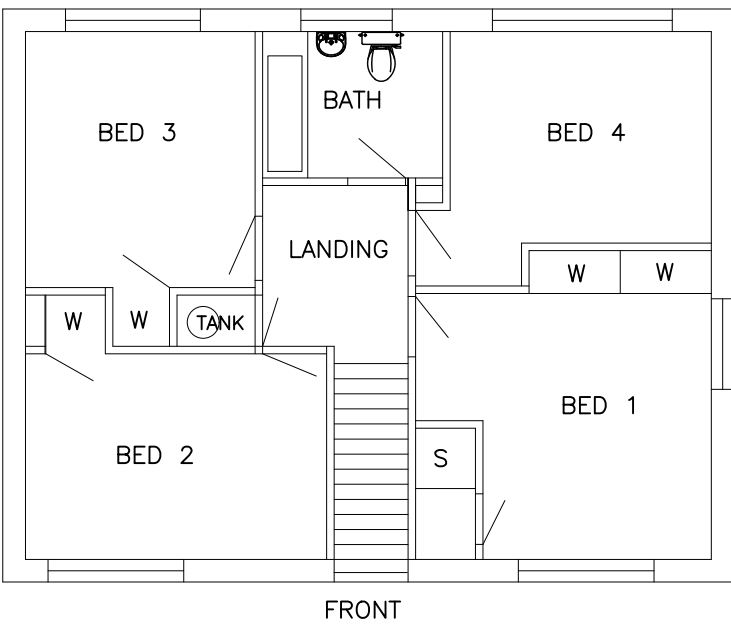

EXISTING FF PLAN
1:100 at A1

NOTES:-
1. REFER TO SEPERATE A4 SPECIFICATION NOTES AND DETAIL SKETCHES

A	PJD	PJD	PJD	15/3/23	FOR PLANNING PERMISSION
rev.	drawn	chkd.	approved	date	description
CLIENT :-					
MR & MRS DAVIES					
PROJECT:-					
4 WENSLEY GARDENS EMSWORTH PO10 7RA					
DRAWING TITLE:-					
EXISTING ELEVATIONS AND FIRST FLOOR PLAN					
P J DAVIES ASSOCIATES LTD CONSULTING STRUCTURAL ENGINEERS Office 201/4 Langstone Gate Solent Road Havant Hampshire PO9 1TR office: 02392 452228 mobile: 0796 2206734 e-mail: peter@pjdaviesassociates.co.uk					
date	drawn	checked	approved		
March 2023	PD				
scales					
AS SHOWN.					
drg. no.					rev.
1300/P/2					A