




This is a colour drawing. In order to ensure any subsequent reproduction is viewed correctly it should be printed in full colour.

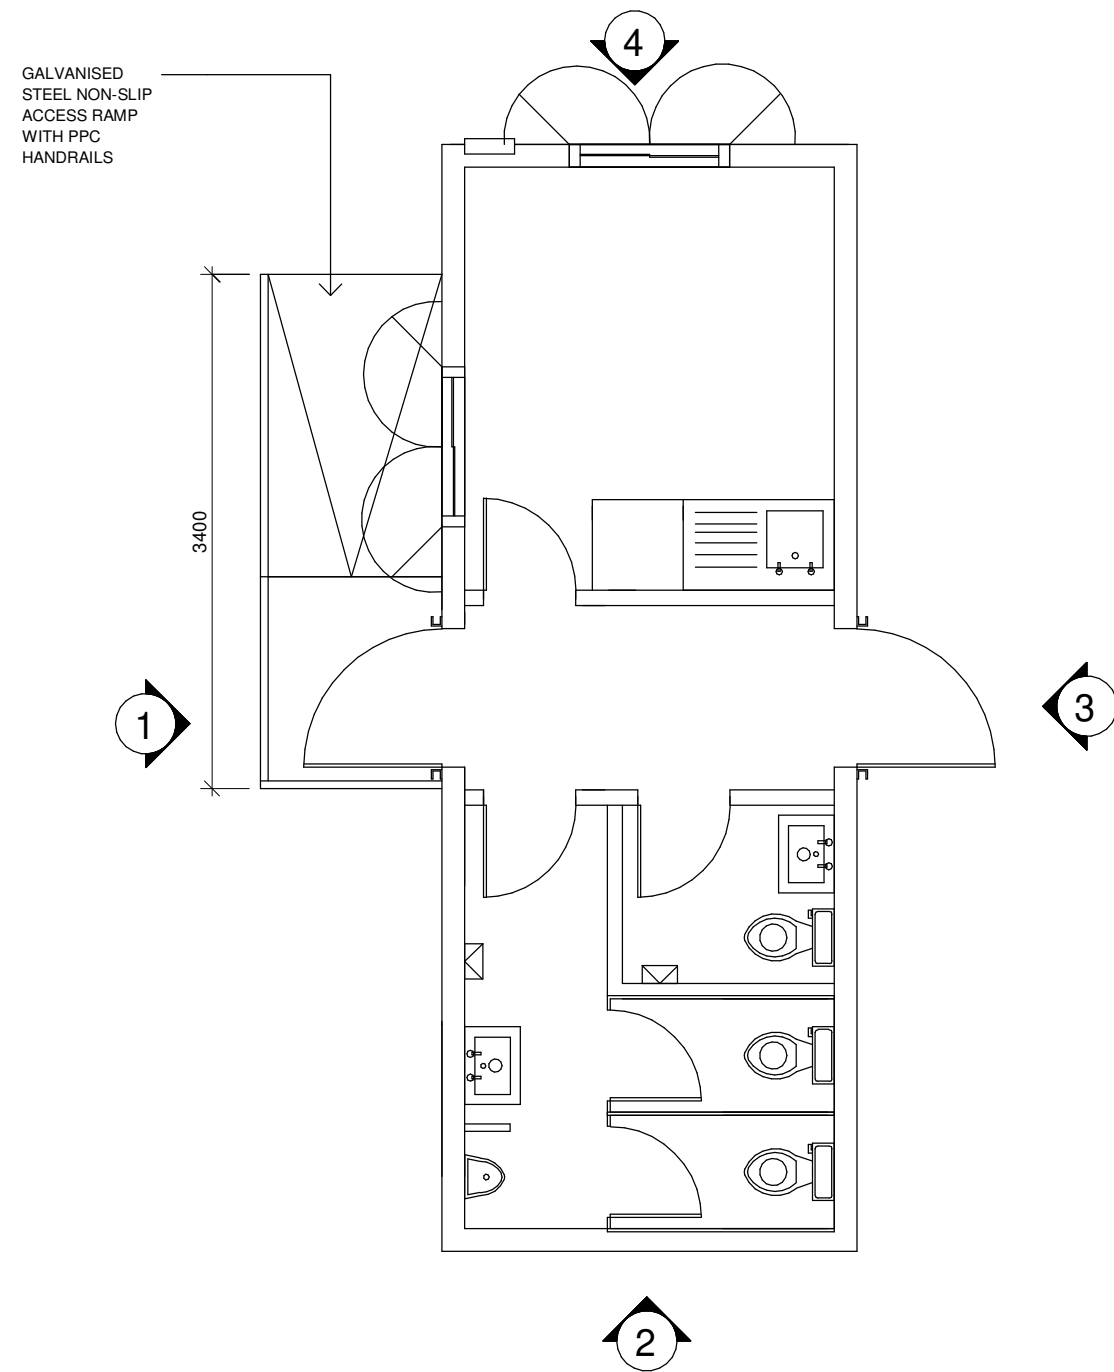


WELFARE HUT PLAN

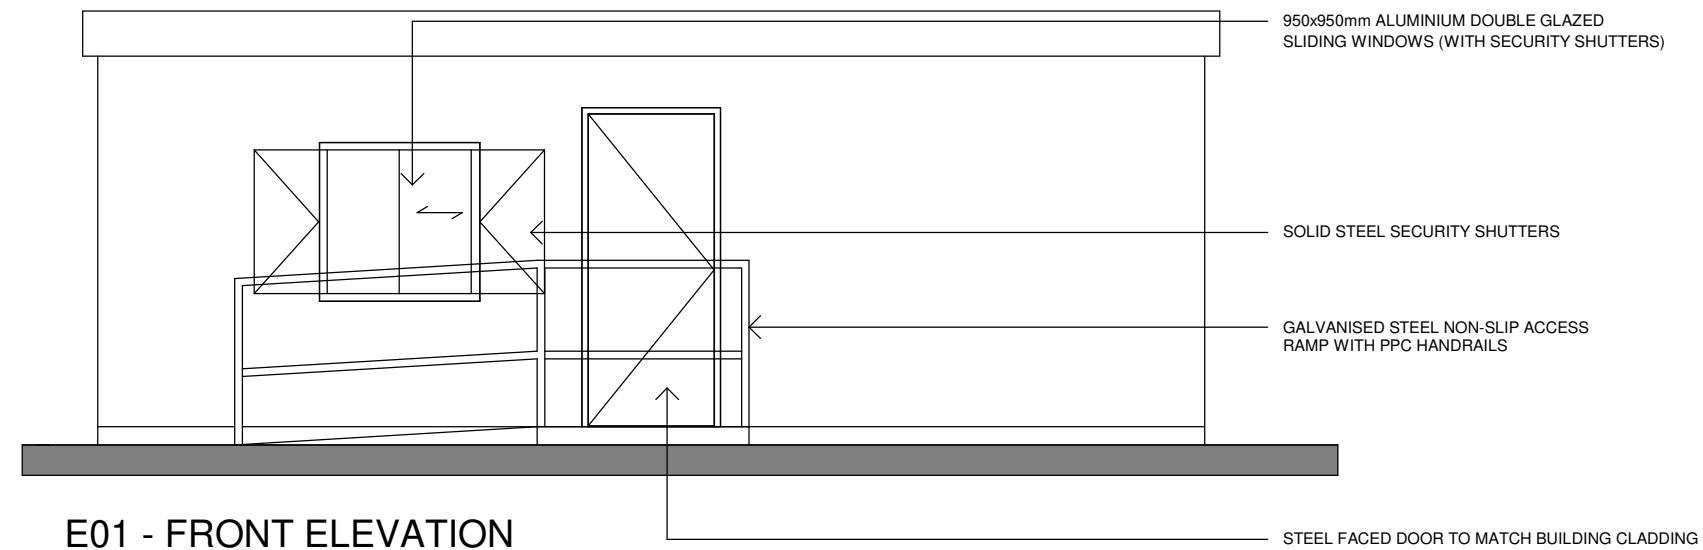


E01 - FRONT ELEVATION

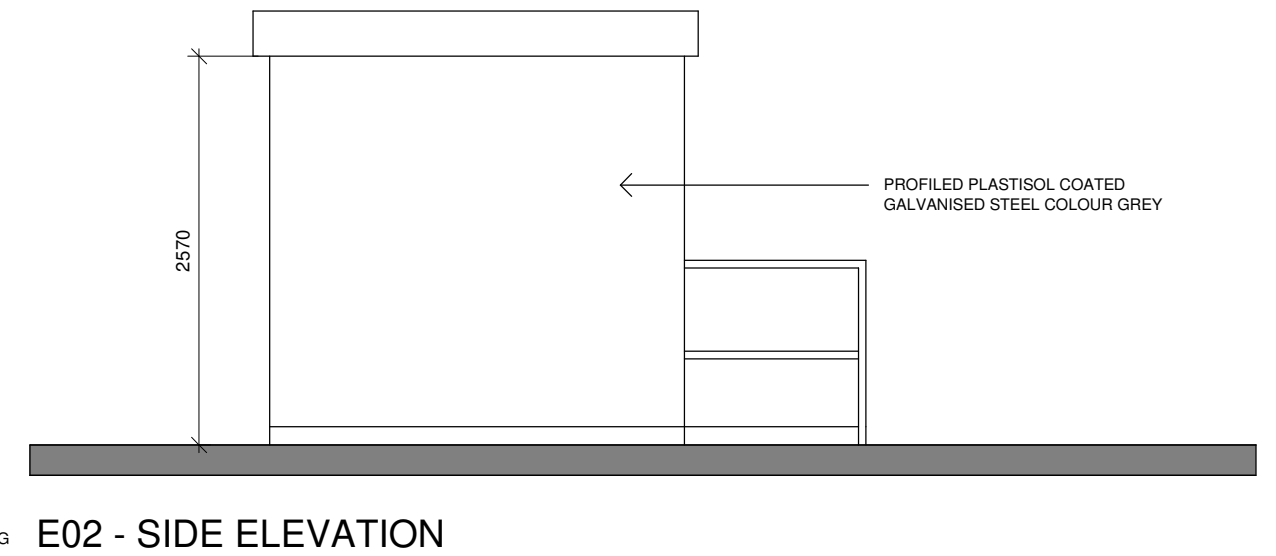

E02 - SIDE ELEVATION

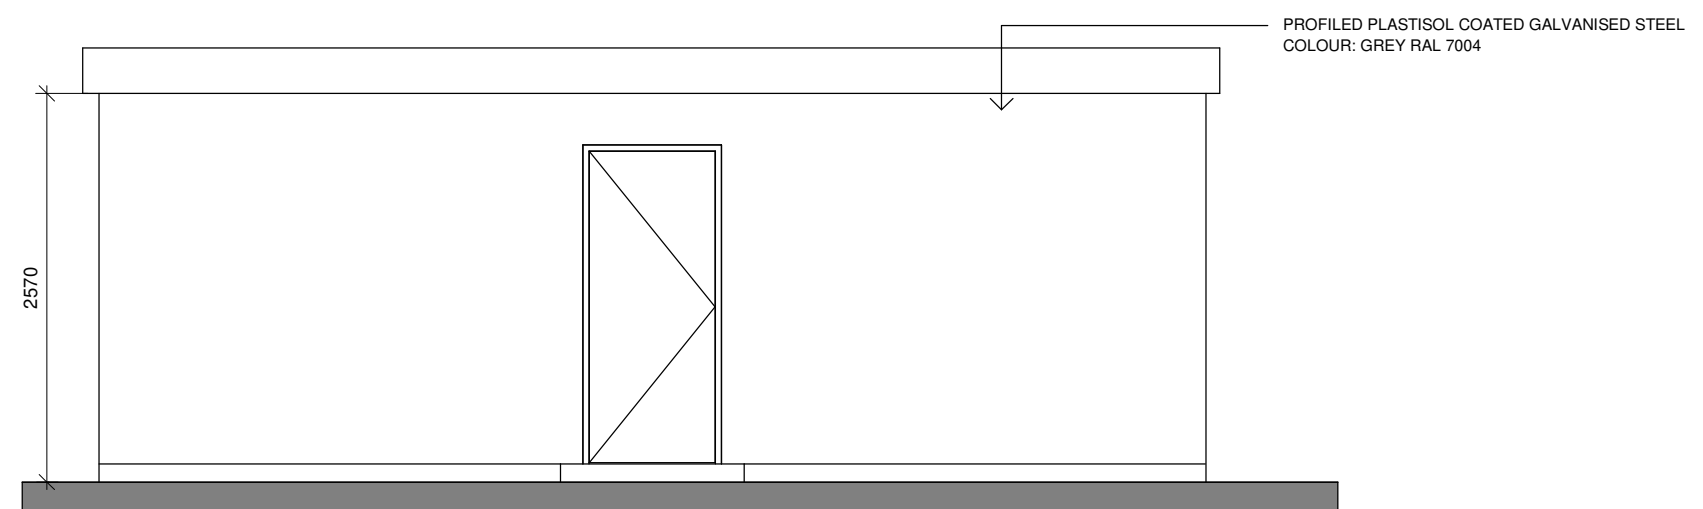

E03 - REAR ELEVATION

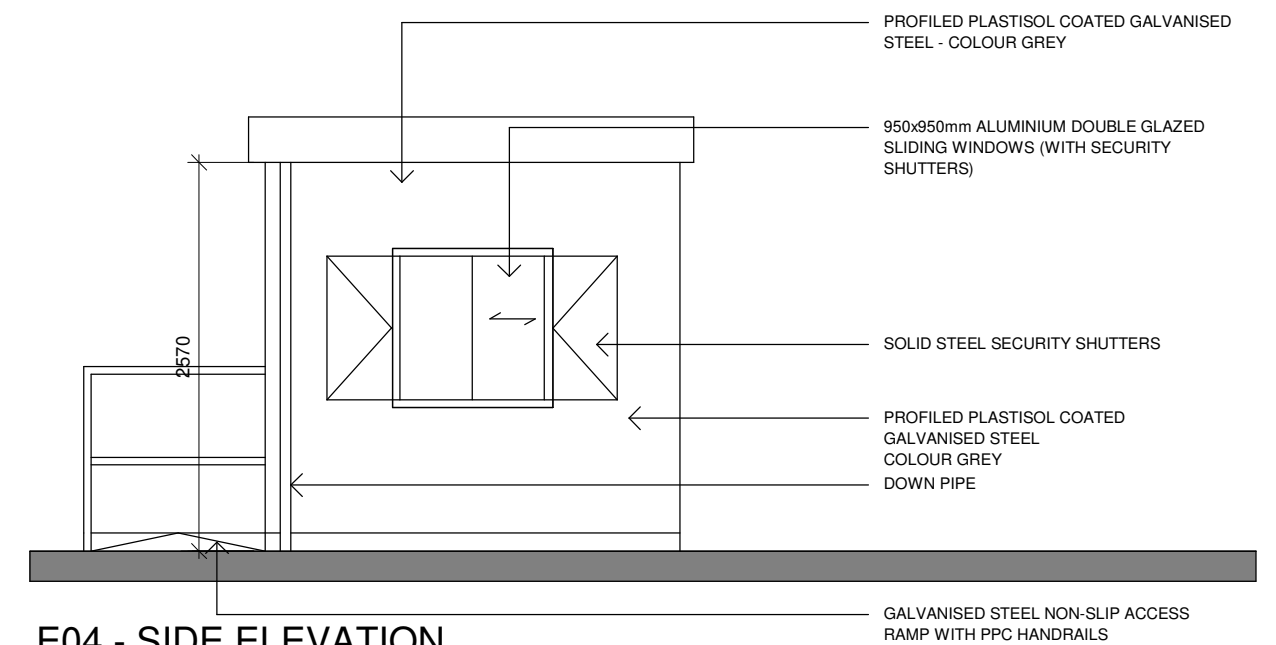

E04 - SIDE ELEVATION



ROOF PLAN

For location of the proposed Welfare Unit see item 1 on site plan - drawing reference DPO1-SMR-00-22-DR-A2305-S4-P1

P1	FIRST ISSUE	12.06.23	RP	RM
Rev	Description	Date	Drn	Ckd
Status				



SMALLEY MARSEY RISPIN

ARCHITECTS

Floor 2 The Exchange Station Parade Harrogate HG1 1TS
01423 707 757 admin@smrarchitects.co.uk

Project

DPO1 - HAVANT, NEW LANE

Client



Drawing Title

WELFARE UNIT DETAILS

Proj Ref	Origin	Zone	Level	Type	Role	Num	Status	Rev
DPO1 -	SMR -	00 -	ZZ -	DR -	A -	6102 -	S4 -	P1
SMR Job Ref		Sheet		Scale		Drawn		
7607-00-6102		A2		1 : 50		RP		

WELFARE UNIT

1 : 50

