



NB
(i) FIGURED DIMENSIONS MUST BE TAKEN IN
PRESENCE TO CALLED DIMENSIONS AND SITE
DIMENSIONS ARE TO BE CHECKED BEFORE WORK
IS PUT IN HAND.

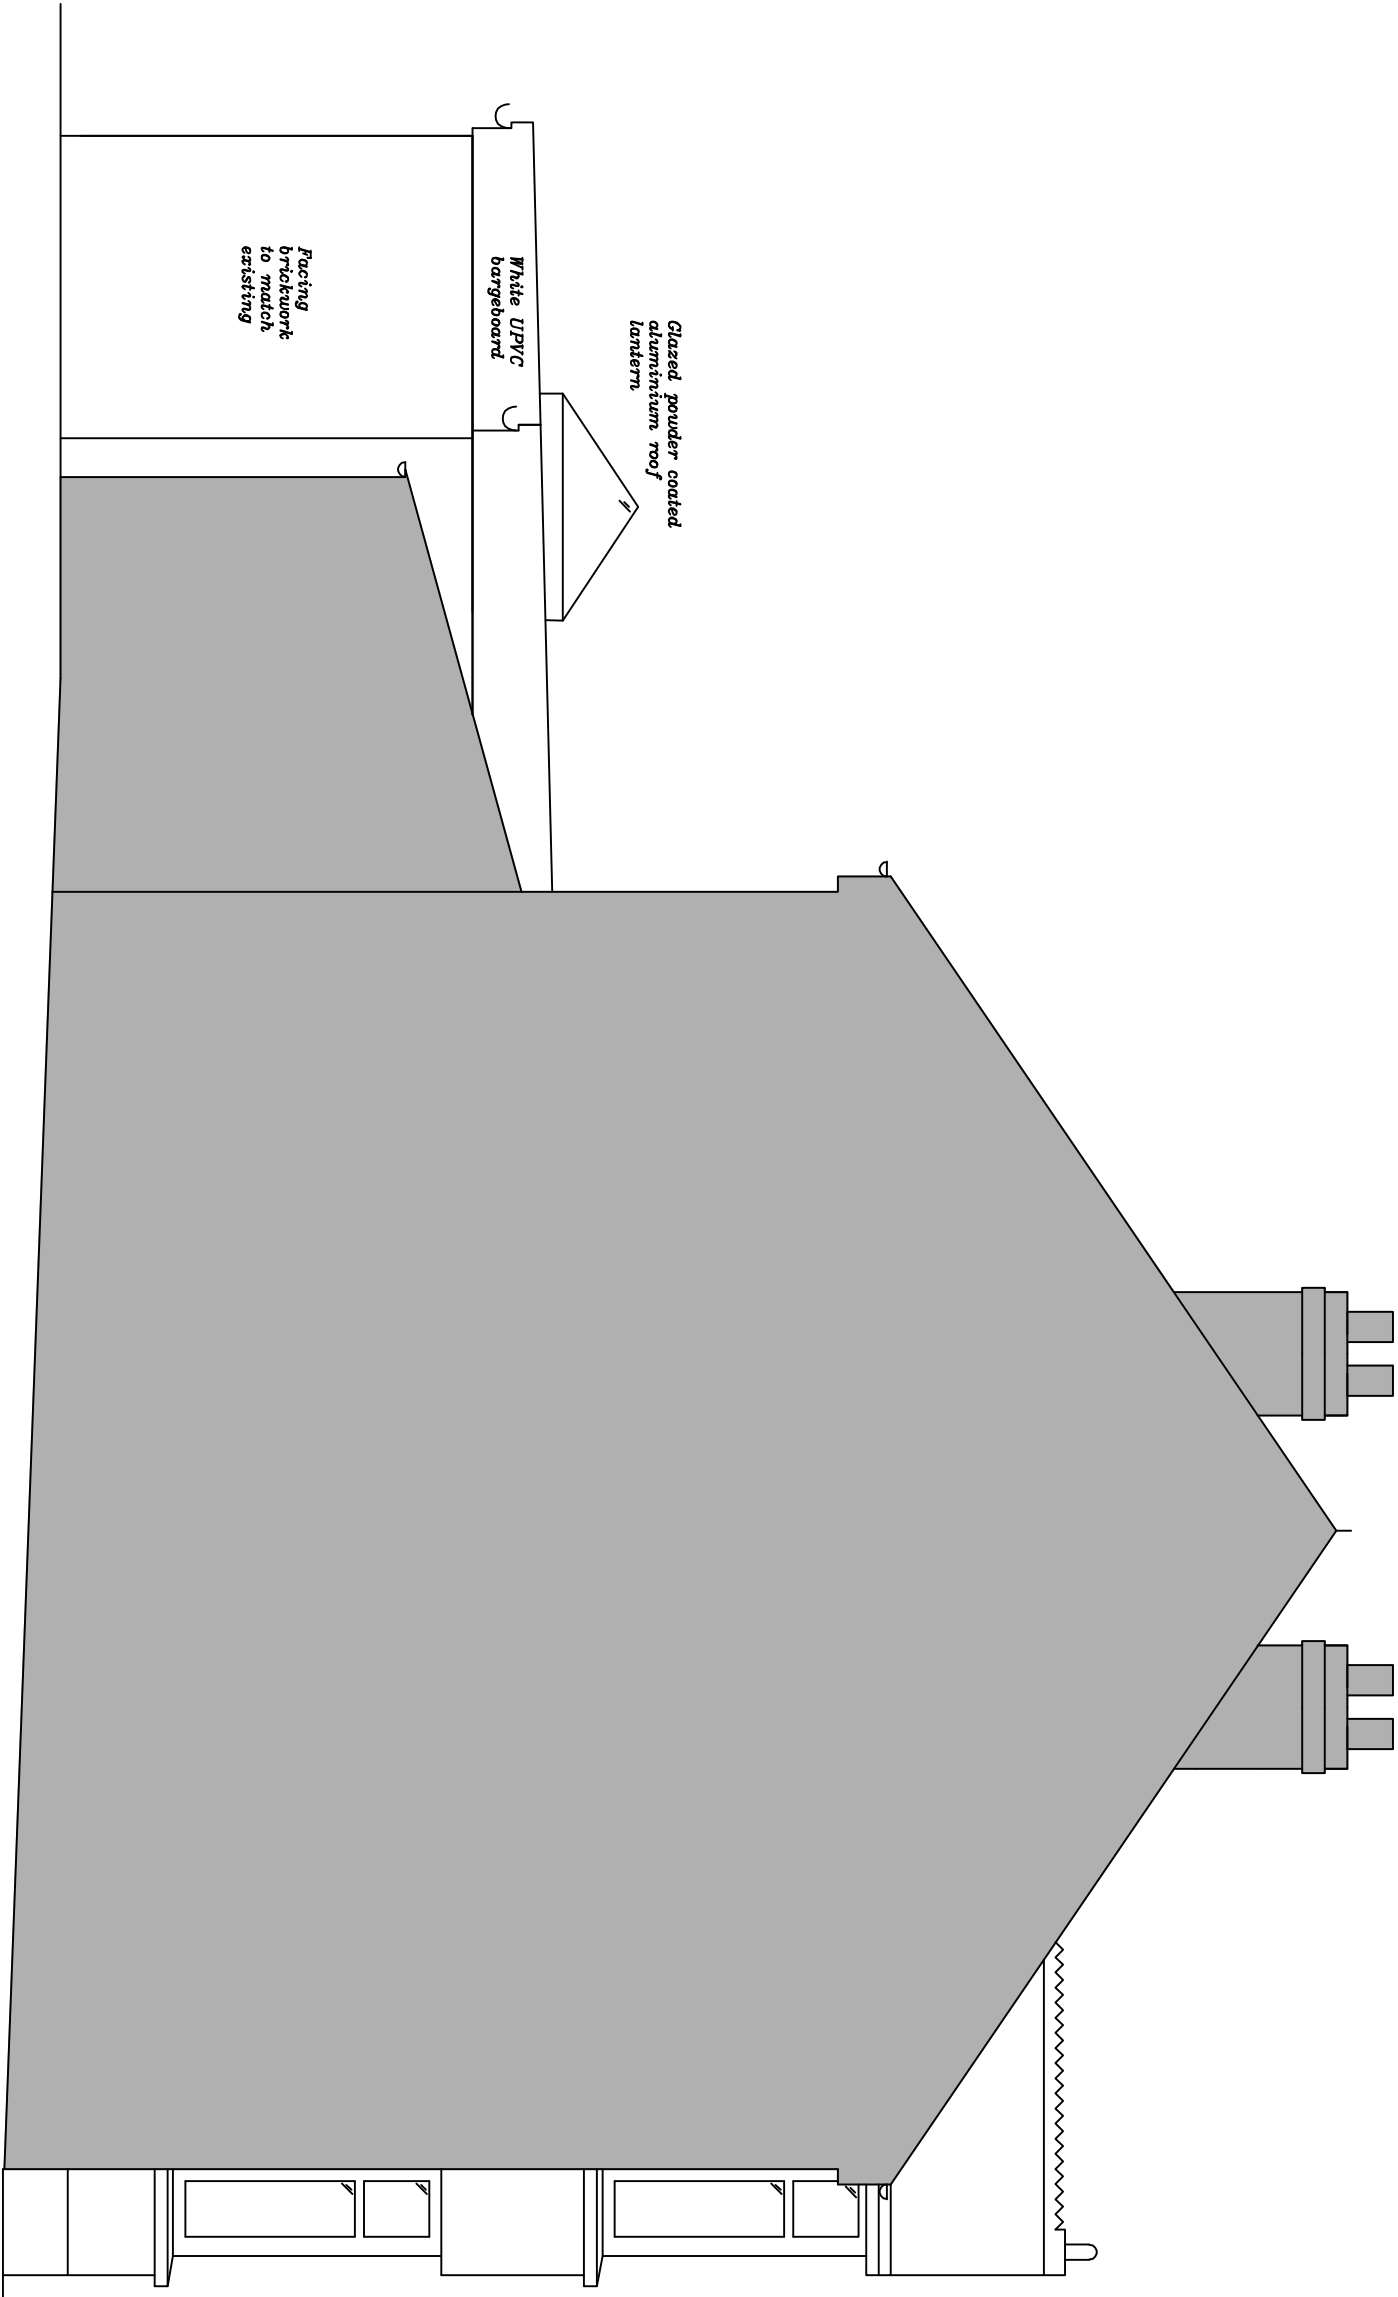

Scale 1:50 @ A3

 

Project:-
68 London Road
Widley
Waterlooville
PO7 5AG

A	Reconfiguration of new ridge along extension	10.05.23
Rev:-	Description:-	Date:-

Title:- Proposed Side North Elevation		
Scale:-	1:50 @ A3	
Date:-	22.12.22	Rev:- A