

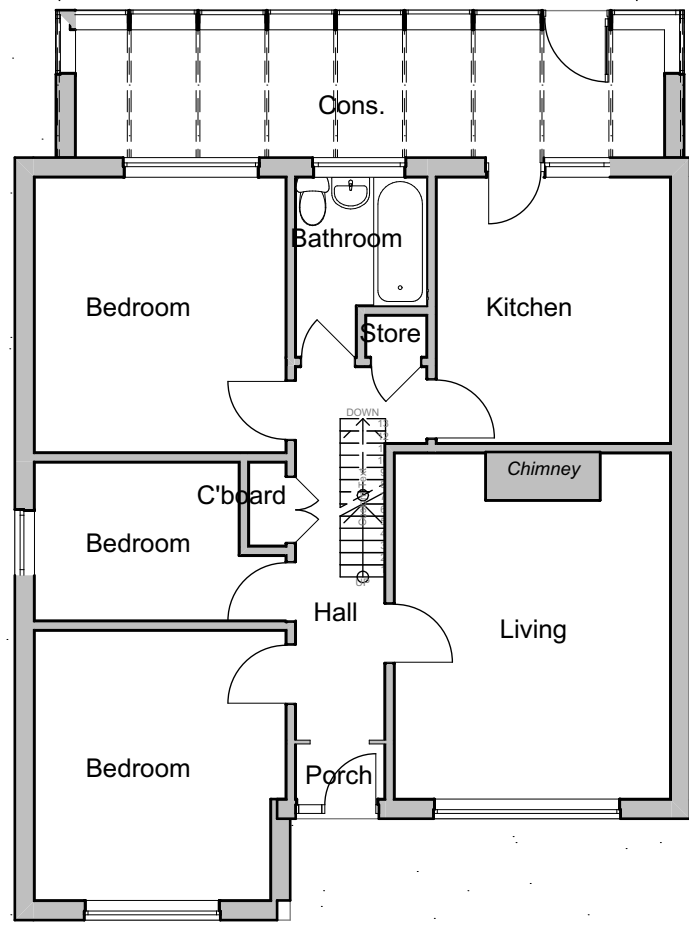


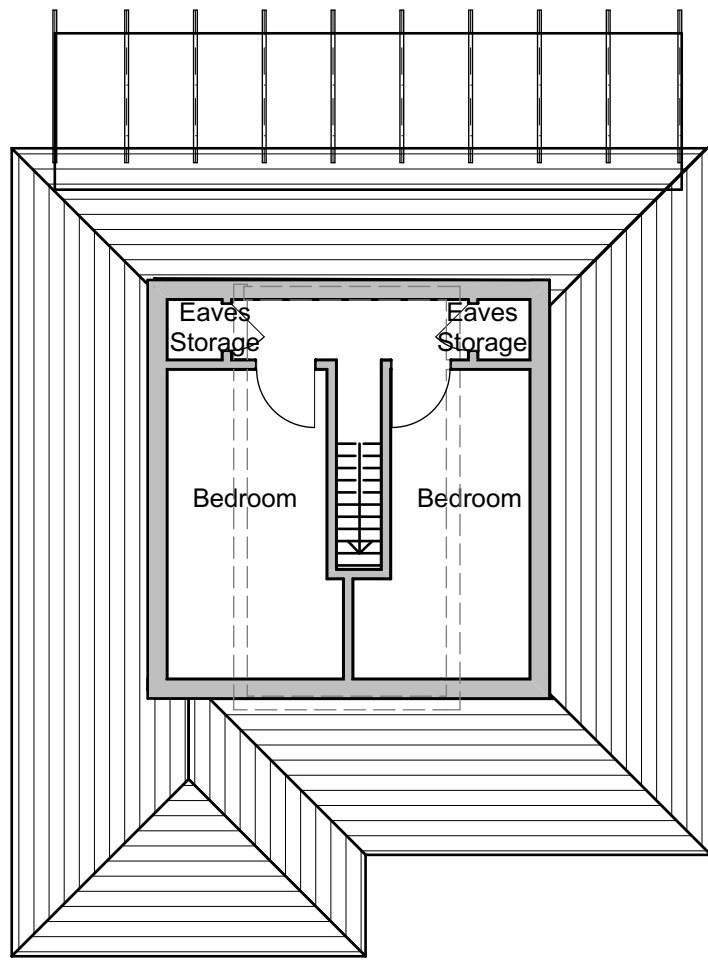


Existing Ground Floor Plan 1:100

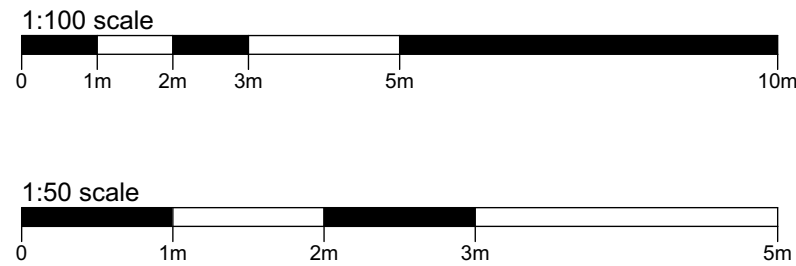


Existing First Floor Plan 1:100

- External materials**
1. Clay tile hanging to match existing roof
 2. White UPVC double glazed windows to match existing
 3. Obscured glazed window
 4. UPVC fascia and soffits to match existing
 5. UPVC rainwater goods to match existing
 6. 3 layer felt flat roof


This drawing is for planning purposes only. Please verify dimensions and setting out on-site.

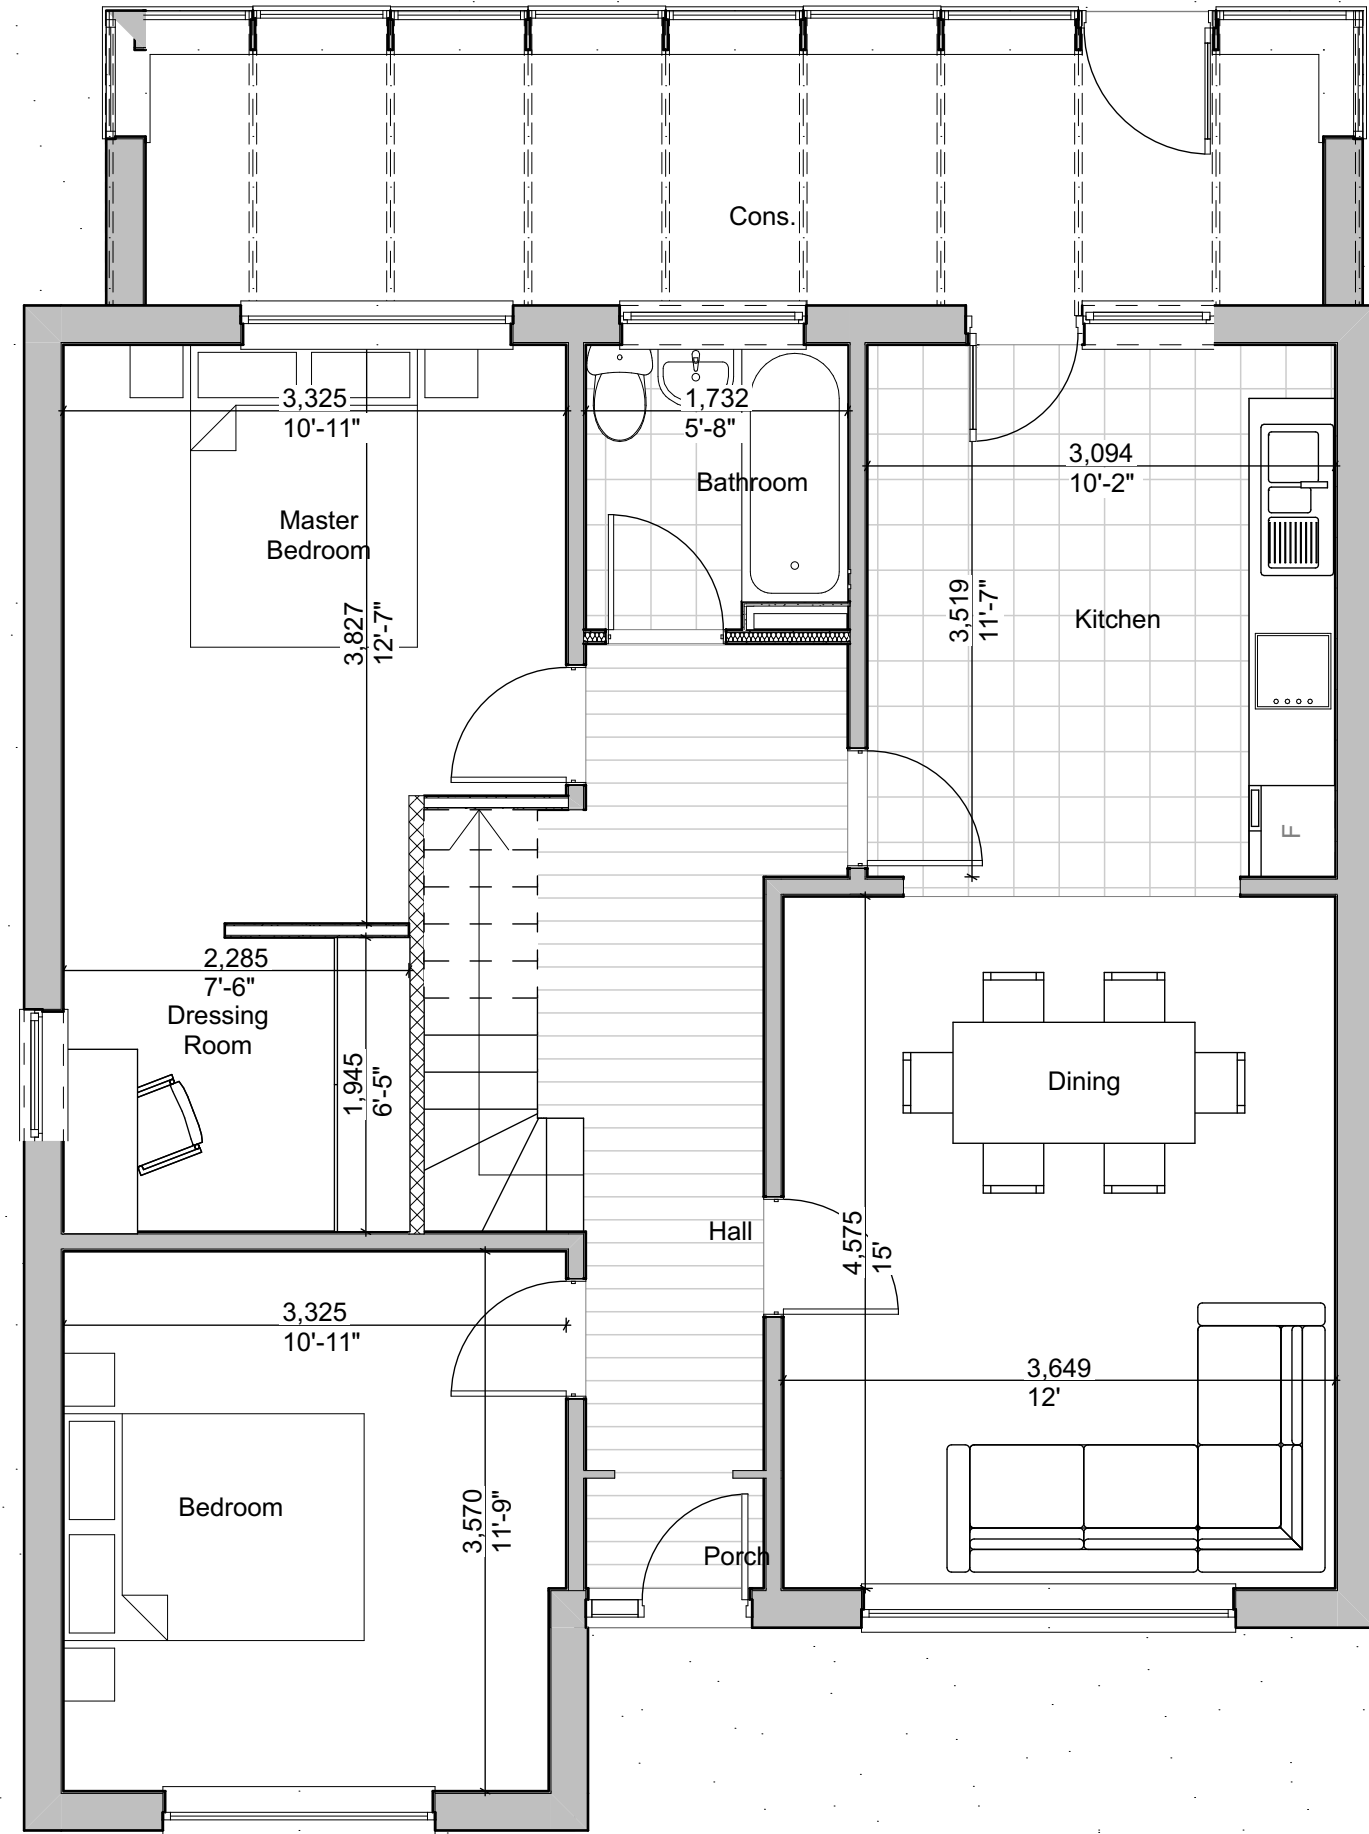


Proposed Ground Floor Plan 1:50

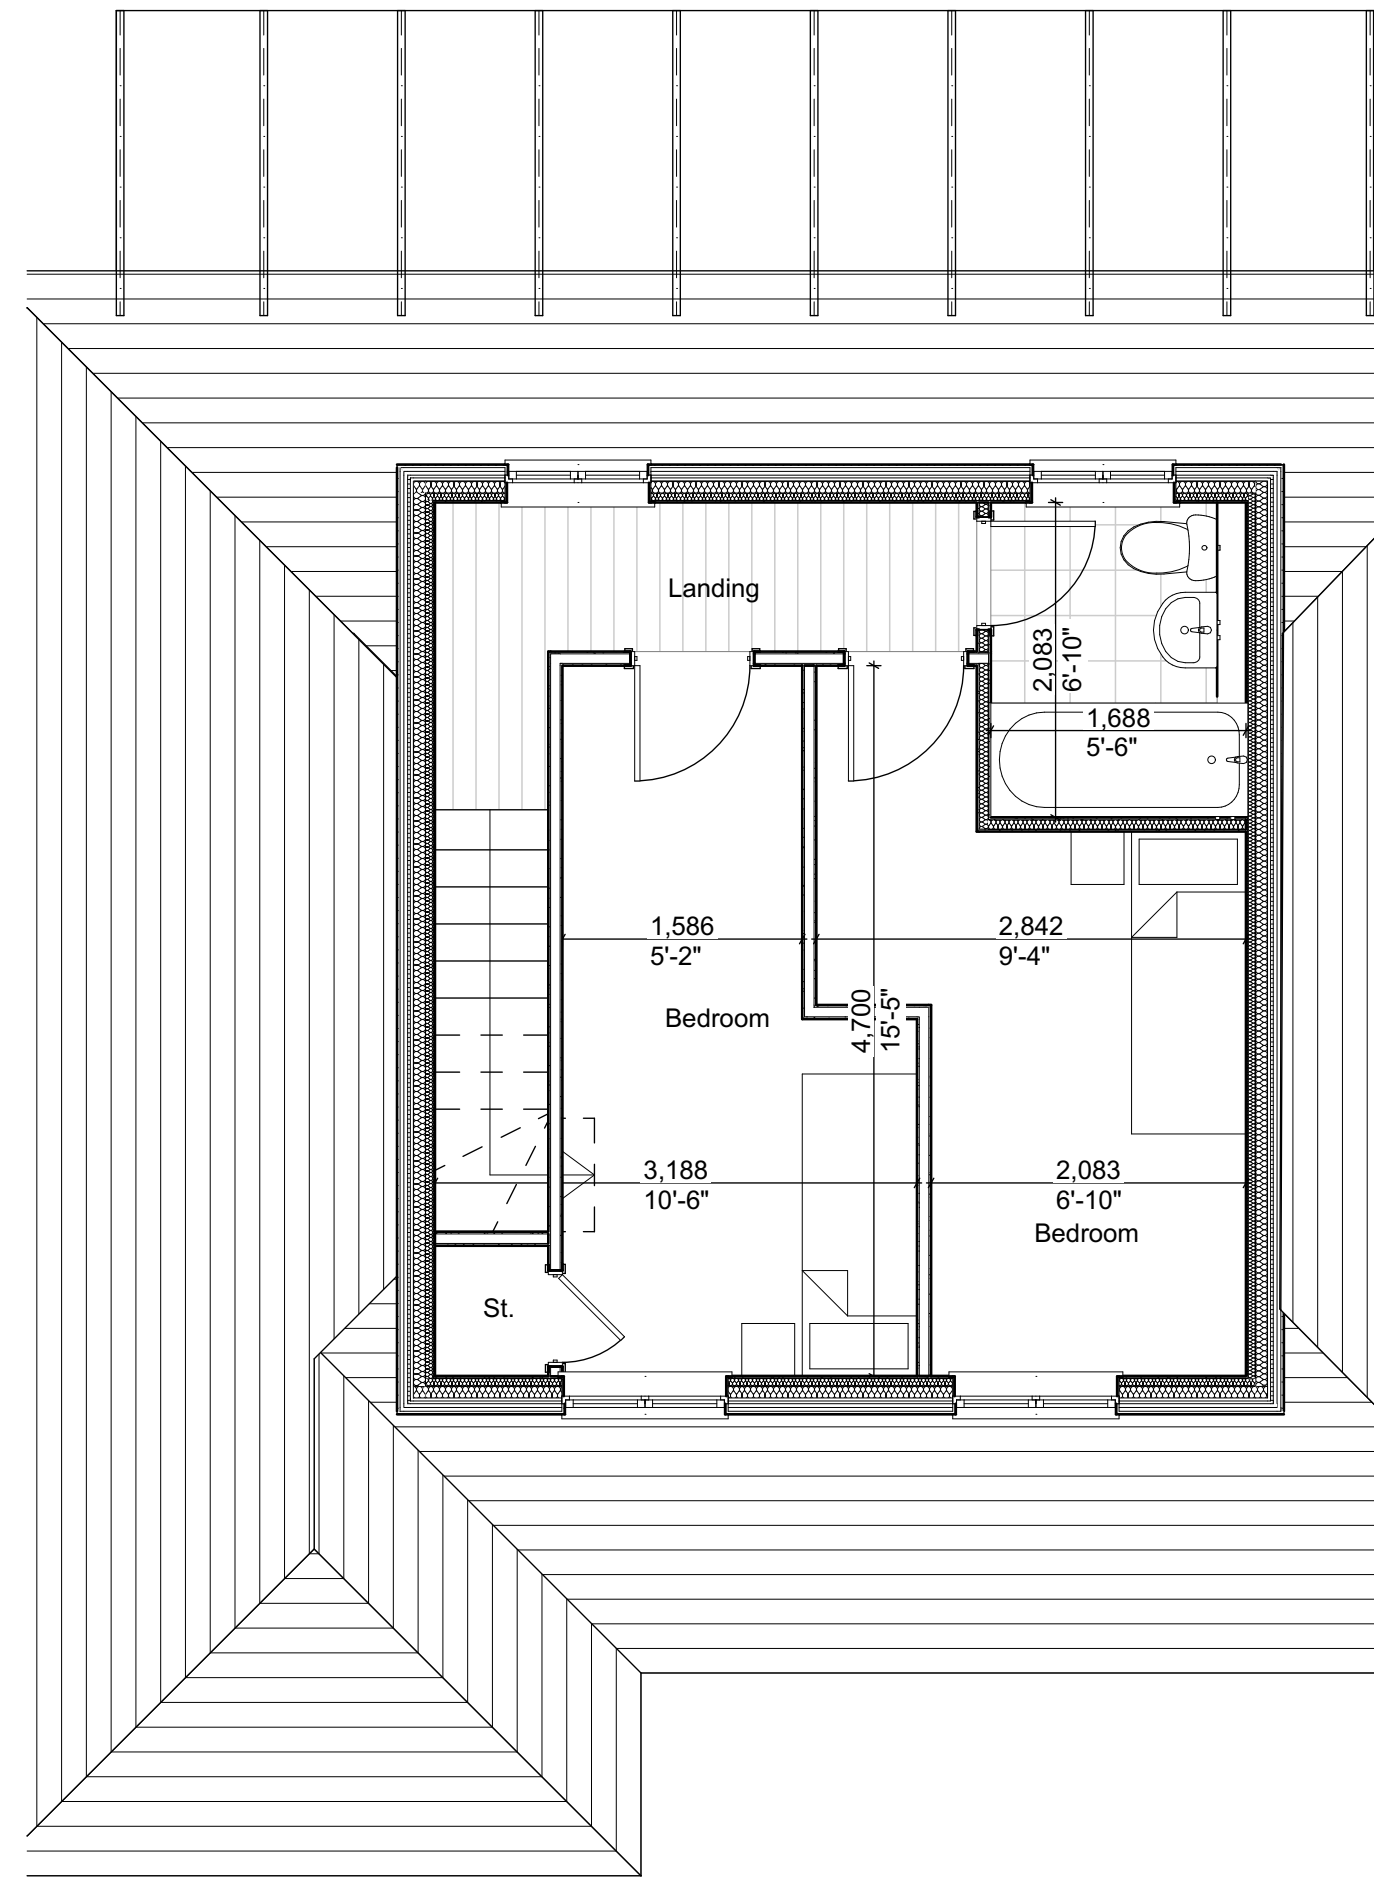


Proposed First Floor Plan 1:50

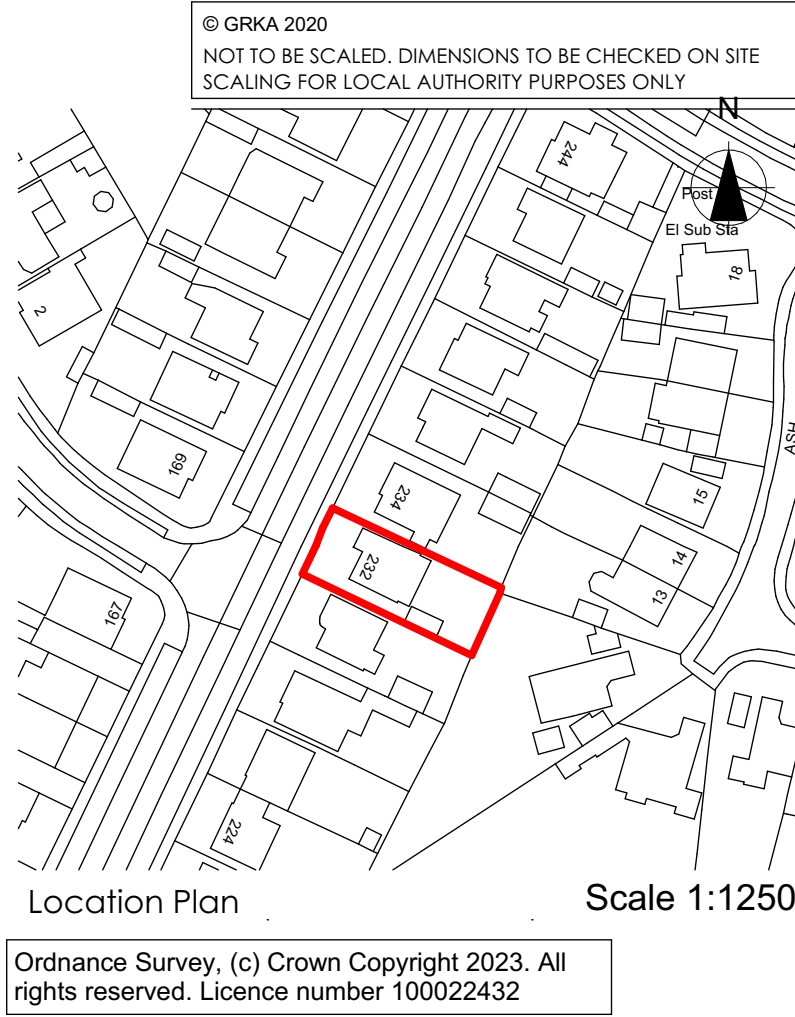


Existing South Elevation 1:100

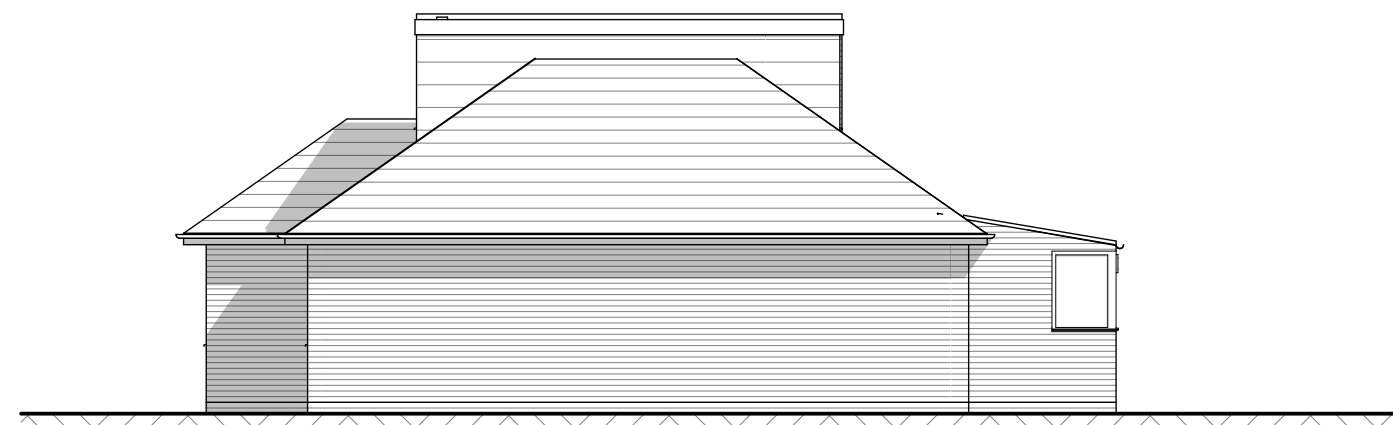

Existing East Elevation 1:100

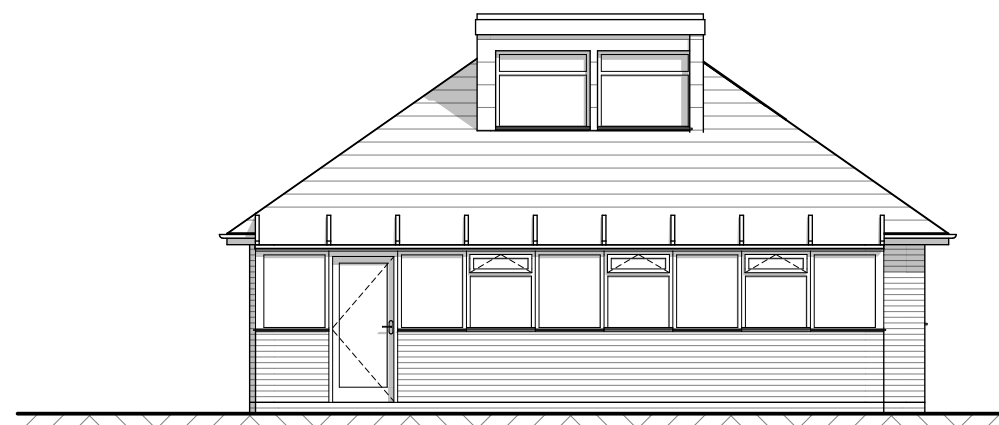

Existing North Elevation 1:100

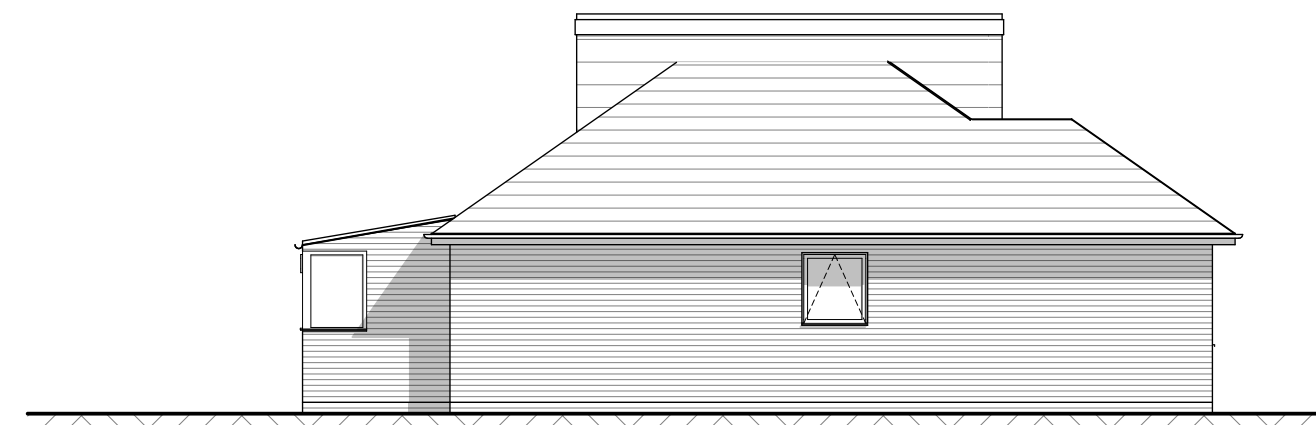


Existing West Elevation 1:100




Proposed South Elevation 1:100



Proposed East Elevation 1:100

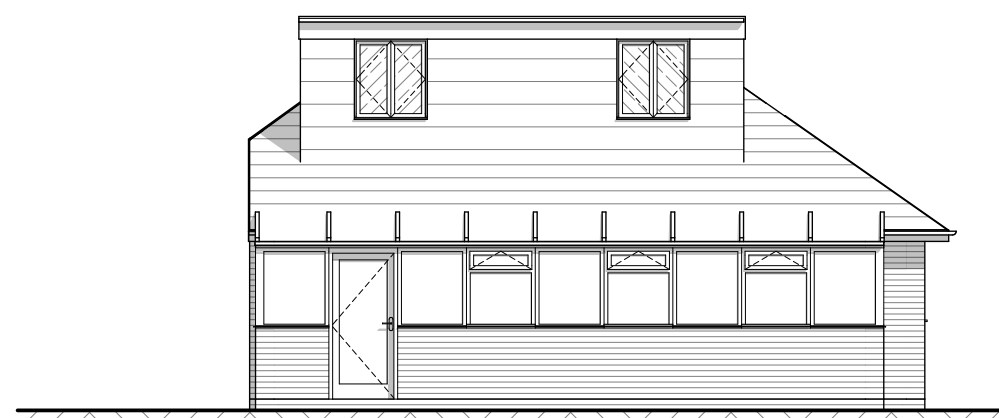

Proposed North Elevation 1:100

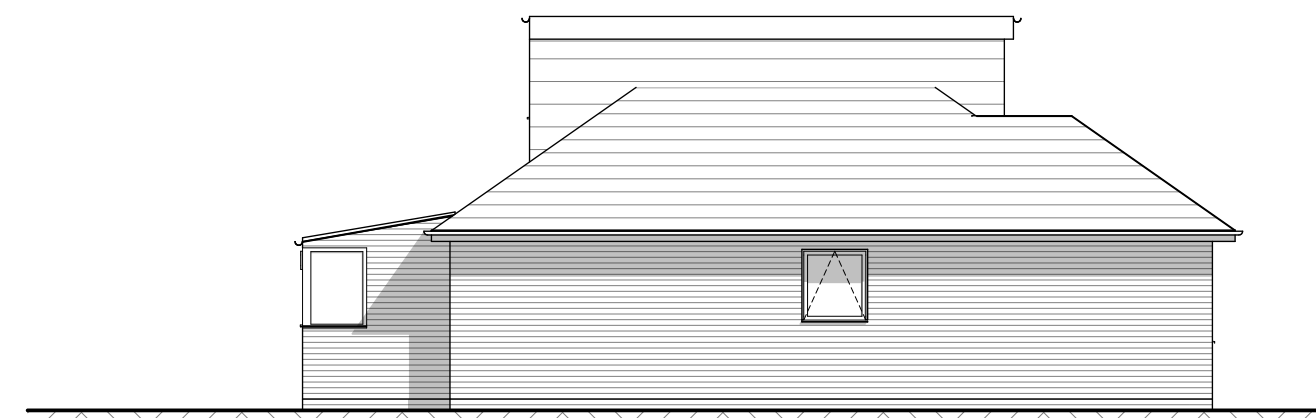

Proposed West Elevation 1:100

PLANNING APPROVAL			
P2	OS map updated	04.09.23	MK
P1	Planning Submission	04.08.23	MK
Revision	Description	Date	Drawn

Designer :



Project :
**232 Milton Rd, Cowplain,
Waterlooville PO8 8SE**
Proposed Loft Alterations

Drawing:
**Existing and Proposed Plans and
Elevations**

Date : July 2023	Scale : 1:100, 1:50 @ A1	Revision: P2
Drawing No. : 17 / 001 / 100	Status : PLANNING	