




Existing Kerb Elevation
(1:100)

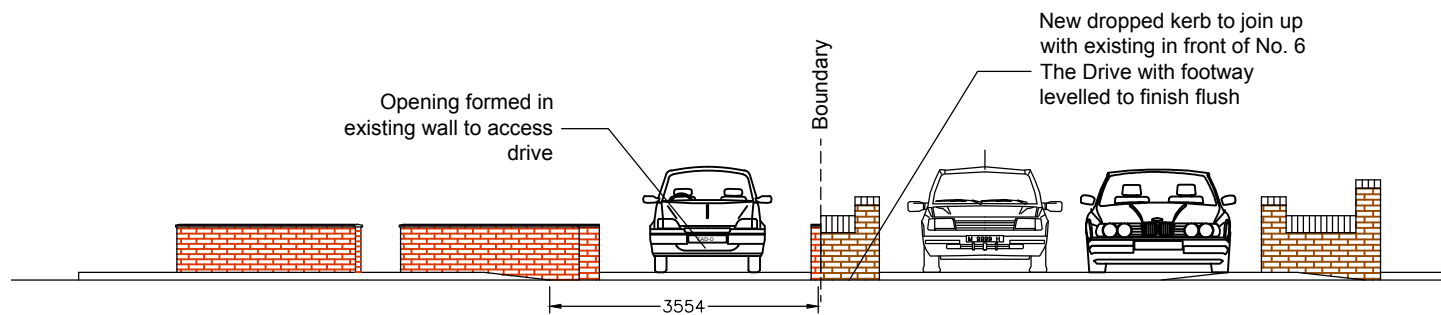


Proposed Kerb Elevation
(1:100)

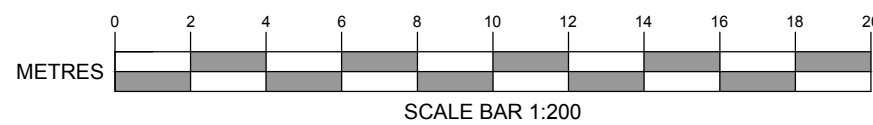


SCALE BAR 1:200

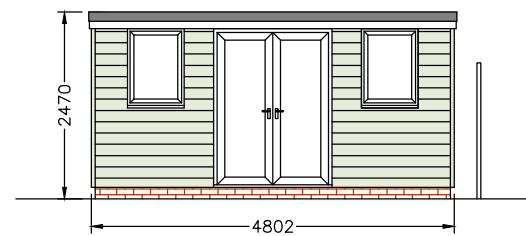


Outbuilding South Elevation
(1:100)

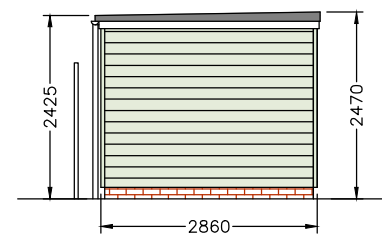


Outbuilding West Elevation
(1:100)

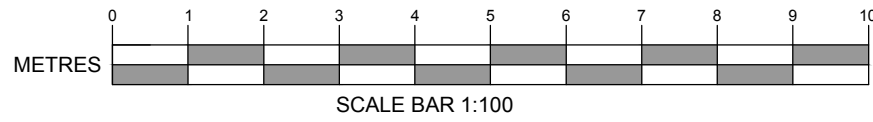

SCALE BAR 1:100

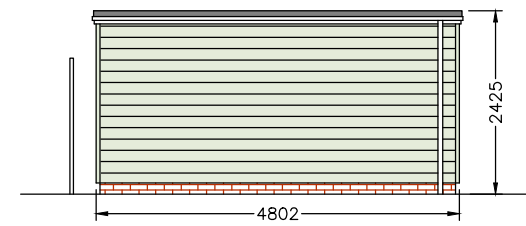


Outbuilding North Elevation
(1:100)

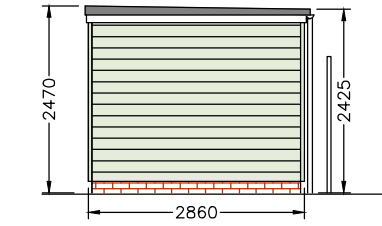

Outbuilding East Elevation
(1:100)



SCALE BAR 1:50

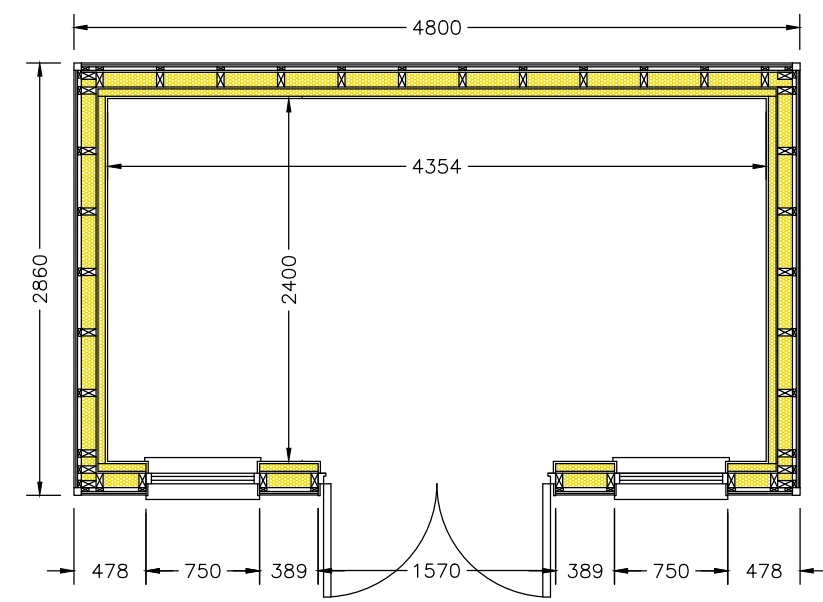

Outbuilding Plan
(1:50)

NOTES:
All dimensions to be checked on site and any discrepancy notified. Written dimensions are to be used in preference to scaled dimensions.

This drawing is the property of J.M. Ralph Associates and must not be reproduced, in part or whole, or deviated from, without their permission.

Purpose

PLANNING

Amendment	Date
P4	DROPPED KERB ADDED
P3	ROOF AMENDED
P2	ROOF AMENDED

Client

ALICE SHARP
5 THE DRIVE
HAVANT
HAMPSHIRE
PO9 2BY

Project

NEW OUTBUILDING & DROPPED KERB
5 THE DRIVE
HAVANT
HAMPSHIRE
PO9 2BY

Title

EXISTING & PROPOSED
PLANS & ELEVATIONS

Scale

1:50; 1:100; 1:200; 1:1250 @ A2

Date

18.06.2023

Drawing No.


22/083/002

Revision


P4

J.M. Ralph Associates
Chartered Building Surveyors



6-7 Culverin Square
Limberline Road
Portsmouth
Hampshire
PO3 5BU
Email: jason@jmralfp.com
Tel. 07990 617707

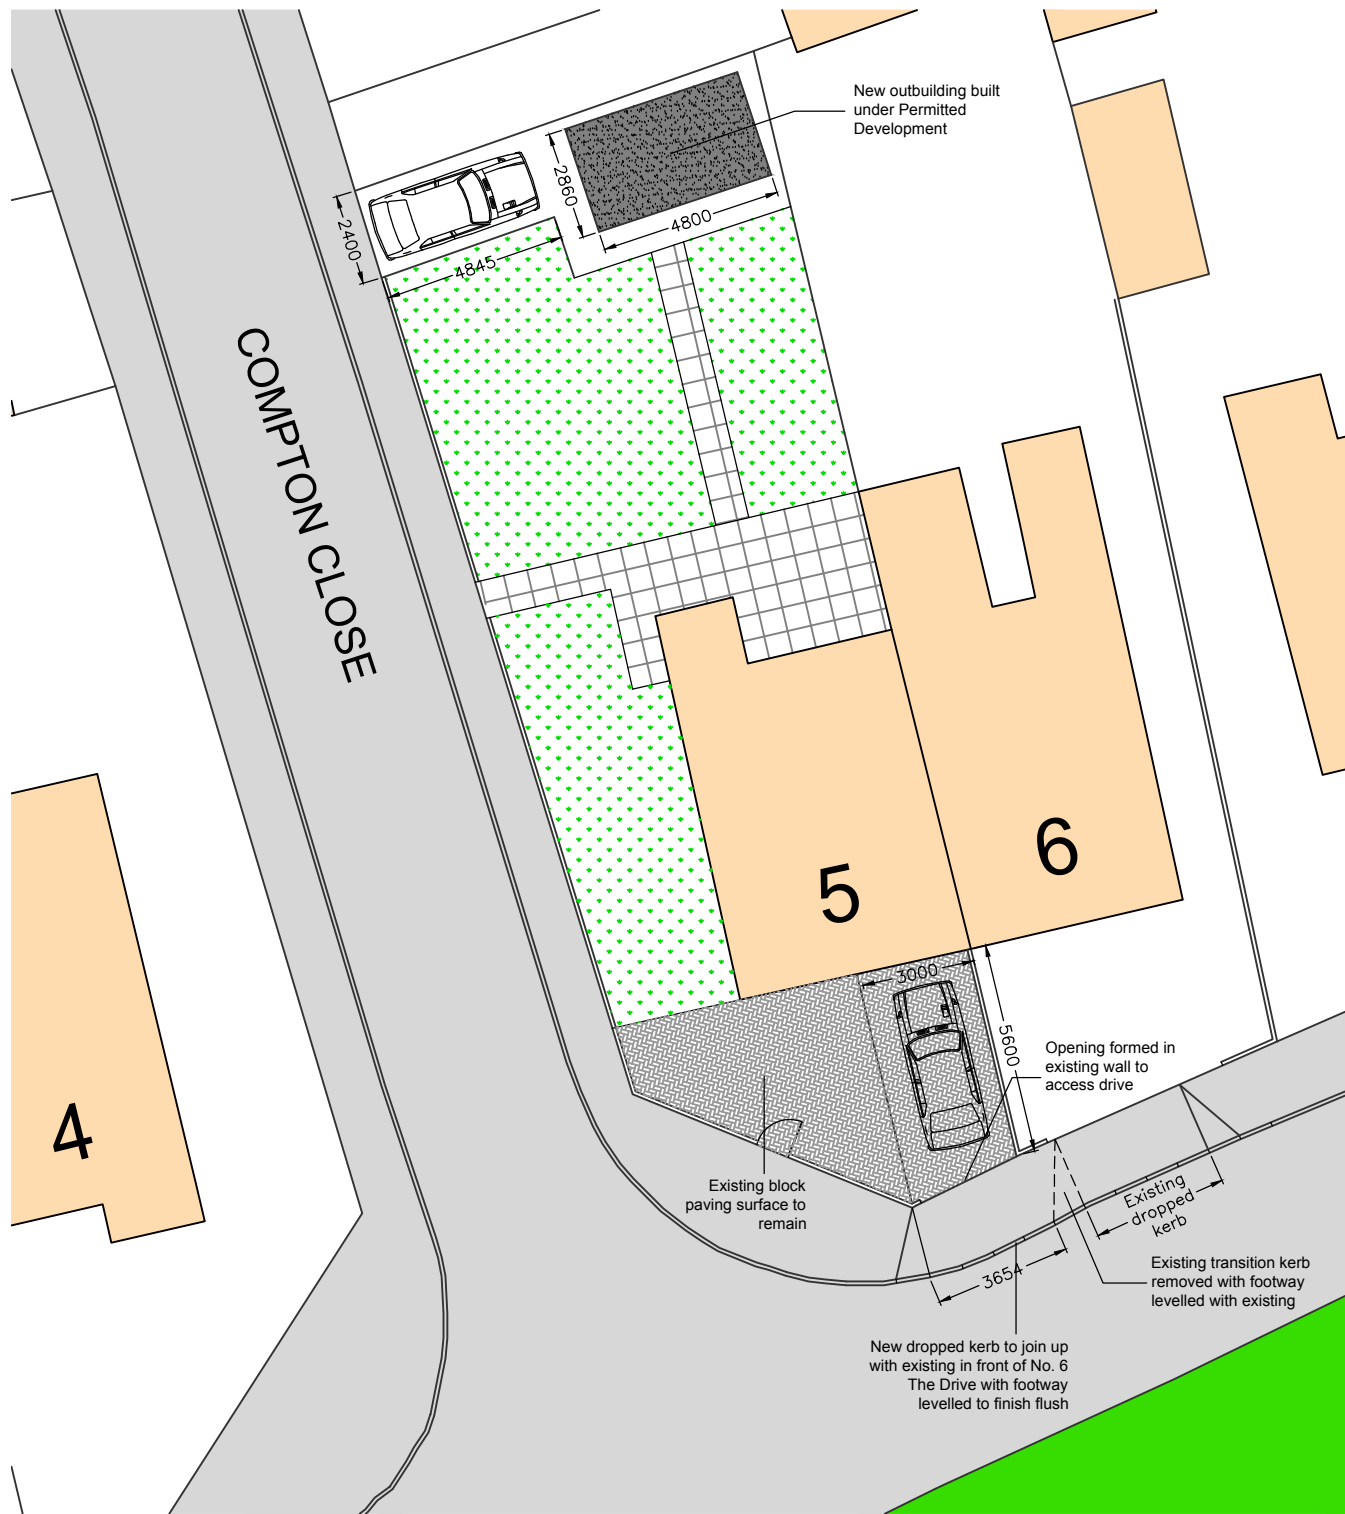

Proposed Site Plan
(1:200)

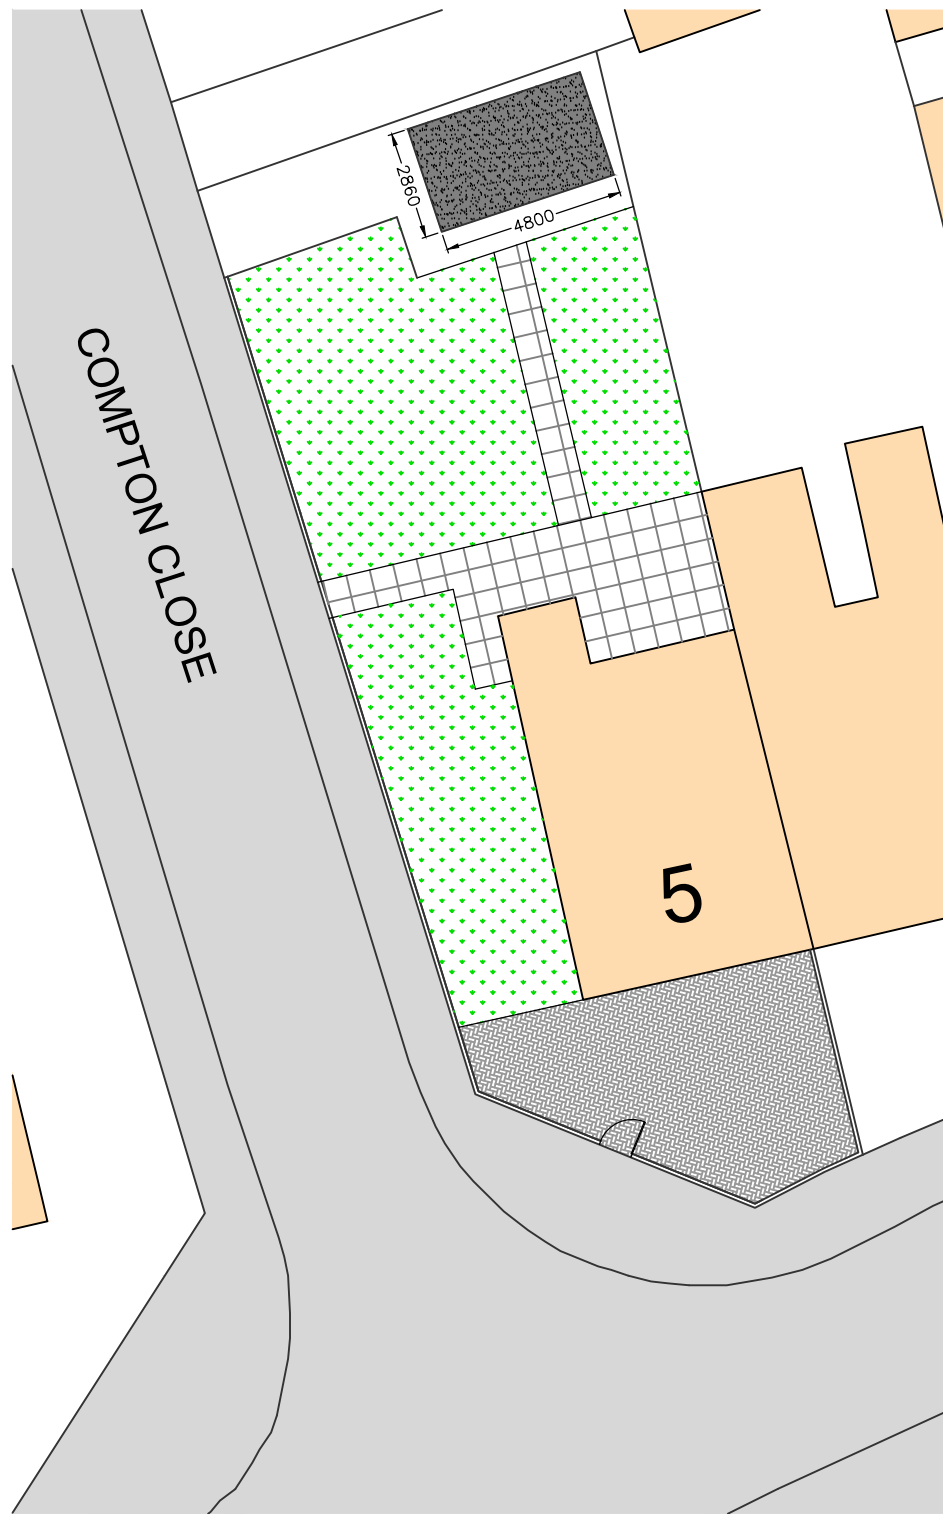

Existing Site Plan
(1:200)

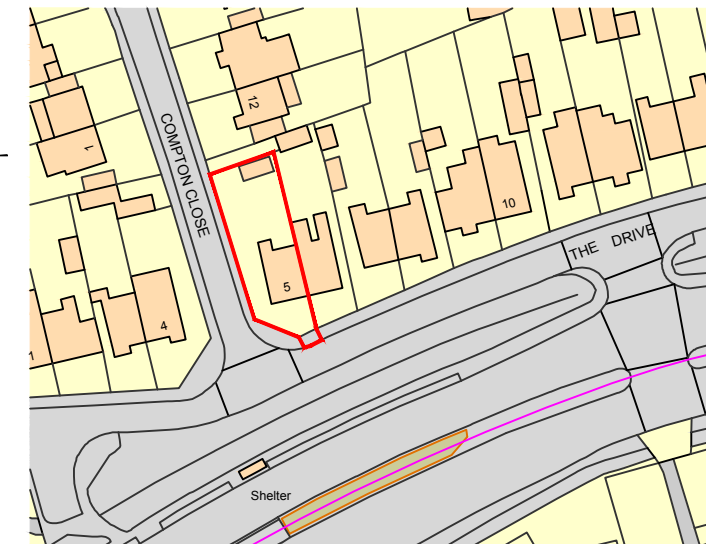 

Location Plan
(1:1250)

Ordnance Survey, (c) Crown Copyright 2023. All rights reserved. Licence number 100022432