


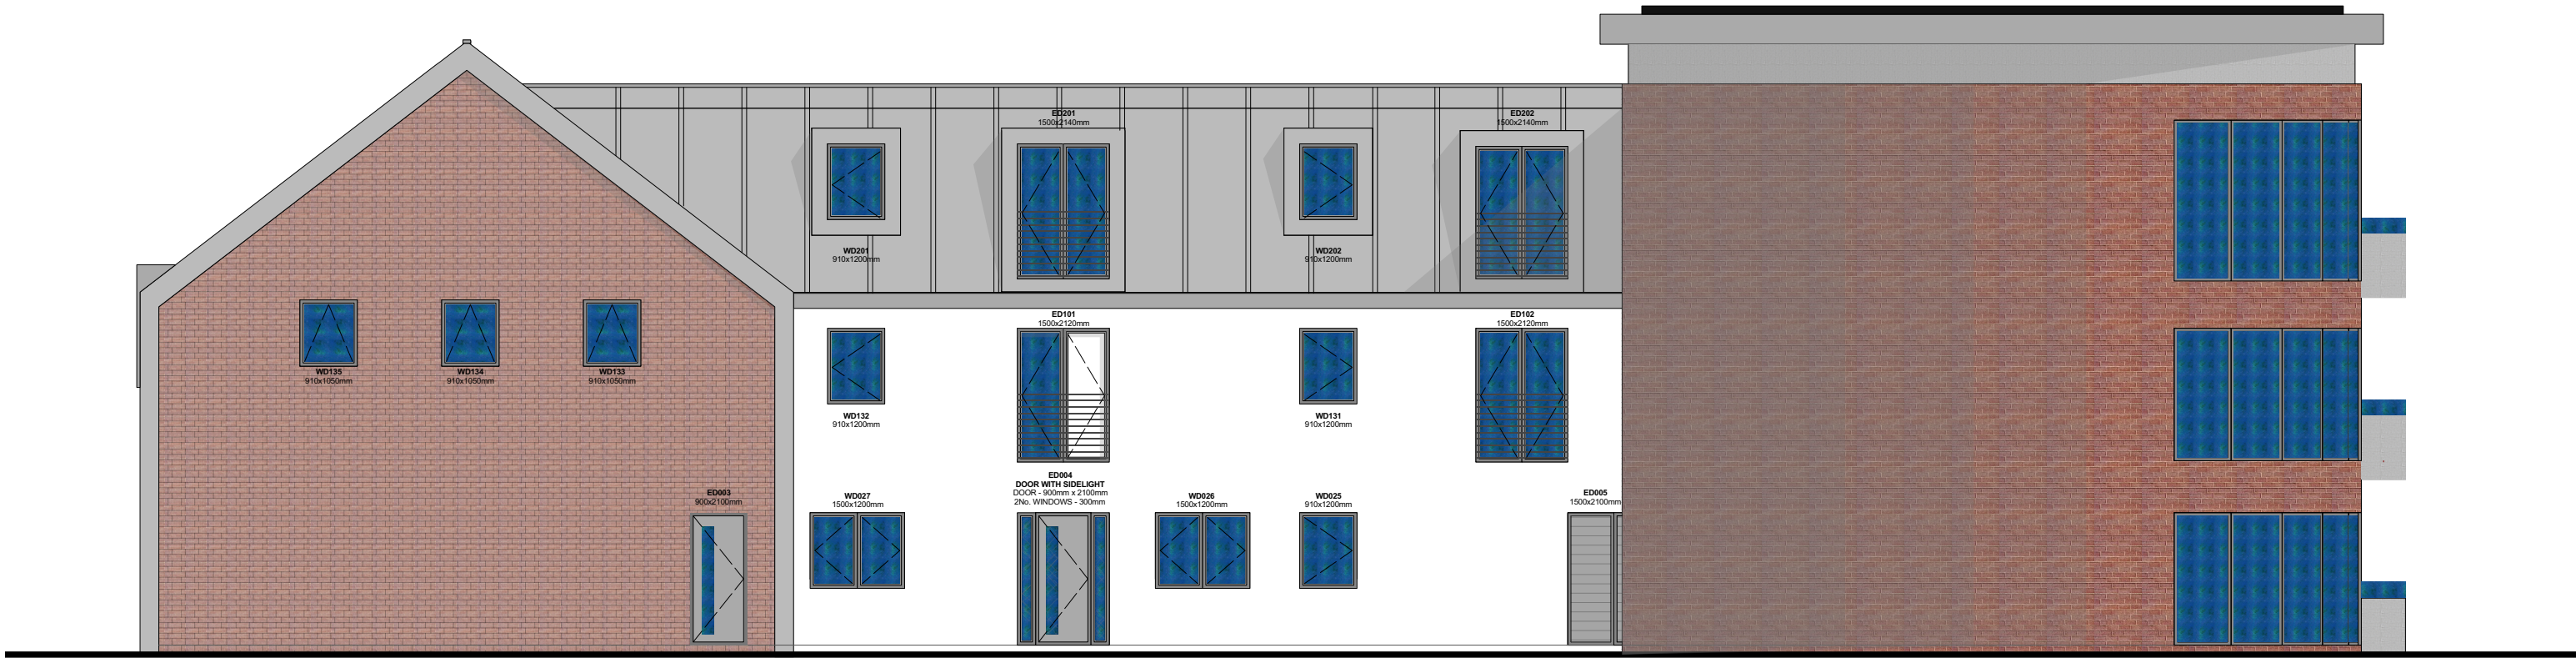

Proposed West Elevation @ 1:100



Proposed East Elevation @ 1:100

Amendments		by	Date
a	Glass balustrade added	KC	12.10.21
b	Window info Added	LMW	29.12.21
c	Windows cill height revised External door height revised. Flat roof structure lowered.	KC	10.06.22
D	ED004 changed to client instruction	LMW	12.12.22

Job Title 123/SR/DL

Drawing: Proposed
Elevation 1

Scale: A2 @ 1:100

Drg.No: HOPA-B-1200-D

Drawn by: KC

Issued to: Client

Status: Building Reg

Date: 14.04.21



HOP Architects Ltd
Southsea, Hampshire
07427 080 777
Company reg. 13901380