




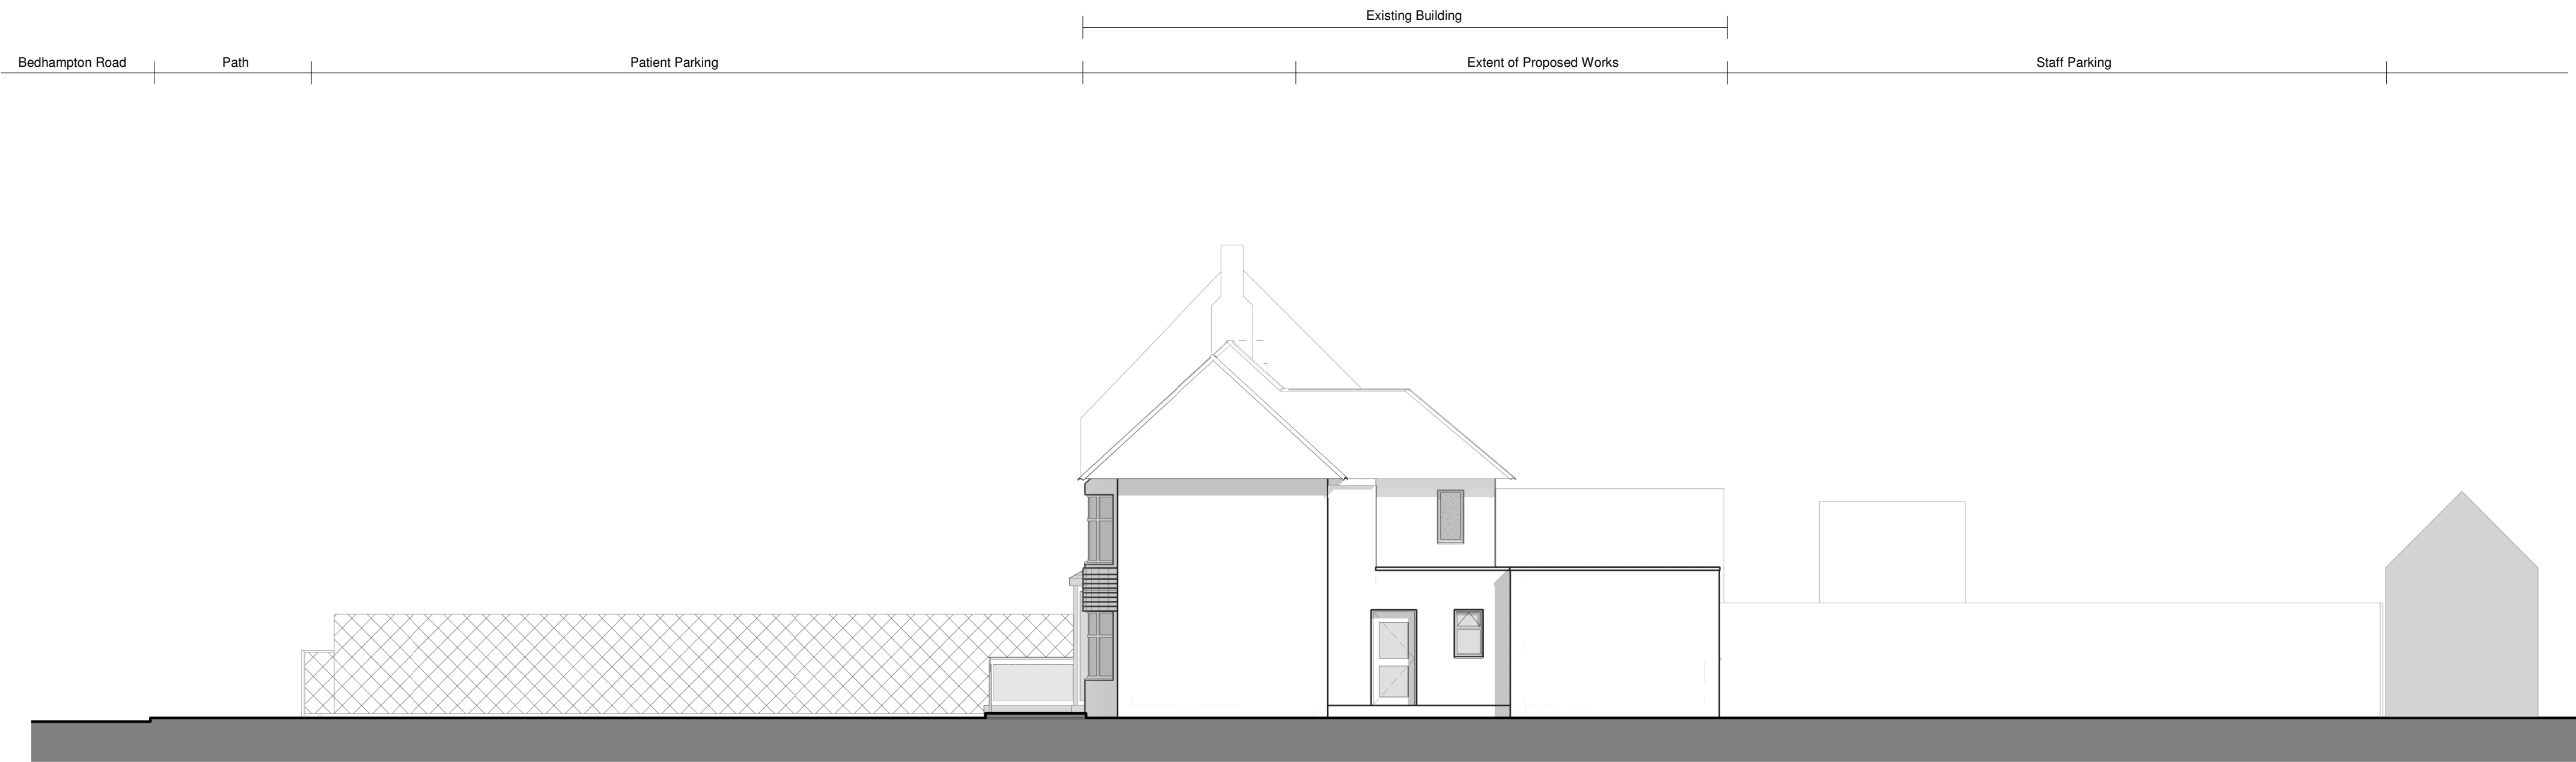

Existing East Elevation
1 : 100

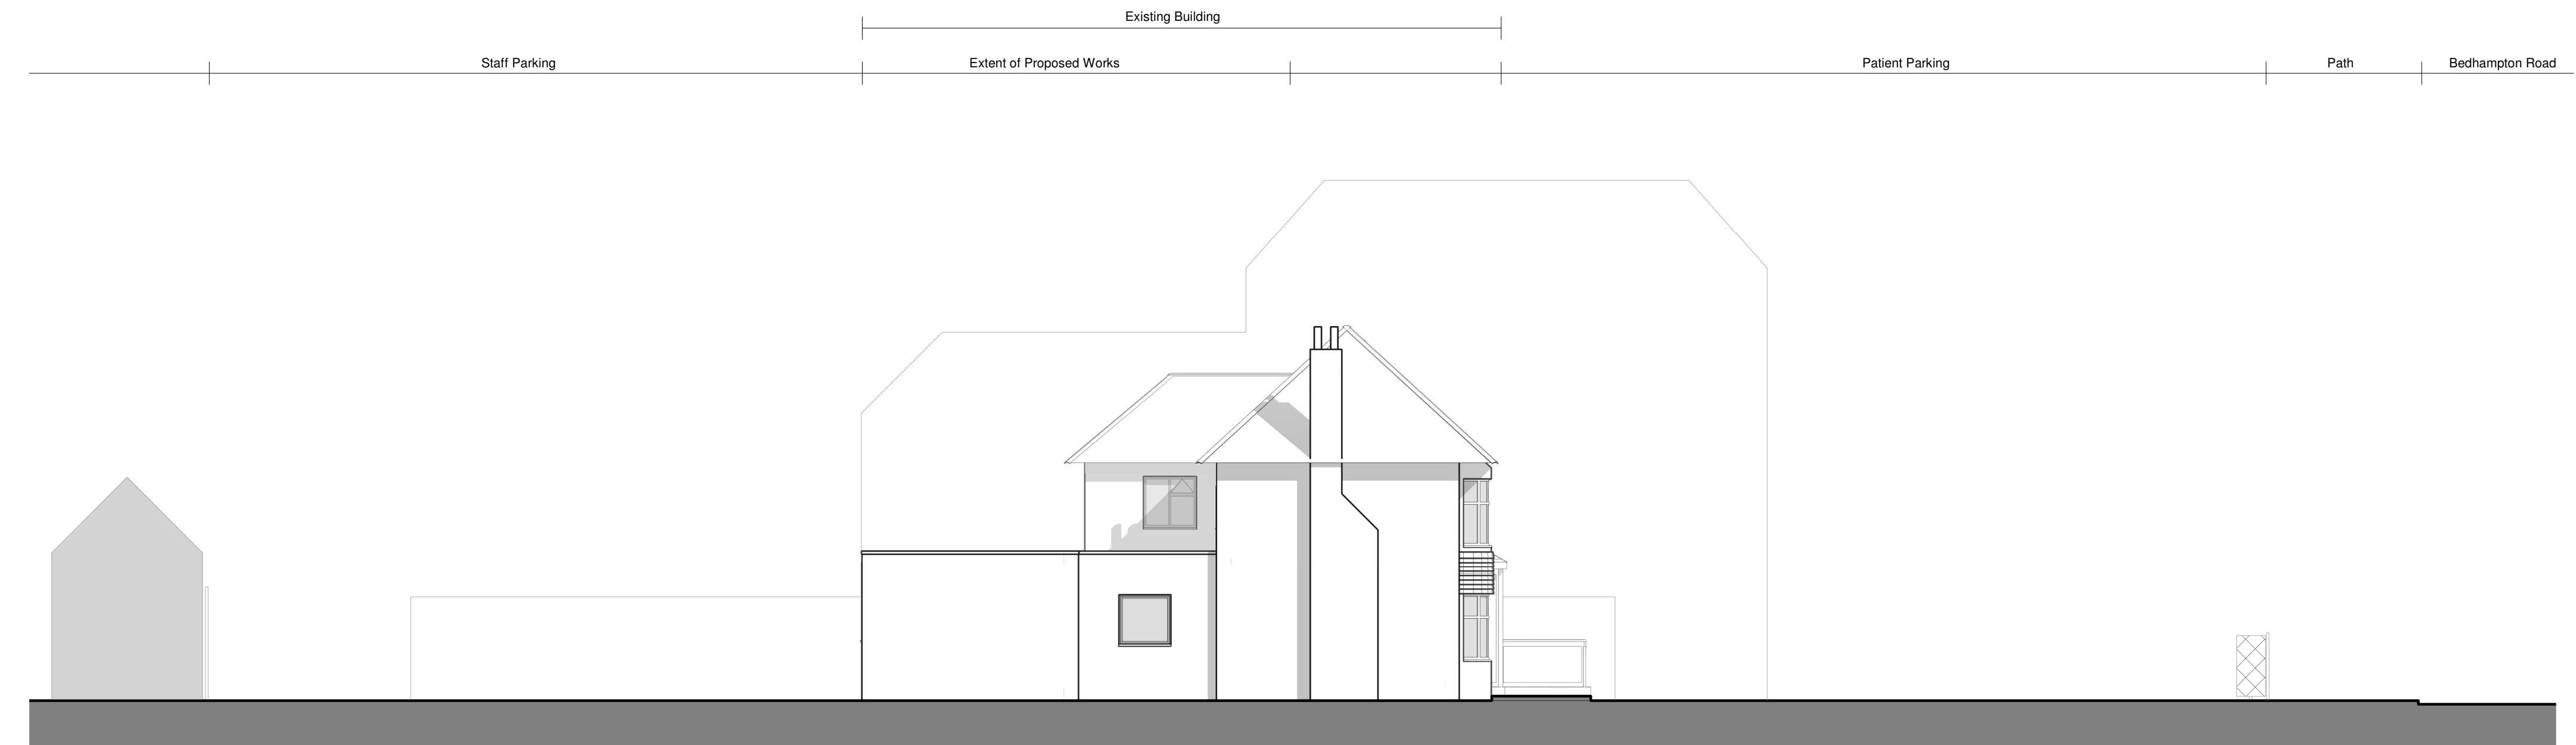

Existing West Elevation
1 : 100

 


NOTES:

OTHER THAN FOR THE PURPOSES OF PLANNING, DO NOT SCALE THESE DRAWINGS. USE WRITTEN DIMENSIONS ONLY. ALL DIMENSIONS TO BE CHECKED ON SITE PRIOR TO COMMENCEMENT OF WORK.

THIS DRAWING IS THE COPYRIGHT OF SIMPSON HILDER ASSOCIATES LIMITED AND MAY NOT BE REPRODUCED, COPIED OR ALTERED IN ANY WAY WITHOUT WRITTEN AUTHORITY

ITEMS CLOUDED WITH A DASHED LINE ARE TO BE CONFIRMED, SUBJECT TO DETAIL DESIGN AND CAN BE EXPECTED TO CHANGE.

REVISION CLOUD

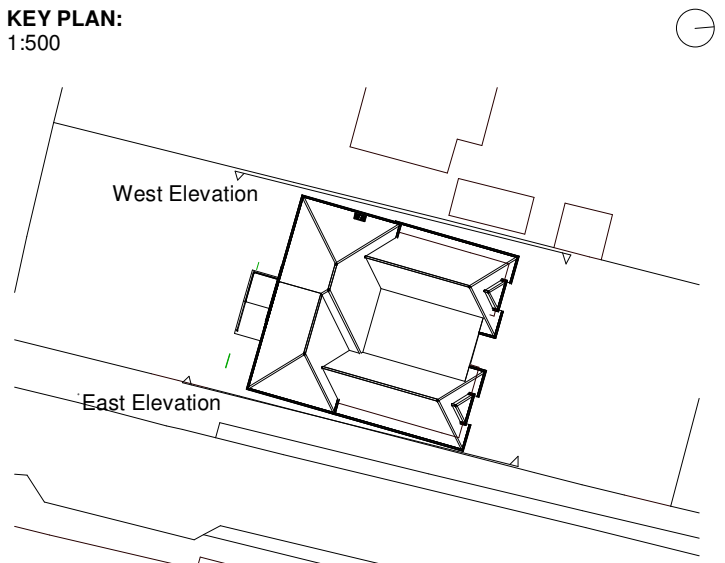

Rev	Date	Updated Issue	By	Chkd
A	16/09/23		TW	*

Drawing Status				
PLANNING				

Client

Principal contractor

Design Consultant
 67A HIGH STREET LYNDHURST HAMPSHIRE SO43 7BE T: 023 80 283798 F: 023 80 263688 E: sh@simpsonhilder.co.uk

Project Title
PARKWAY DENTAL CARE, 100 BEDHAMPTON ROAD, HAVANT, PO9 3EZ

Drawing Title
EXISTING EAST AND WEST ELEVATIONS

Scale (@ A1 SIZE) As indicated			Size: A1
Drawn ZR	Date 08/09/23	Checked MR	Date 08/09/23
Drawing No. 9967-105			Revision: A