


Copyright in the design and this drawing is the property of RESI. Reproduction in whole or in part is prohibited without the written consent of RESI. This drawing must be read in conjunction with all other relevant documentation and drawings.

RESI accepts no liability for any expense, loss or damage of whatsoever nature and however arising from any variations which have not been referred to them and their approval is obtained.

Plans are not to scale. Do not scale, except where for Planning purposes. All dimensions to be cross checked on site prior to construction and construction. Any discrepancies to be reported to RESI immediately.



Front Elevation

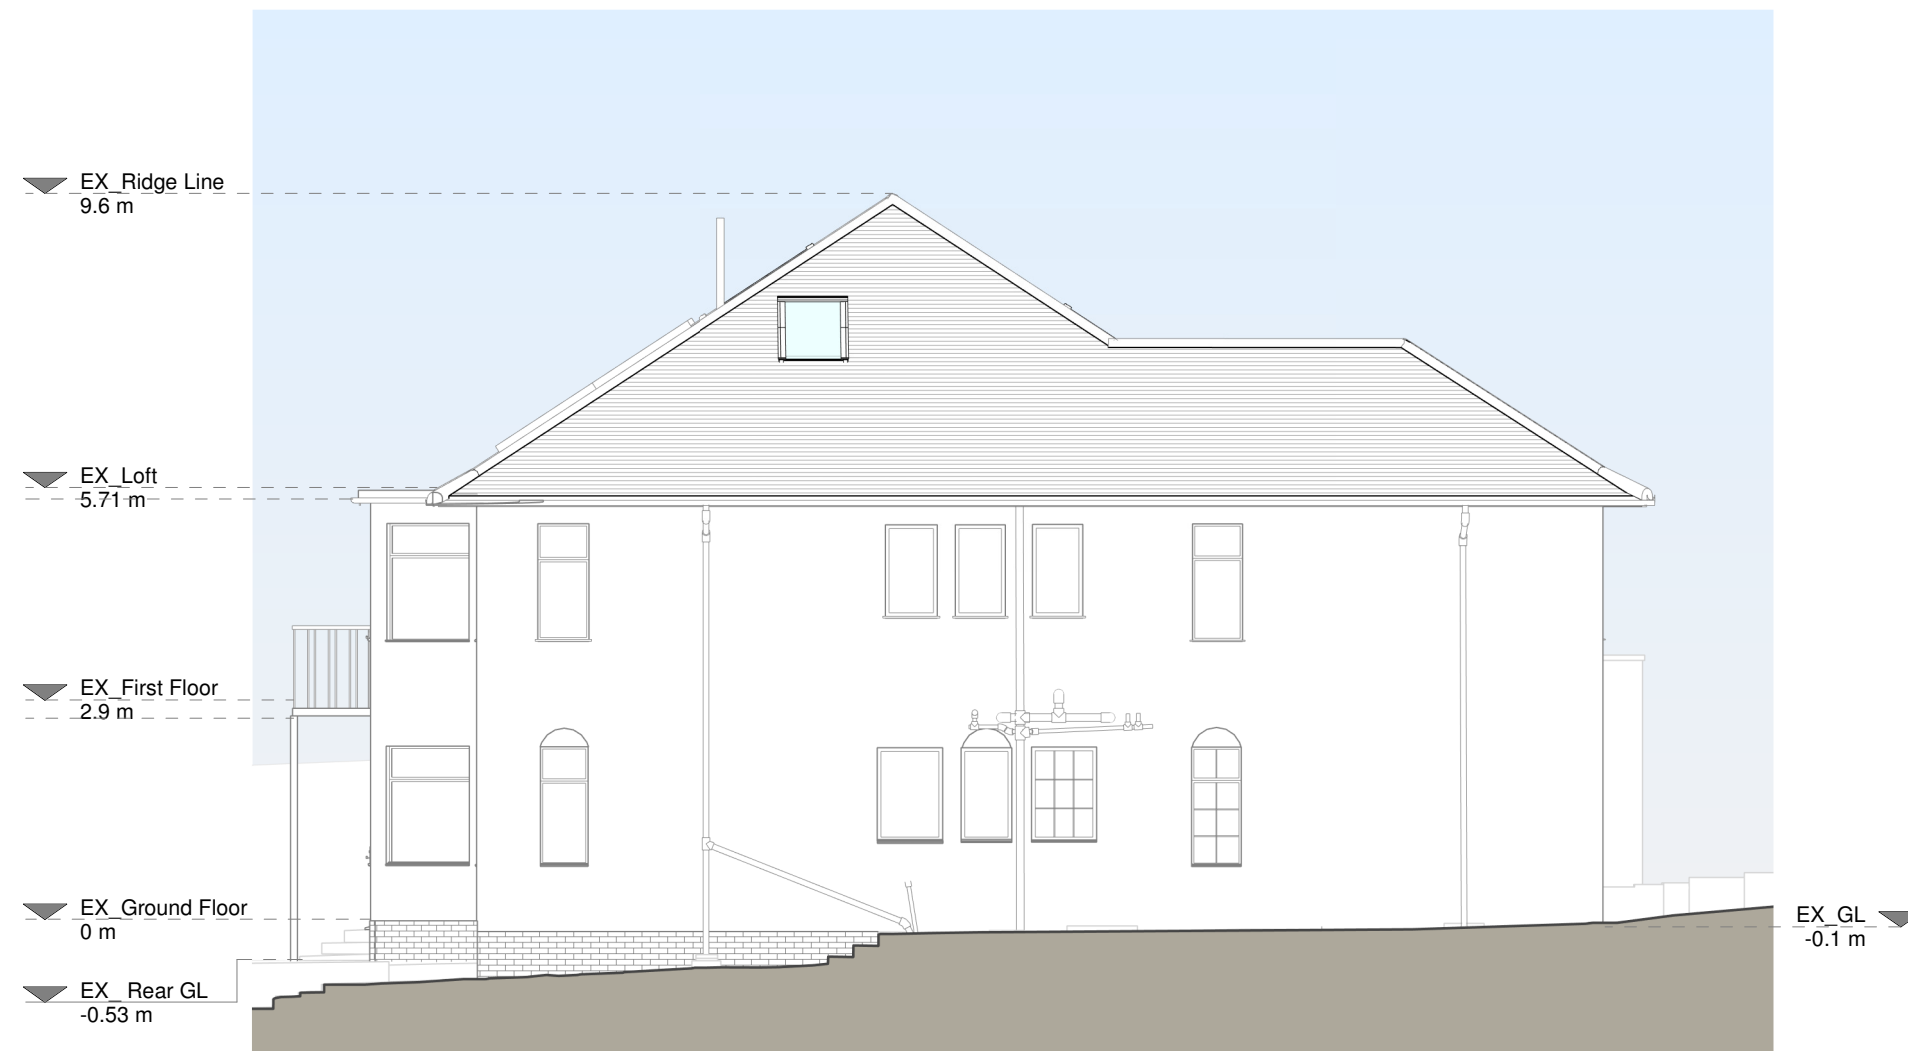


Left Side Elevation



Rear Elevation



Right Side Elevation

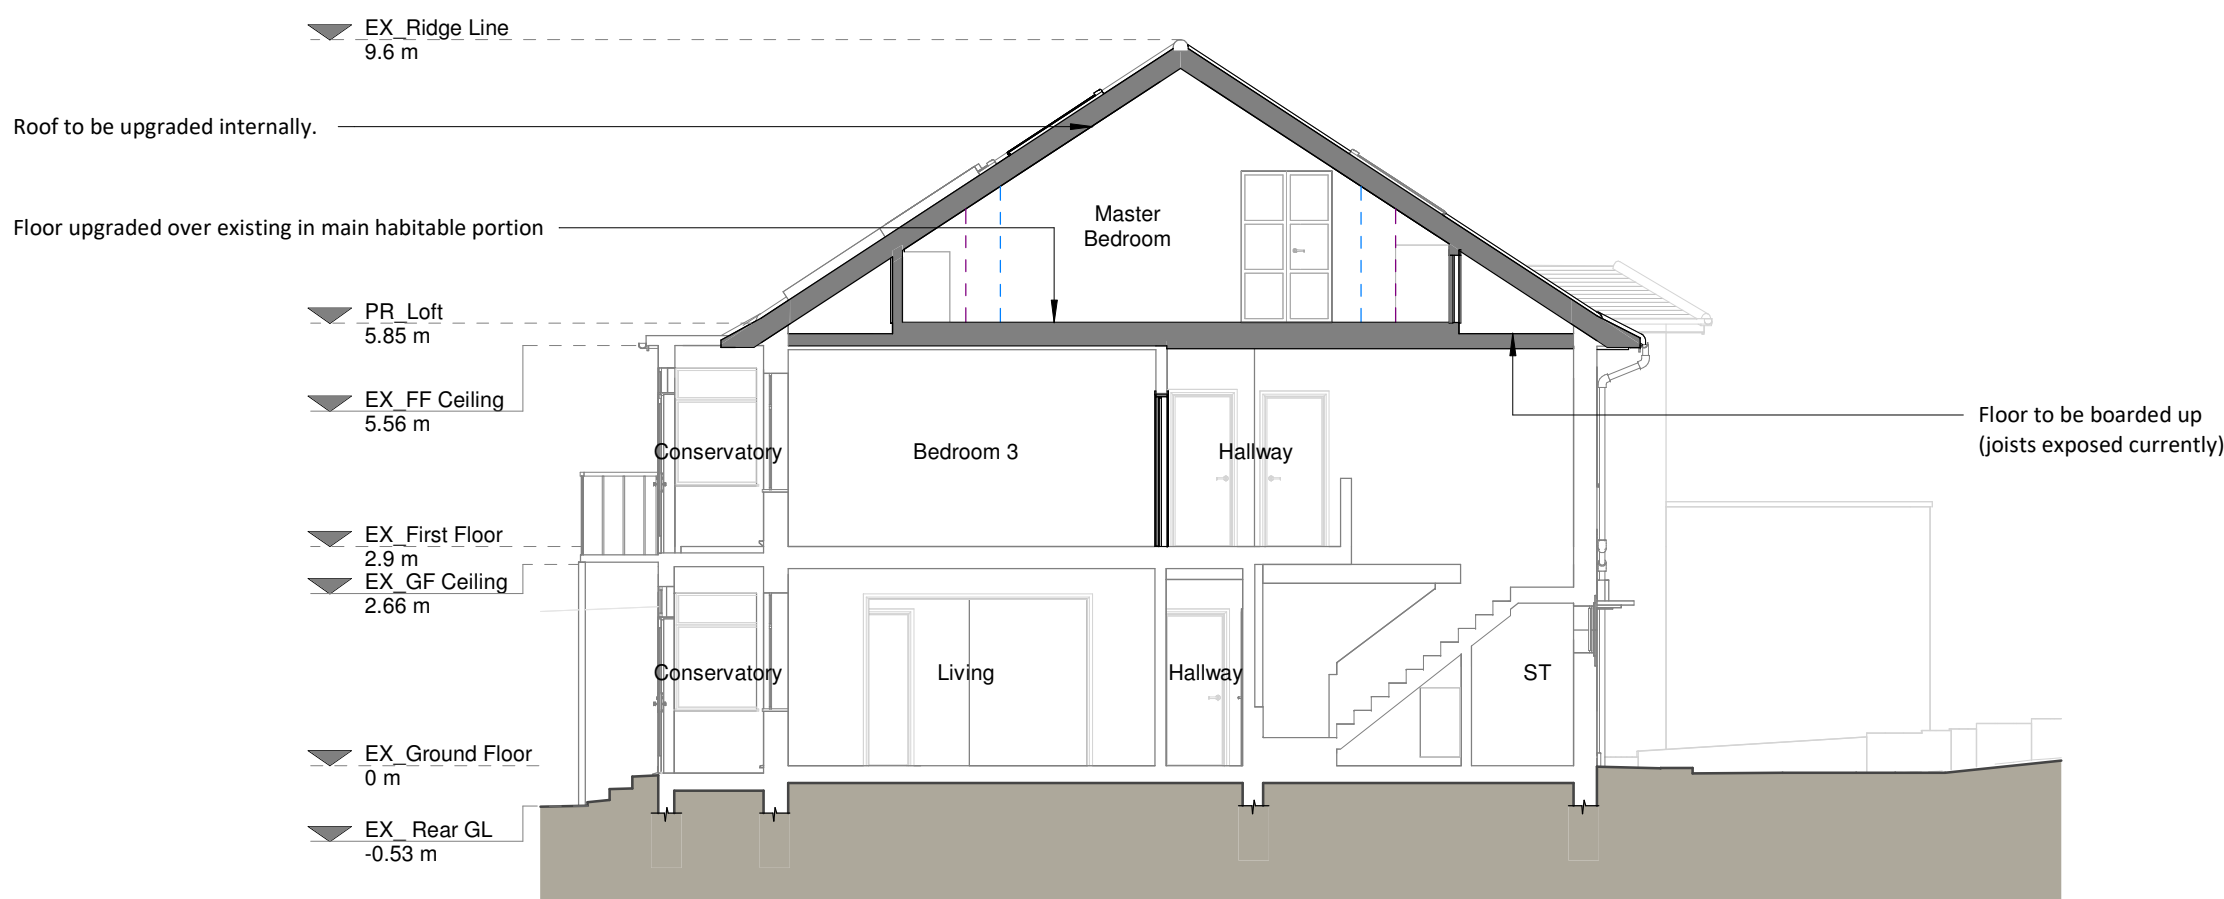

Section A - A

Proposed Materials

Brickwork / Walls - N/A
Pitched roof - N/A
Flat roof - N/A
Windows - uPVC / Aluminium rooflights
Doors - N/A
RWHs / Gutters / Fascias - N/A

KEY

- Existing walls
- Proposed walls
- Proposed furniture
- Proposed staircase
- Proposed windows
- Proposed rooflight
- Boundary line
- Proposed beam
- Proposed drainage
- Existing removed
- 1.5m head height
- 1.8m head height

Revision

Rev	Notes	Date
A	Planning Issue	08/09/2023



Job Title
Proposed loft conversion, insertion of rooflights, floor plan redesign and all associated works at 33 Portsdown Hill Road

Drawing Status
Planning Drawings

Client
Chandra Patel

Drawing Title
Proposed Elevations and Sections

Scale 1:100 @ A1	Drawn AR
Date Sept 2023	Checked IG
Drawing No. 8197867-3200	Rev A

1 0 1 2 3 4 5
SCALE 1:100 m