

23 BATH ROAD, EMSWORTH
PROPOSED

NOTES:



Dimensions to be checked on site before commencing work. Any discrepancies shall be reported to the architect immediately.

Do not scale from these drawings except for planning purposes.

Use figured dimensions only.

Where applicable this drawing is to be read in conjunction with other consultants' drawings.


All drawings to be read in conjunction with specification and all other drawings including structural engineer and mechanical and electrical drawings / specification

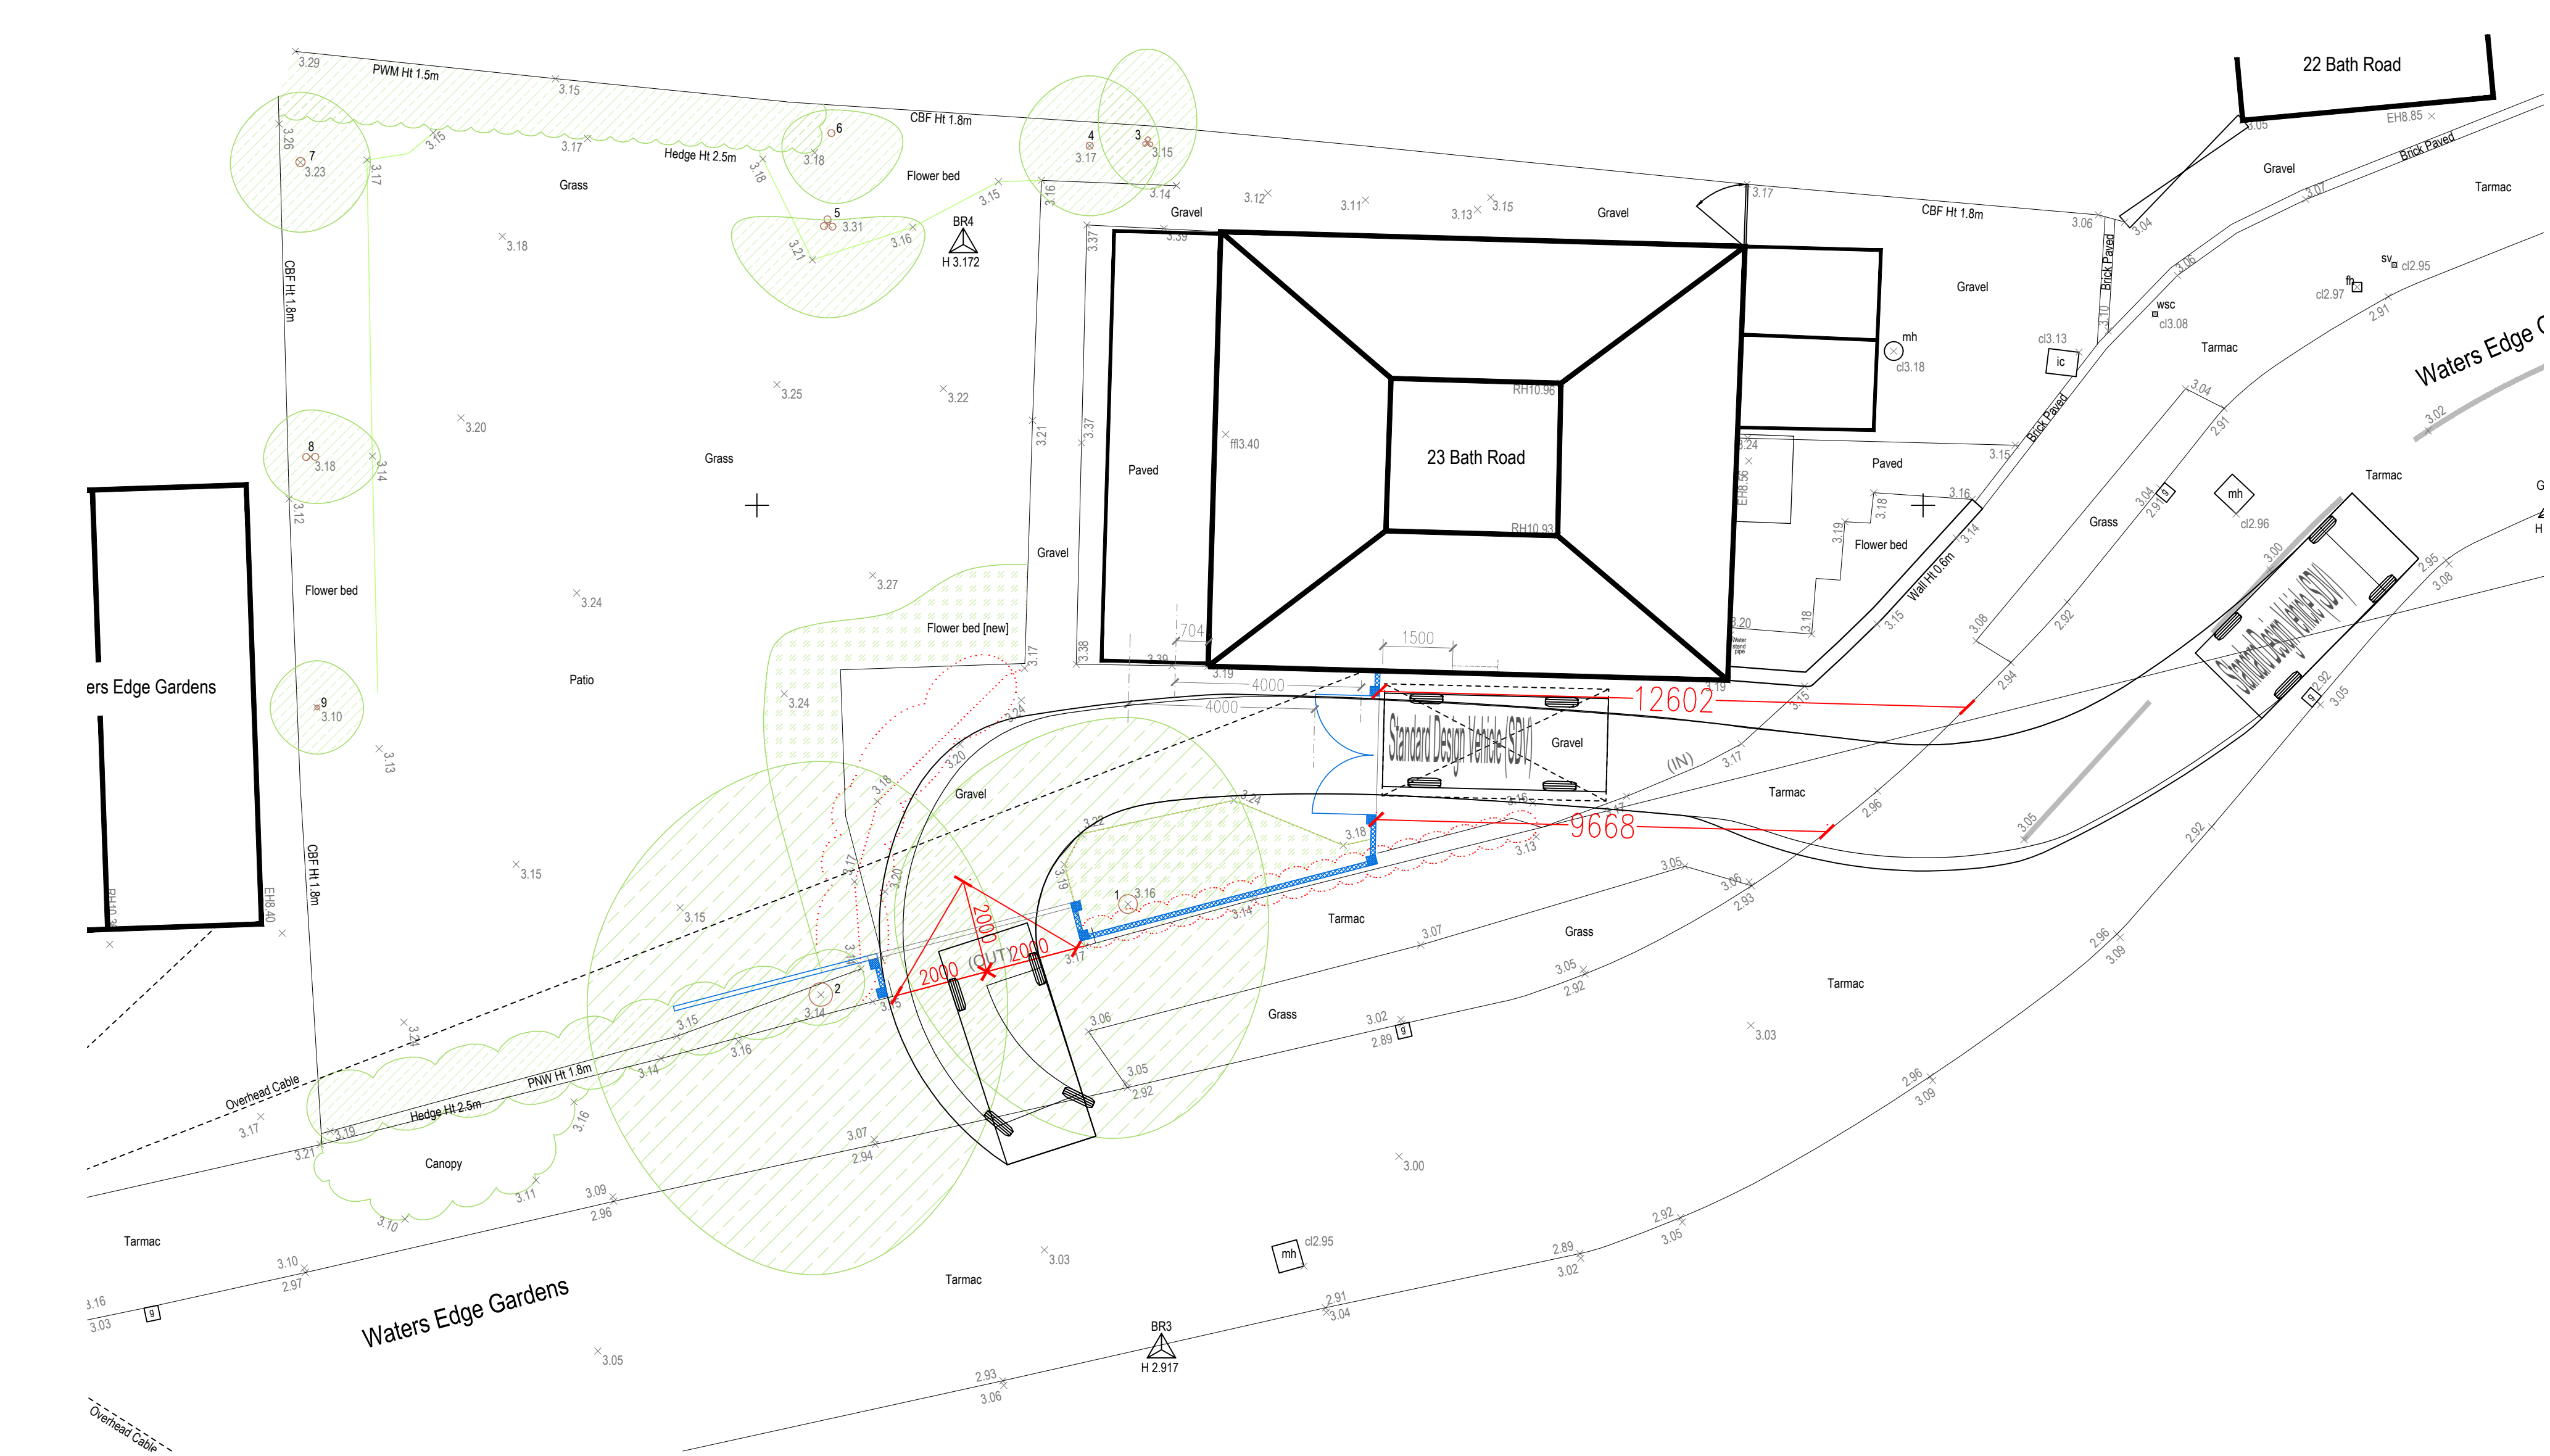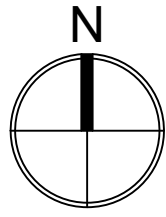


SITE PLAN
1:100




BLOCK PLAN
1:500
Ordnance Survey (c) Crown Copyright 2018. All rights reserved. Licence number 100022432

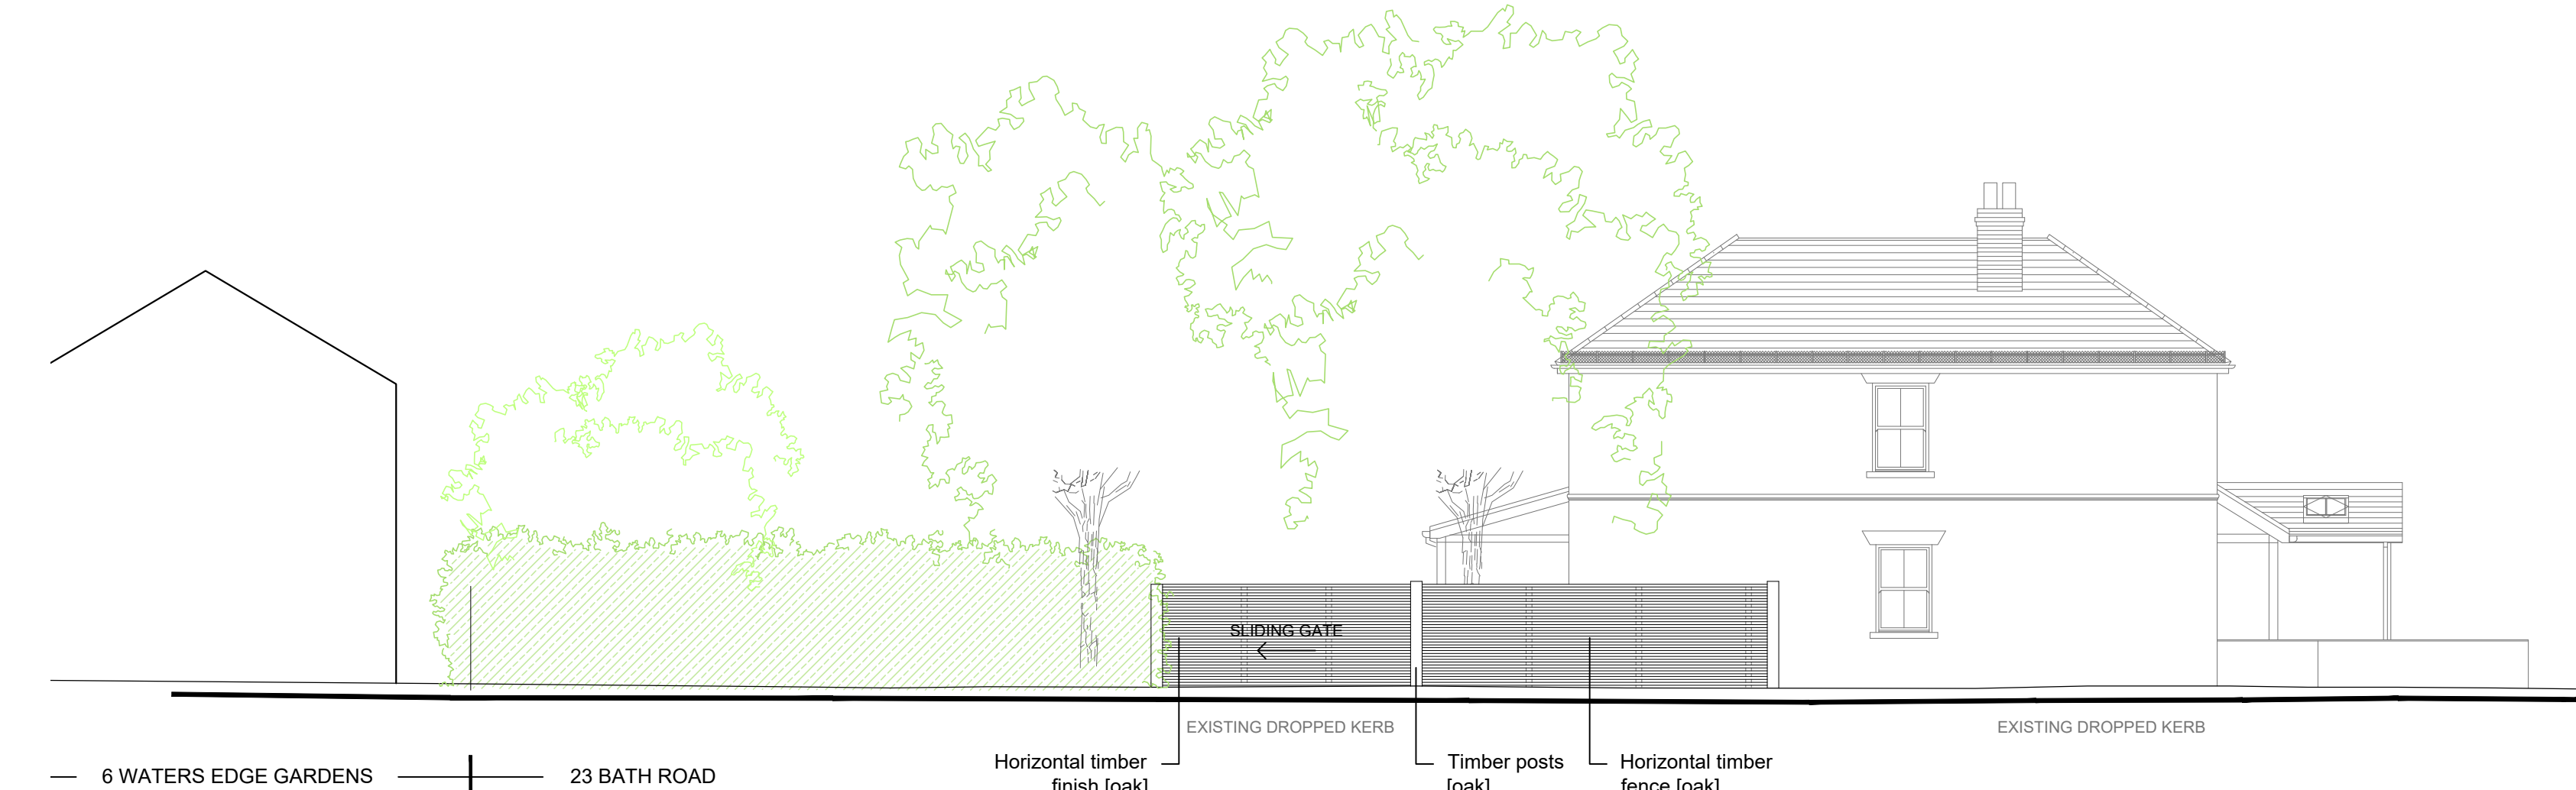

STREET ELEVATION [SOUTH]
1:100

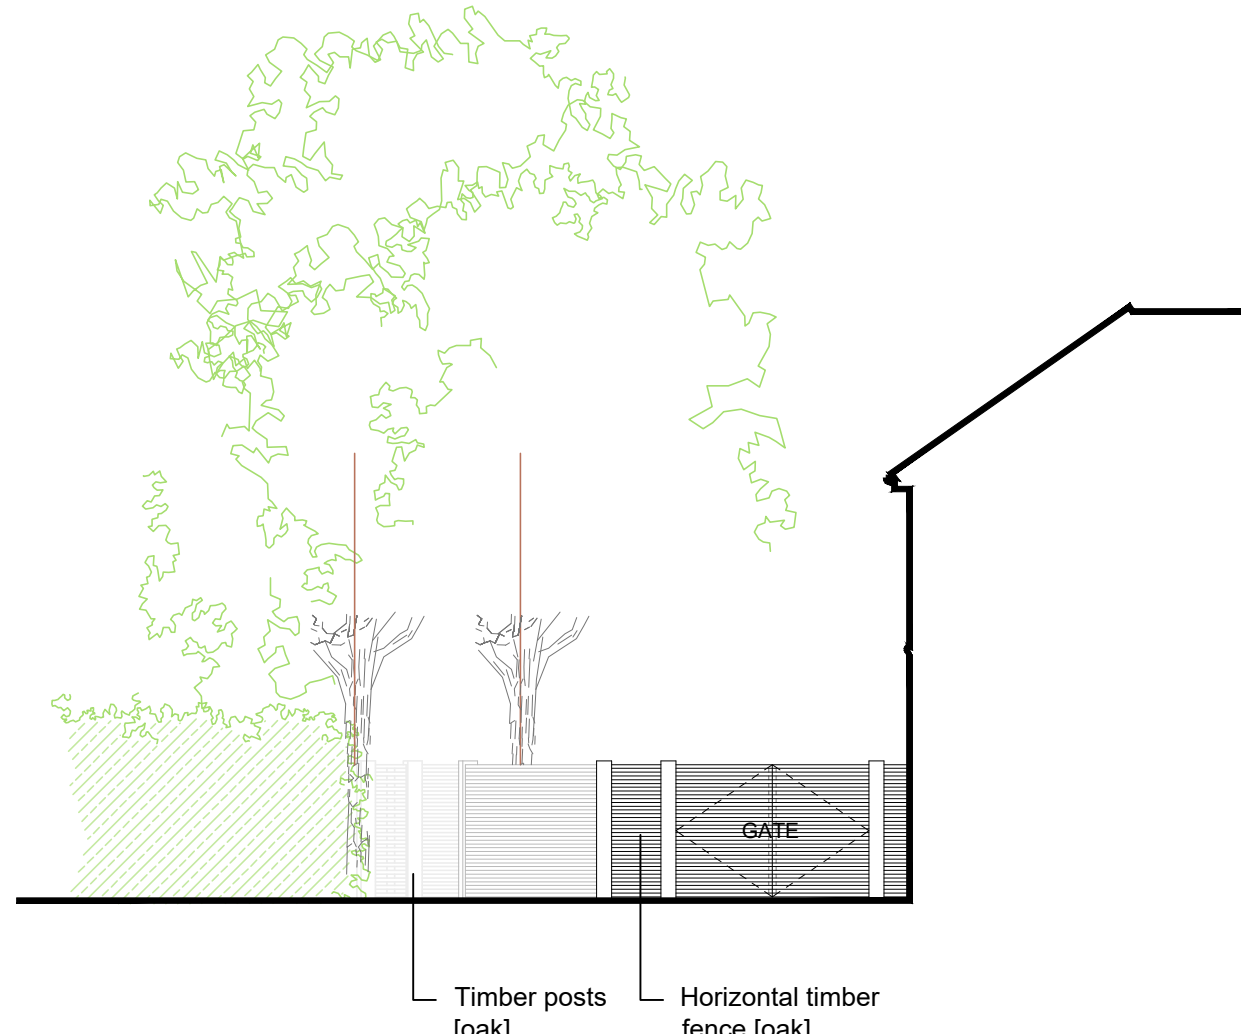

STREET ELEVATION [EAST]
1:100

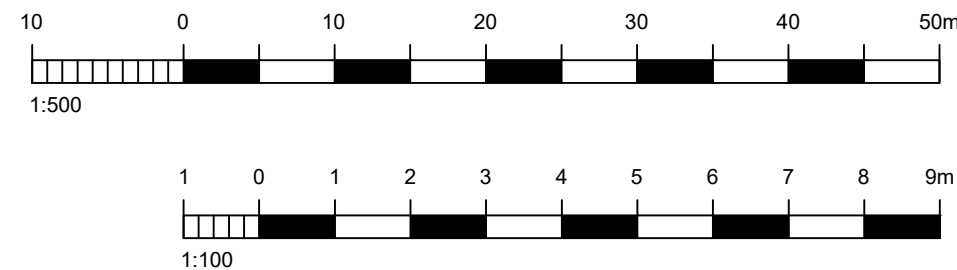

REV	DATE	AMENDMENT	DRAWN
F	01-11-23	Street Elevation [East] added	TW
E	01-10-23	Revisions to proposals following UPA feedback	TW
D	04-09-23	Revisions to site plan following design review 1	TW
C	28-07-22	Updated site plan [outbuilding]	TW
B	19-07-22	RPAs added	TW
A	19-07-22		TW

hd architects

Helyer Davies Architects Ltd
1 The Old Flour Mill,
Emsworth, PO10 7BT
01243 370 715

www.hdarchitects.co.uk mail@hdarchitects.co.uk

PROJECT
23 BATH ROAD
EMSWORTH
HAMPSHIRE

DRAWING
PROPOSED - Option A
Block plan

SCALE
as noted @ A1

DATE	JULY 2022	DRAWN	TW
DRAWING NUMBER	22082-02	REVISION	F