


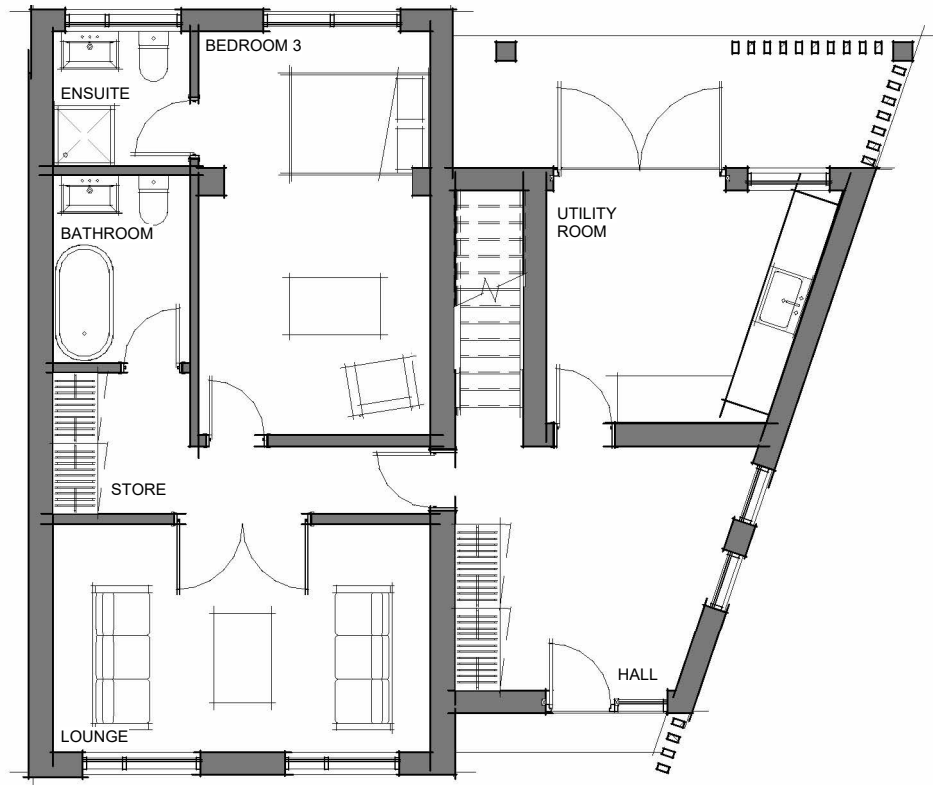
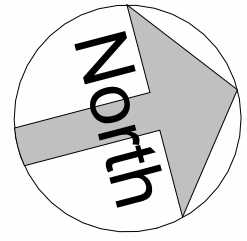


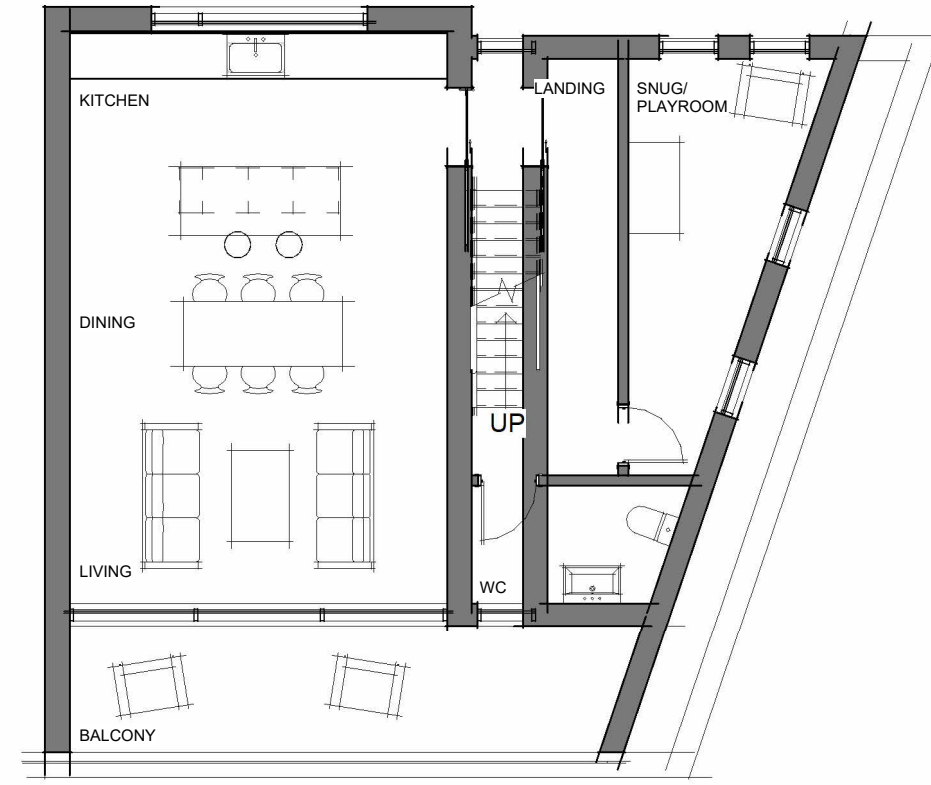


**Ground Floor Plan**  
1 : 100

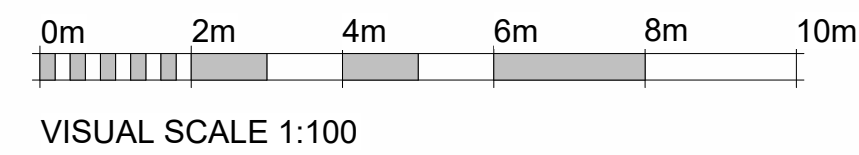


**First Floor Plan**  
1 : 100

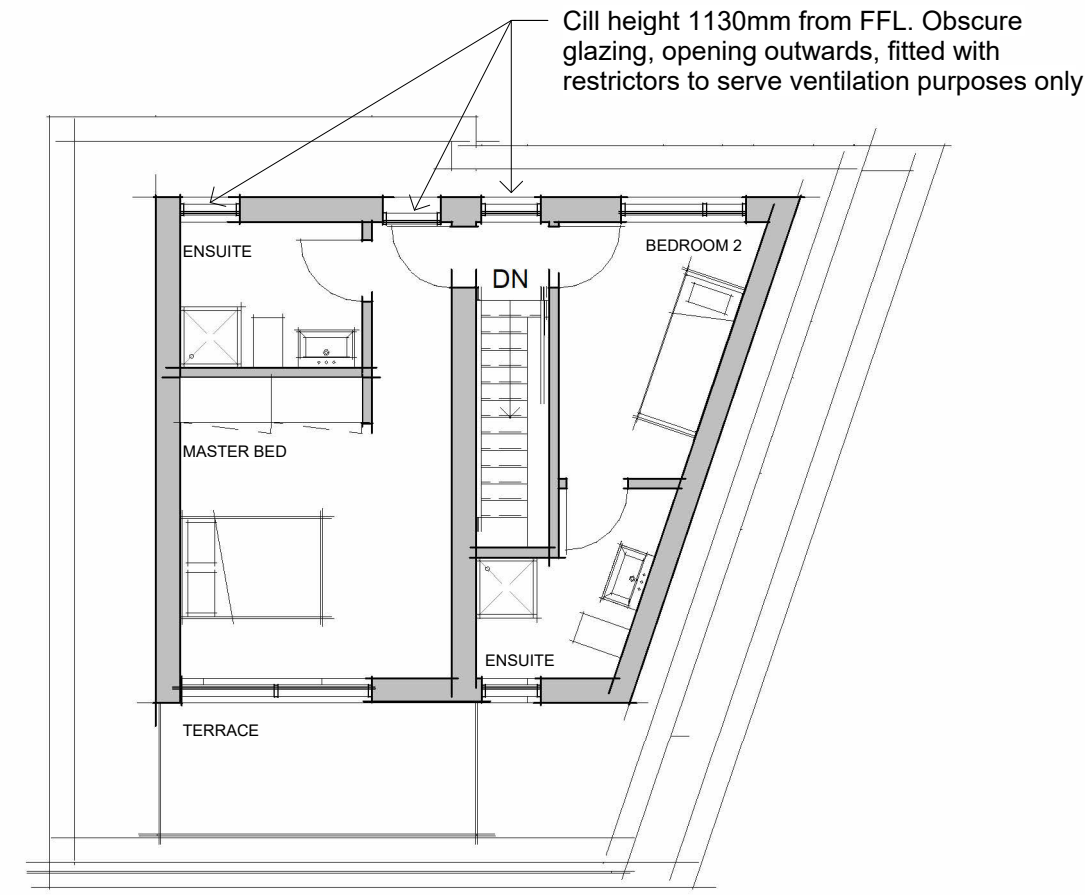

**Second Floor Plan**  
1 : 100


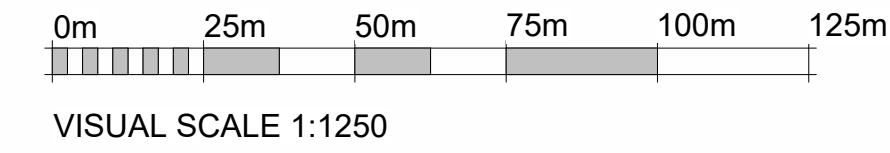


VISUAL SCALE 1:1250

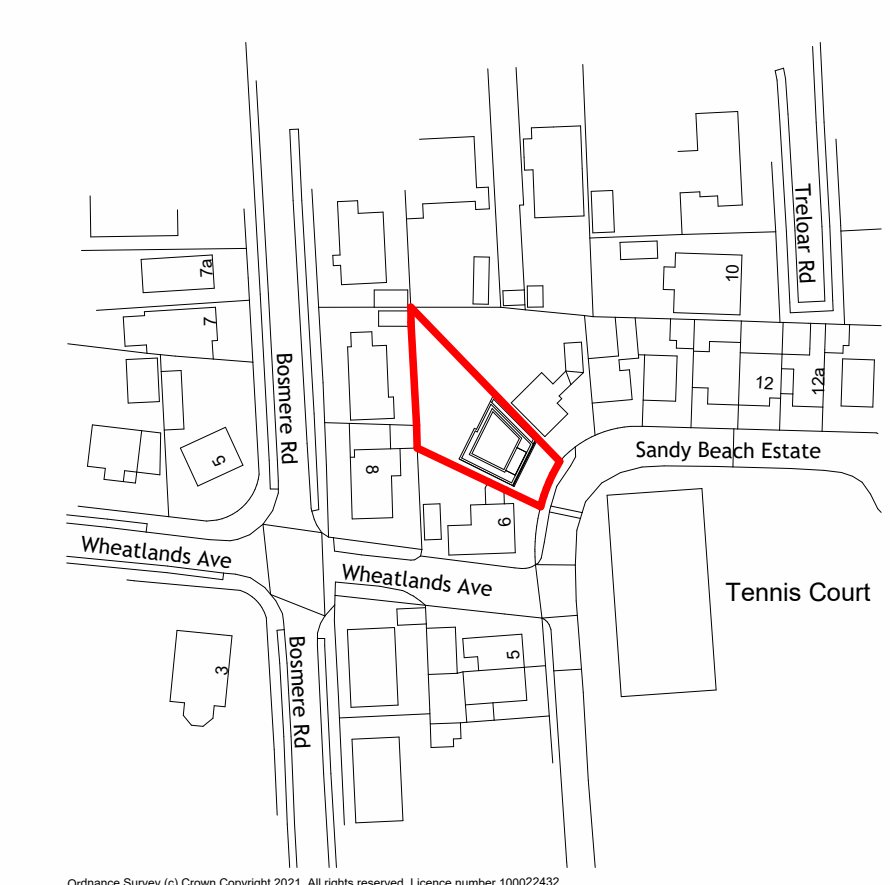

**Site Location Plan**  
1 : 1250

Ordnance Survey (c) Crown Copyright 2021. All rights reserved. Licence number 100022432

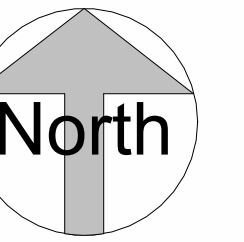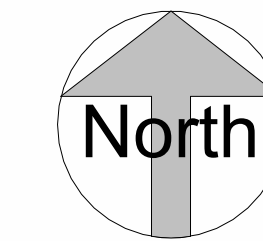



**North Elevation**  
1 : 100




**West Elevation**  
1 : 100



**East Elevation**  
1 : 100

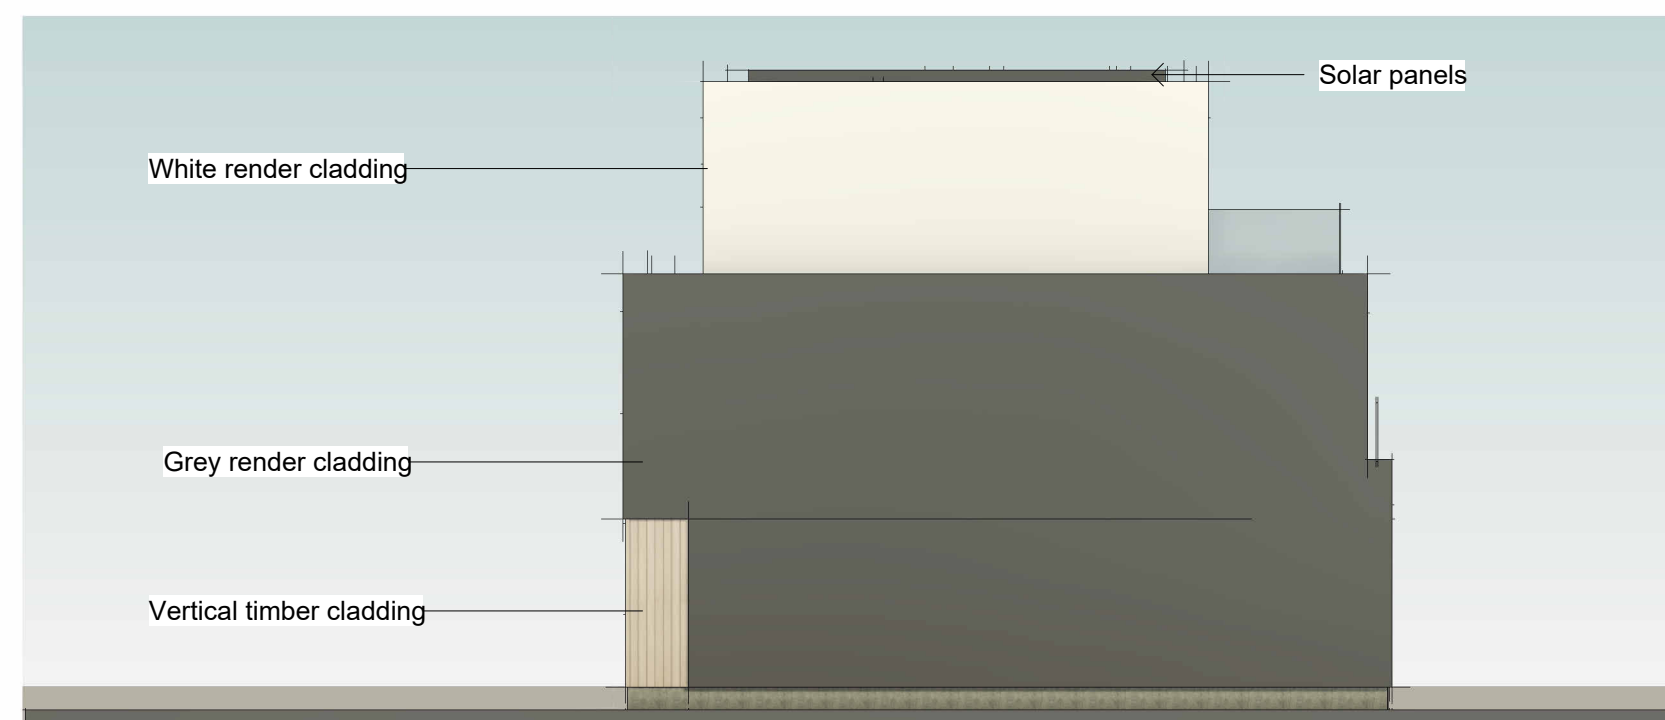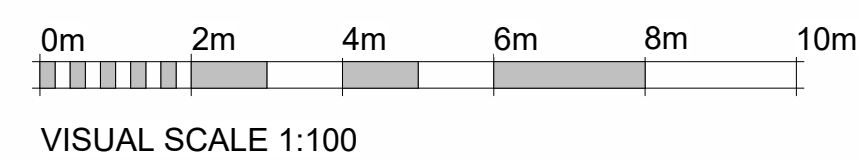

**South Elevation**  
1 : 100

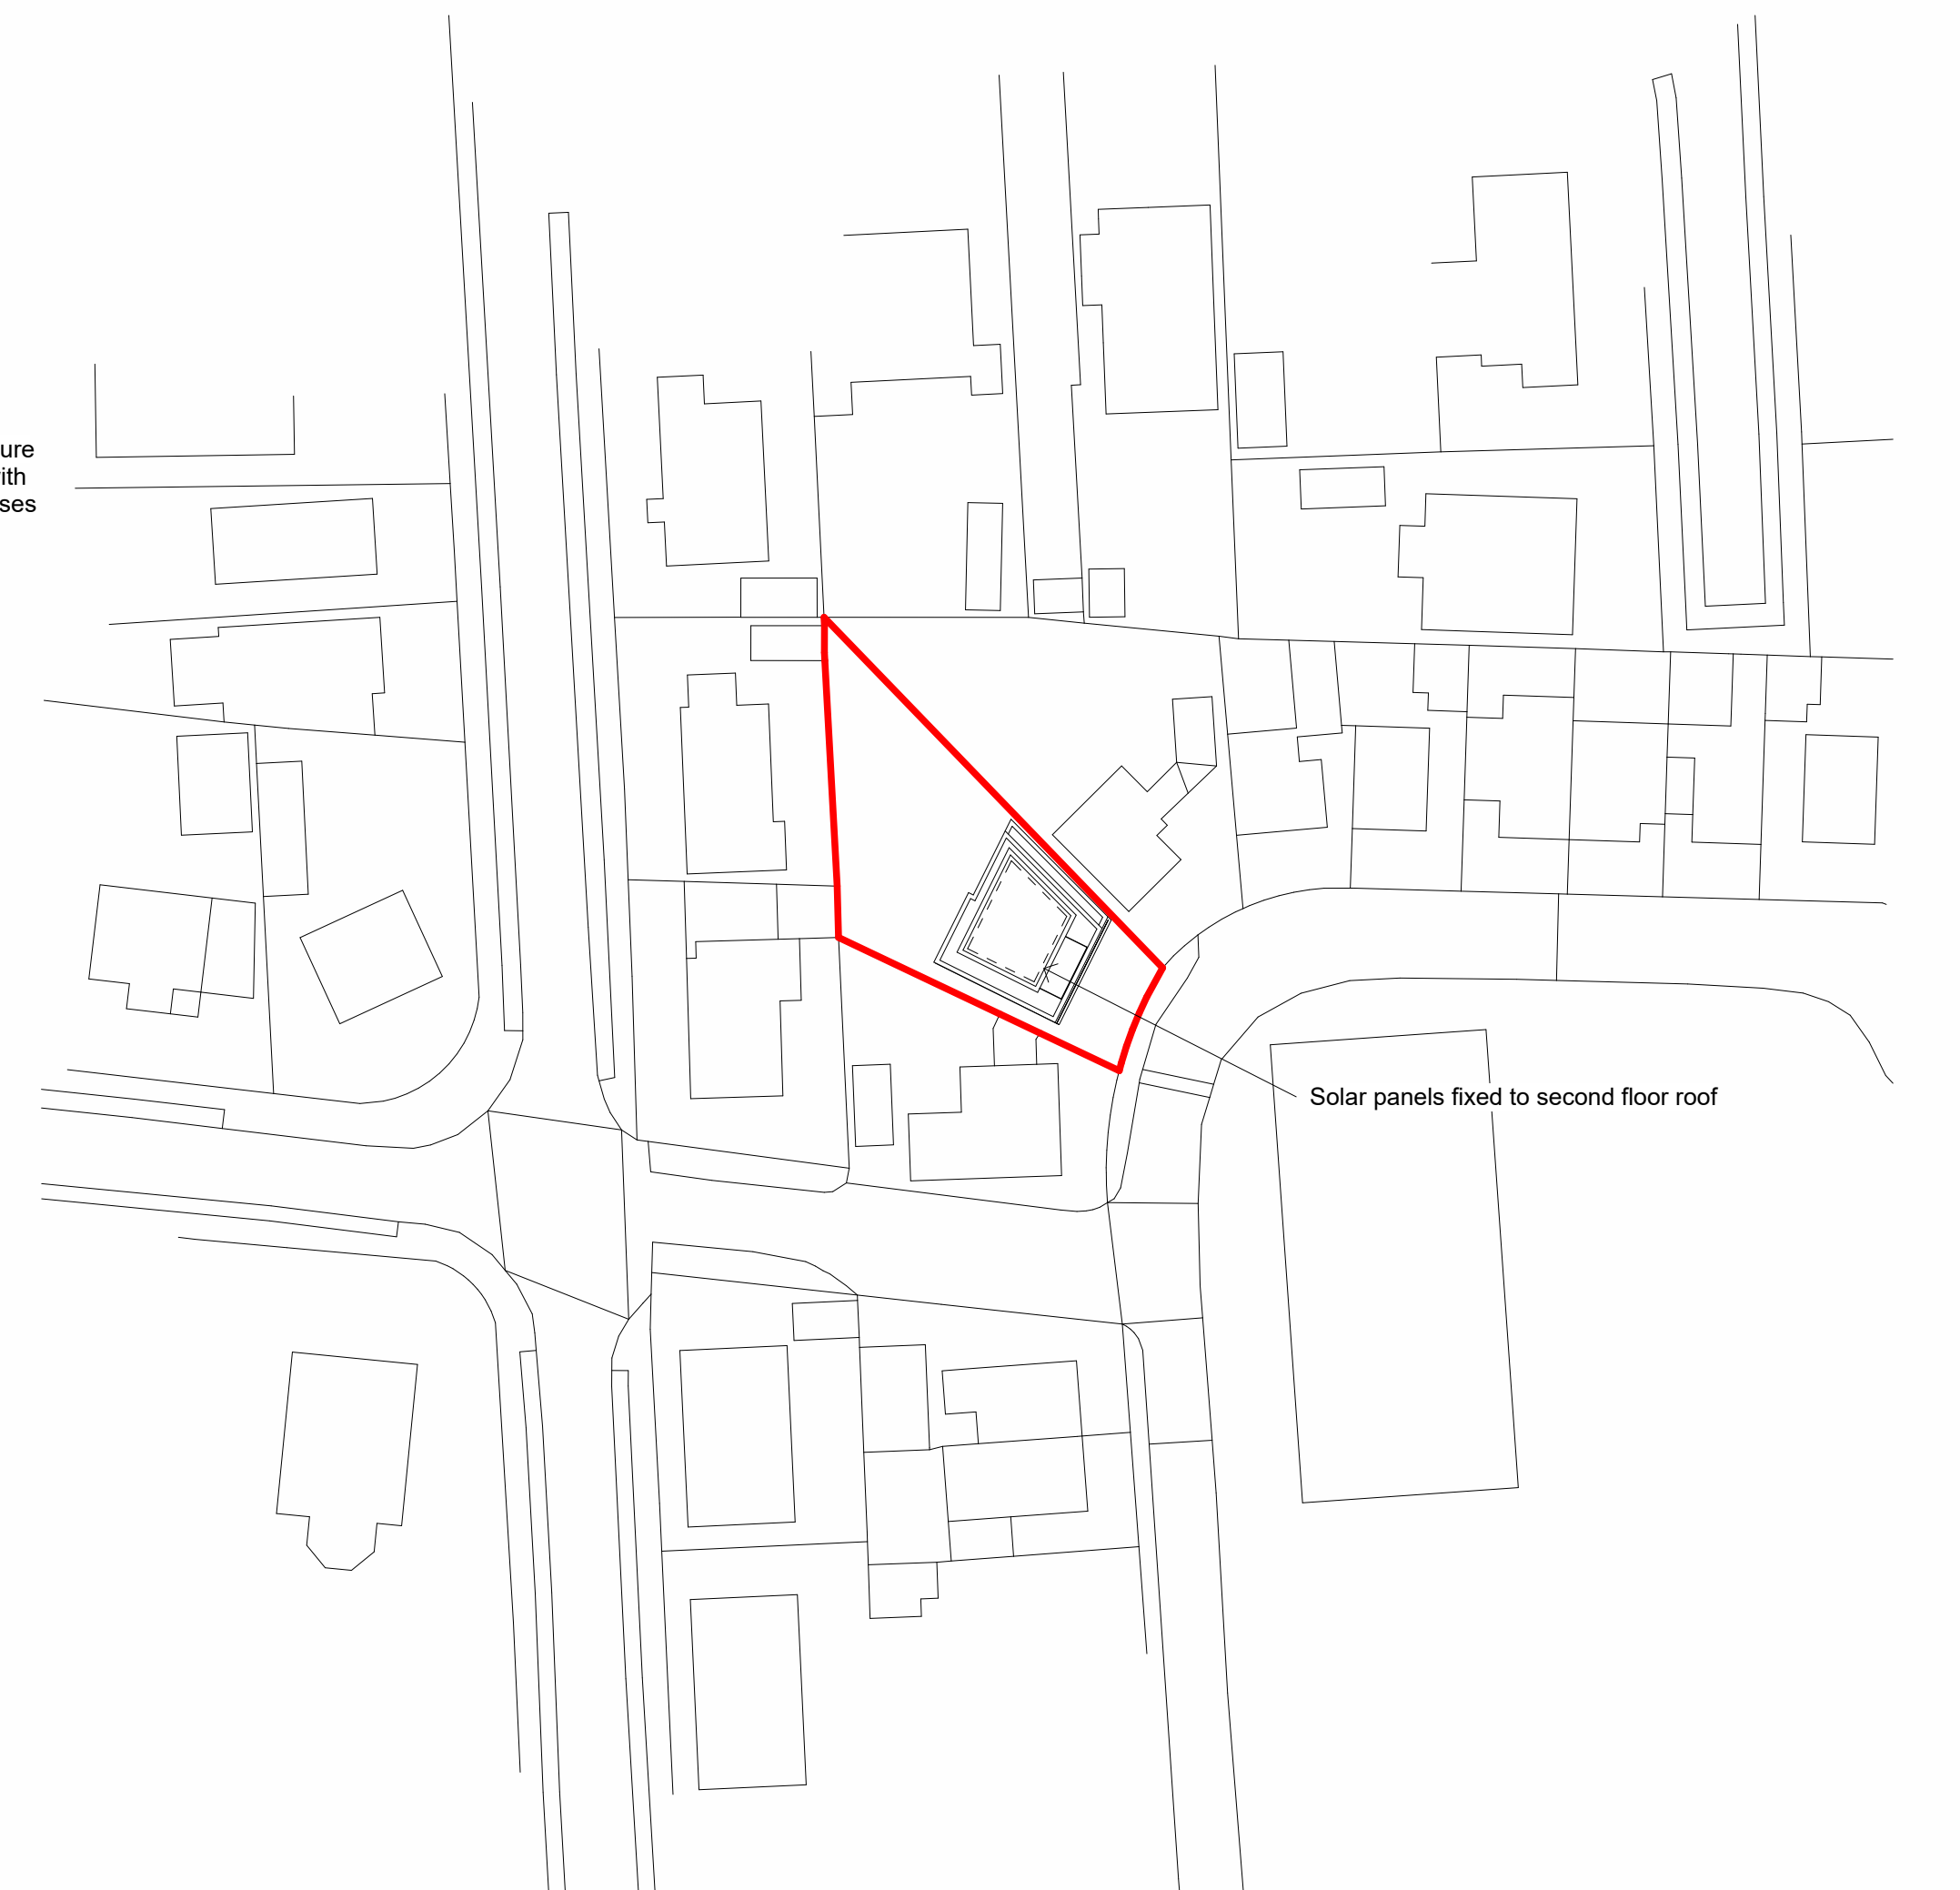

**Site Block Plan**  
1 : 500

Ordnance Survey (c) Crown Copyright 2021. All rights reserved. Licence number 100022432


**NOTES:**

Dimensions to be checked on site before commencing work. Any discrepancies shall be reported to the architect immediately.

Do not scale from these drawings except for planning purposes.

Use figured dimensions only.

Where applicable this drawing is to be read in conjunction with other consultants' drawings.

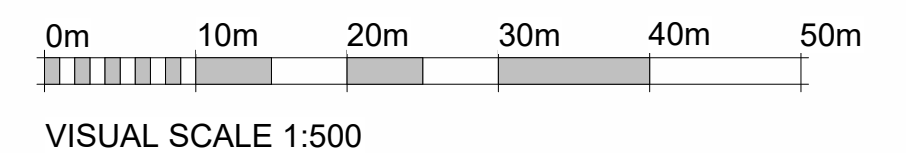

VISUAL SCALE 1:500

7 Sandy Beach Estate  
21155-02

**hd**  
architects

mail@hdarchitects.co.uk  
www.hdarchitects.co.uk  
1 The Old Flour Mill, Emsworth, PO10 7BT  
01243 370 715